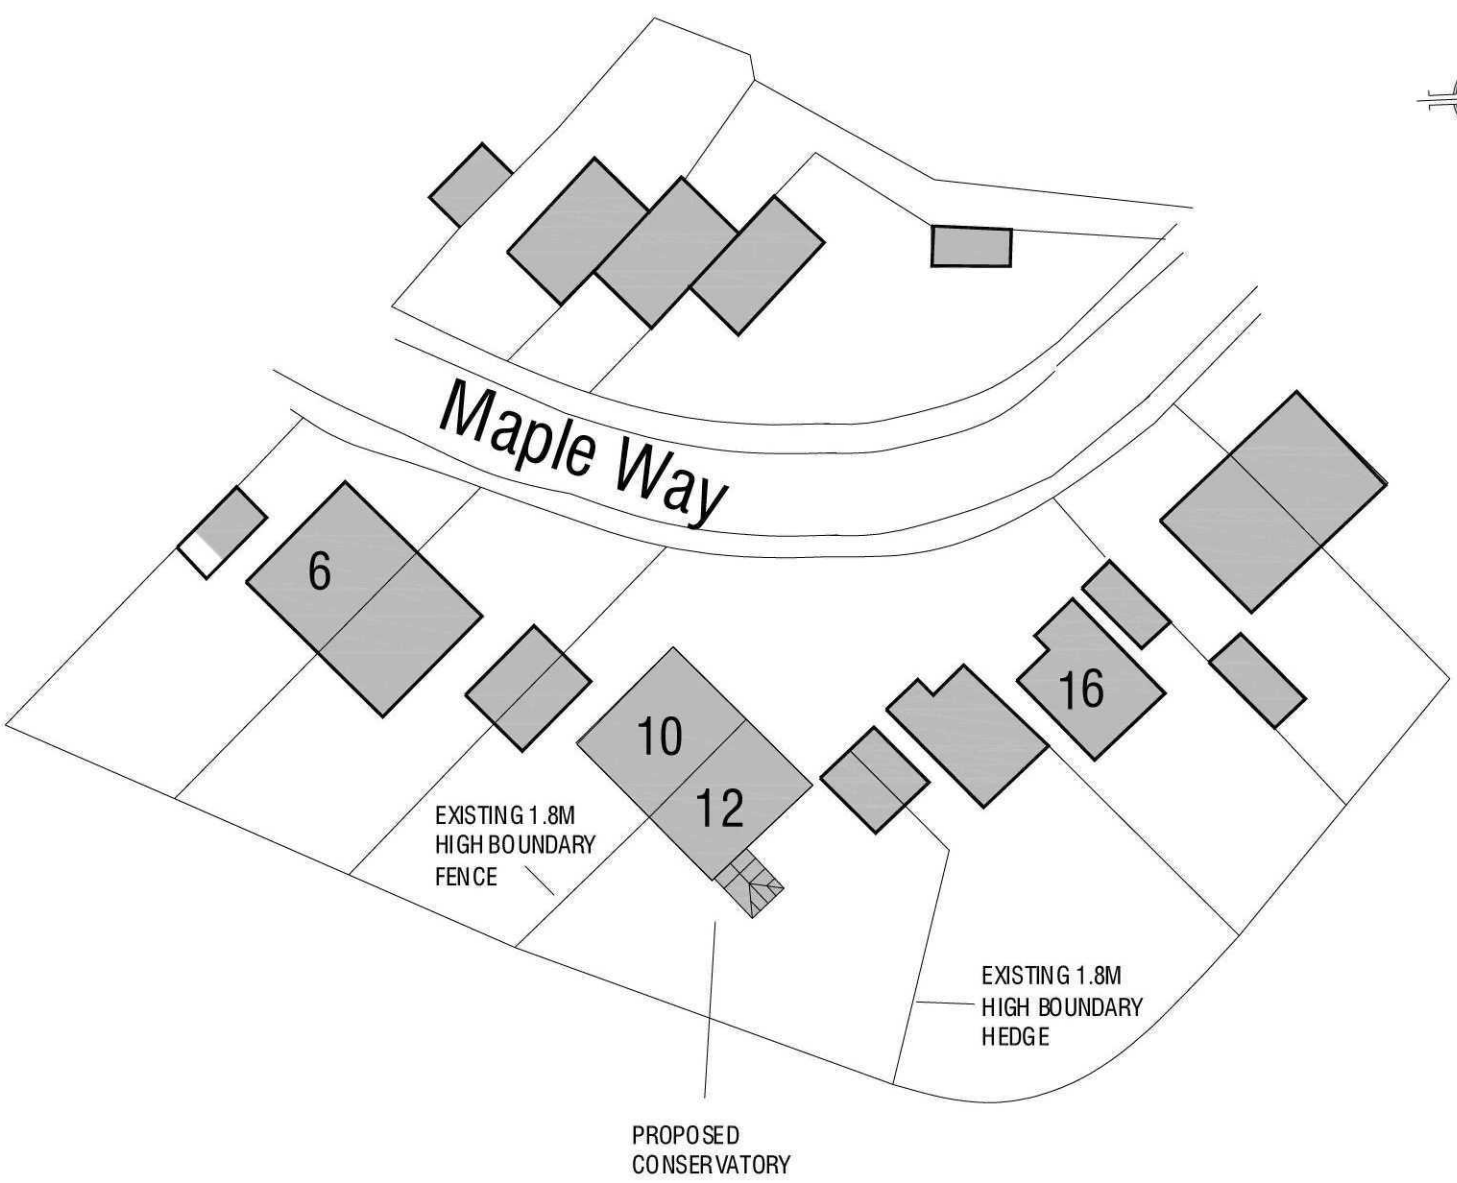


1. All dimensions must be checked on site and discrepancies reported to the office before.
2. The Contractors shall make a survey of the site and shall be responsible for establishing all dimensions and levels necessary for the proper construction of works as shown.

Client
MILLS

Job Title
PROPOSED CONSERVATORY
12 MAPLE WAY
DONINGTON

Drawing Title
BLOCK PLAN

©Copyright

ELEVATION
ELEVATIONDESIGN LTD
DESIGN - CONSTRUCTION
PROJECT MANAGEMENT
16 Wright Street Hull HU2 8JU
Telephone 01482 221155
Fax 01482 221105
Email forename@elevationdesign.org.uk

Revisions	Date	Description	DR	

Status
PLANNING

Scale	Date
A4 - 1:500	31/11/11

Drawn By	Checked	Approved
DF		

Drawing No.	Rev
1001/28/03	