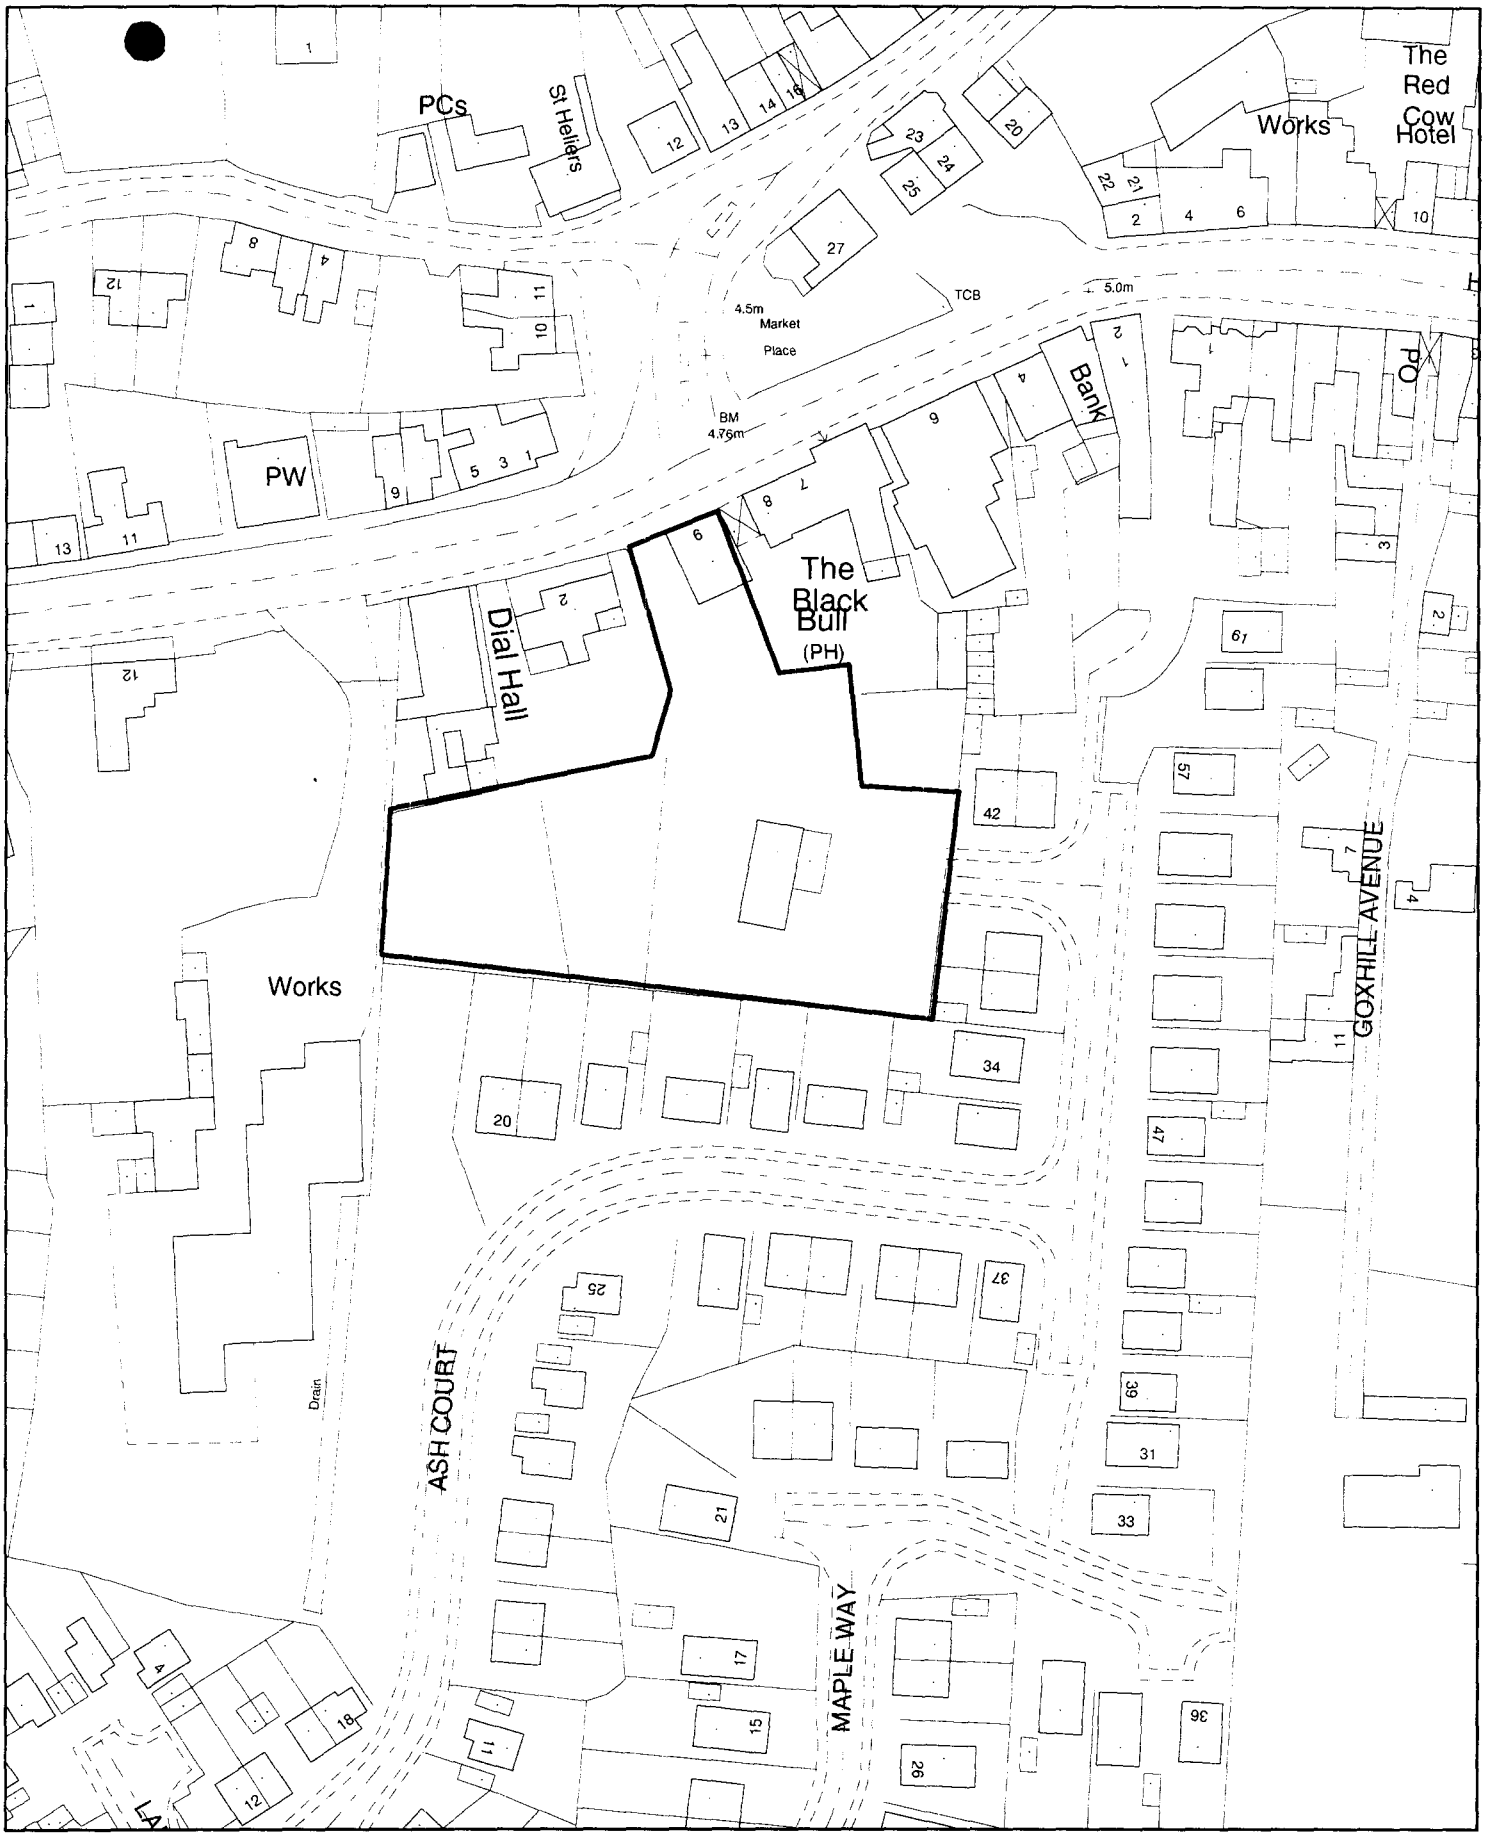


SOUTH HOLLAND DISTRICT COUNCIL

Planning Application Location Plan
Ward Member Notification

H04/0990/00

Scale: 1:1250

FILE COPY

PLEASE DO NOT COPY THIS PLAN

This map is reproduced from Ordnance Survey material with permission of Ordnance Survey on behalf of Her Majesty's Stationery Office (c) Crown copyright. Unauthorised reproduction infringes Crown copyright and may lead to prosecution or civil proceedings. South Holland District Council LA079413 2000

Housing and Planning Services Department

Council Offices, Priory Road, Spalding, Lincolnshire PE11 2XE

Path (um)
The Vicarage
Park Manor
Track
CHURCH STREET
Surgery
Church
Works
Depot
Store
Silo
Bank
Barnsdales Mews
Car Park
PCs
St Helers
The Red Cow Hotel
Garage
Millson's Close
PW
4.5m Market Place
TCB
5.0m
HIGH STREET
BM 4.76m
The Black Bull (PH)
Tel Ex
El Sub Sta
Works
GOXHILL AVENUE
Drain
ASH COURT
MAPLE WAY
LAUREL CLOSE
El Sub Sta

Operational Potable Water
Decommissioned Water
Raw Water
Combined Sewer
Foul Sewer
Surface Sewer
Decommissioned Sewer
Pumped Sewer
Vacuum Sewer
Private sewers subject to Adoption agreement
Surface Manhole

Anglian Water


The information shown on this drawing is based on the best available information but the position must be regarded as approximate. Service pipes, private sewers and drains are not generally shown. The actual position of all apparatus MUST be established by trial holes. No liability whatsoever is accepted for any error or omission.

This plan is reproduced from the Ordnance Survey Map by Anglian Water Group plc with the sanction of the controller of HM Stationery Office.
©Crown Copyright Reserved.

Title / Scheme:

Date: 27 September 2000
User: esandham
Scale: 1:1250
Lower Left: TF 20639, 35391


Path (um)
The Vicarage
Park Manor
Track
Church
CHURCH STREET
Surgery
Works
Depot
Store
Silo
Bank
Barnsdales Mews
Car Park
PCs
St Hellers
The Red Cow Hotel
Garage
Millson's Close
PW
4.5m Market Place
TCB
BM 4.76m
HIGH STREET
The Black Bull (PH)
Tel Ex
El Sub Sta
Works
GOXHILL AVENUE
Drain
ASH COURT
MAPLE WAY
LAUREL CLOSE
Operational Potable Water
Decommissioned Water
Raw Water
Combined Sewer
Foul Sewer
Surface Sewer
Decommissioned Sewer
Pumped Sewer
Vacuum Sewer
Anglian Water
The information shown on this drawing is based on the best available information but the position must be regarded as approximate. Service pipes, private sewers and drains are not generally shown. The actual position of all apparatus MUST be established by trial holes. No liability whatsoever is accepted for any error or omission.
This plan is reproduced from the Ordnance Survey Map by Anglian Water Group plc with the sanction of the controller of HM Stationery Office.
©Crown Copyright Reserved.
Title / Scheme:
Date: 27 September 2000
User: esandham
Scale: 1:1250
Lower Left: TF 20639, 35391

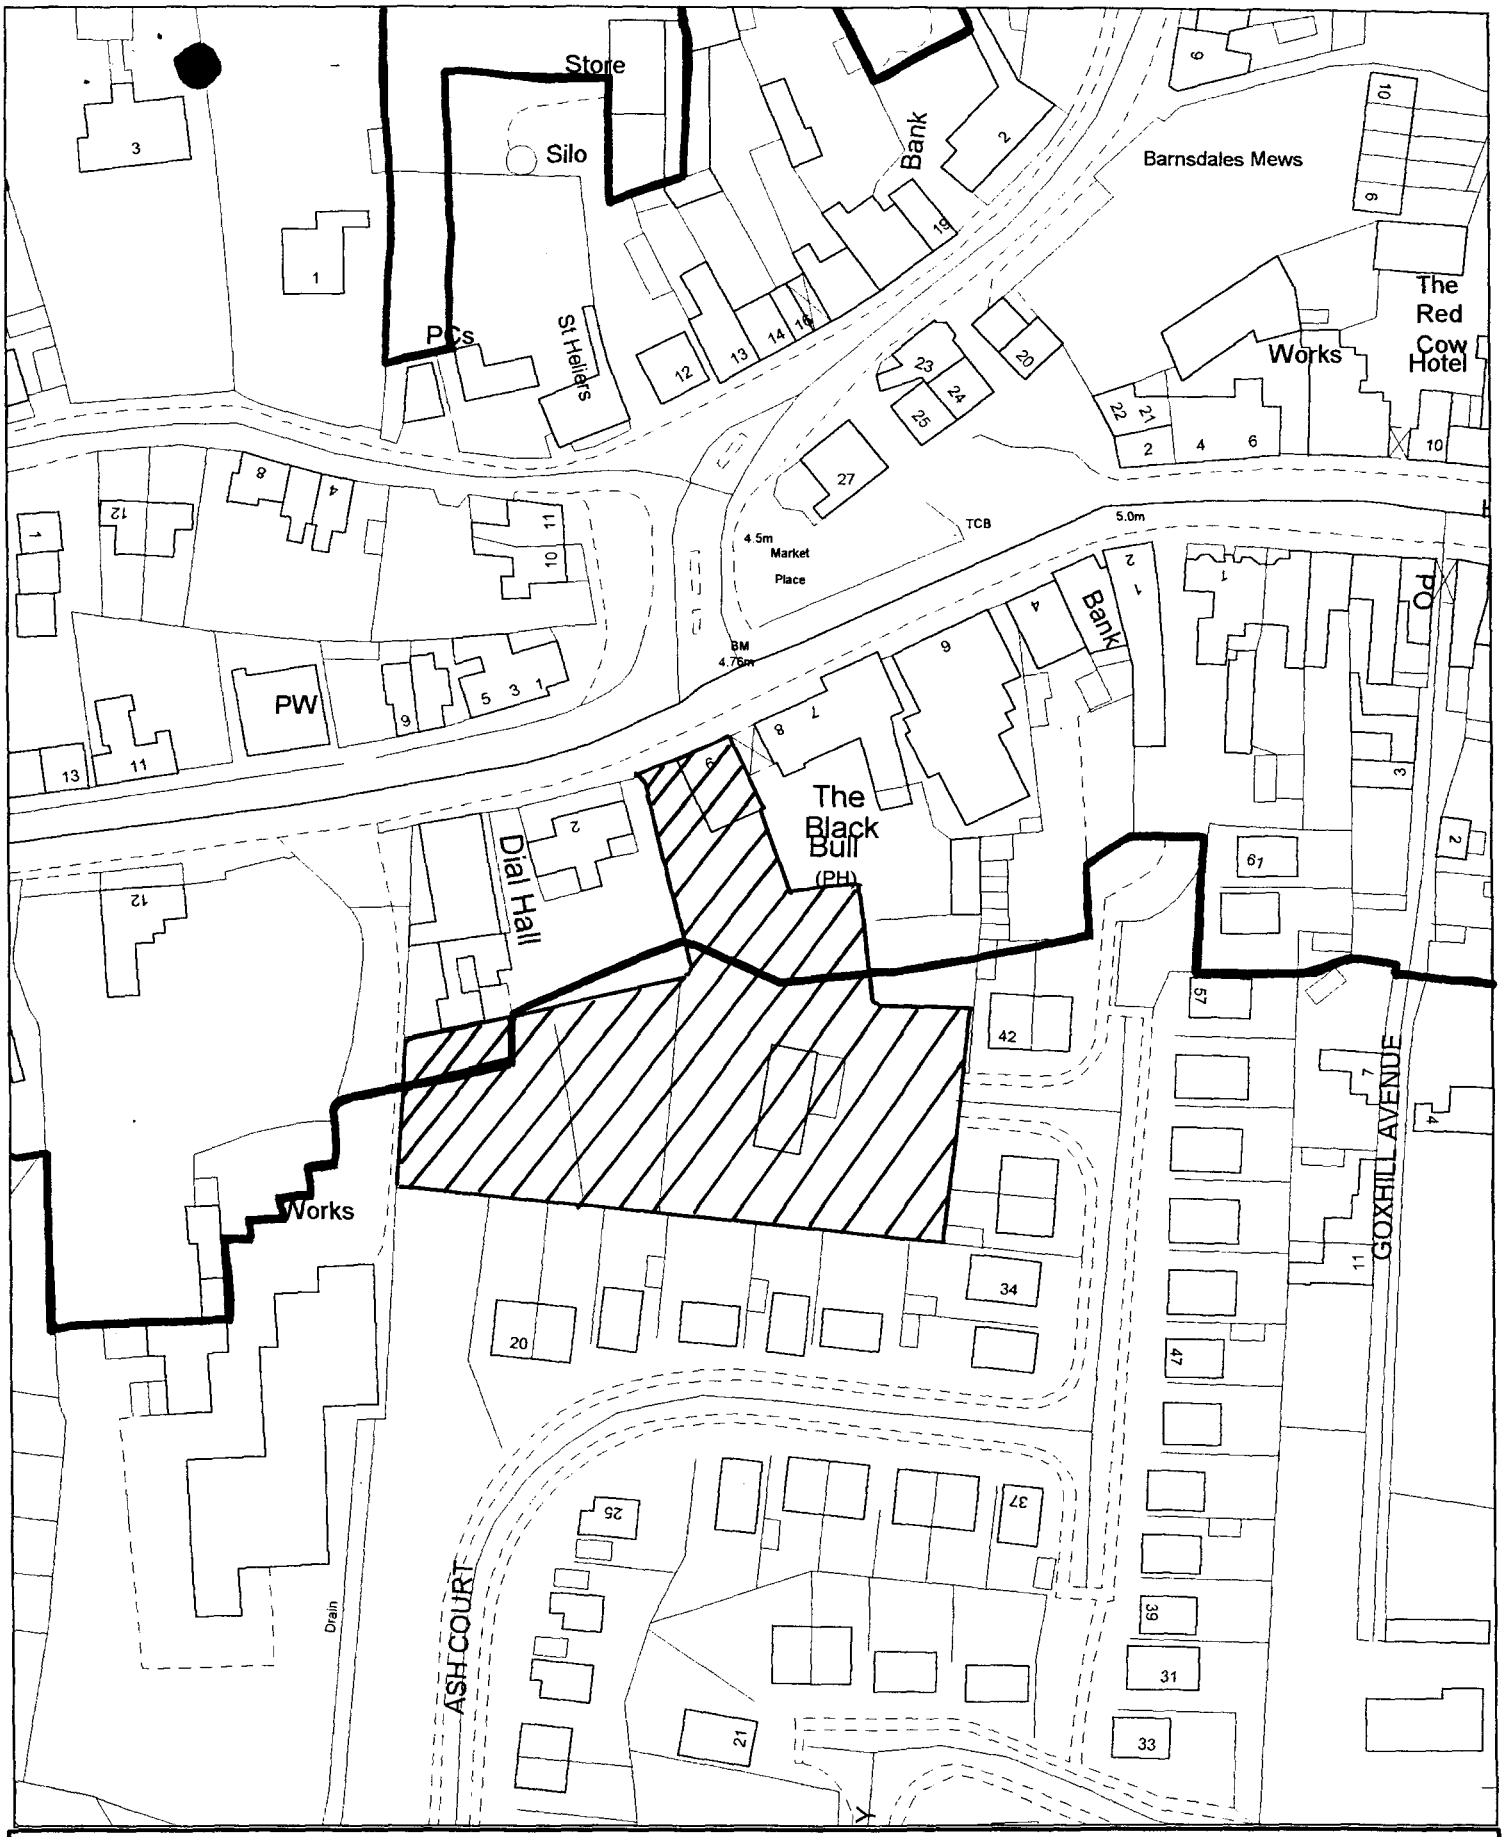

SOUTH HOLLAND DISTRICT COUNCIL

Housing and Planning Services Department

Council Offices, Priory Road, Spalding, Lincolnshire PE11 2XE

H04/0990/00

—Donington Conservation Area

Scale: 1:1250

December 2000

This map is reproduced from Ordnance Survey material with permission of Ordnance Survey on behalf of Her Majesty's Stationery Office (c) Crown copyright. Unauthorised reproduction infringes Crown copyright and may lead to prosecution or civil proceedings. South Holland District Council LA079413 2000