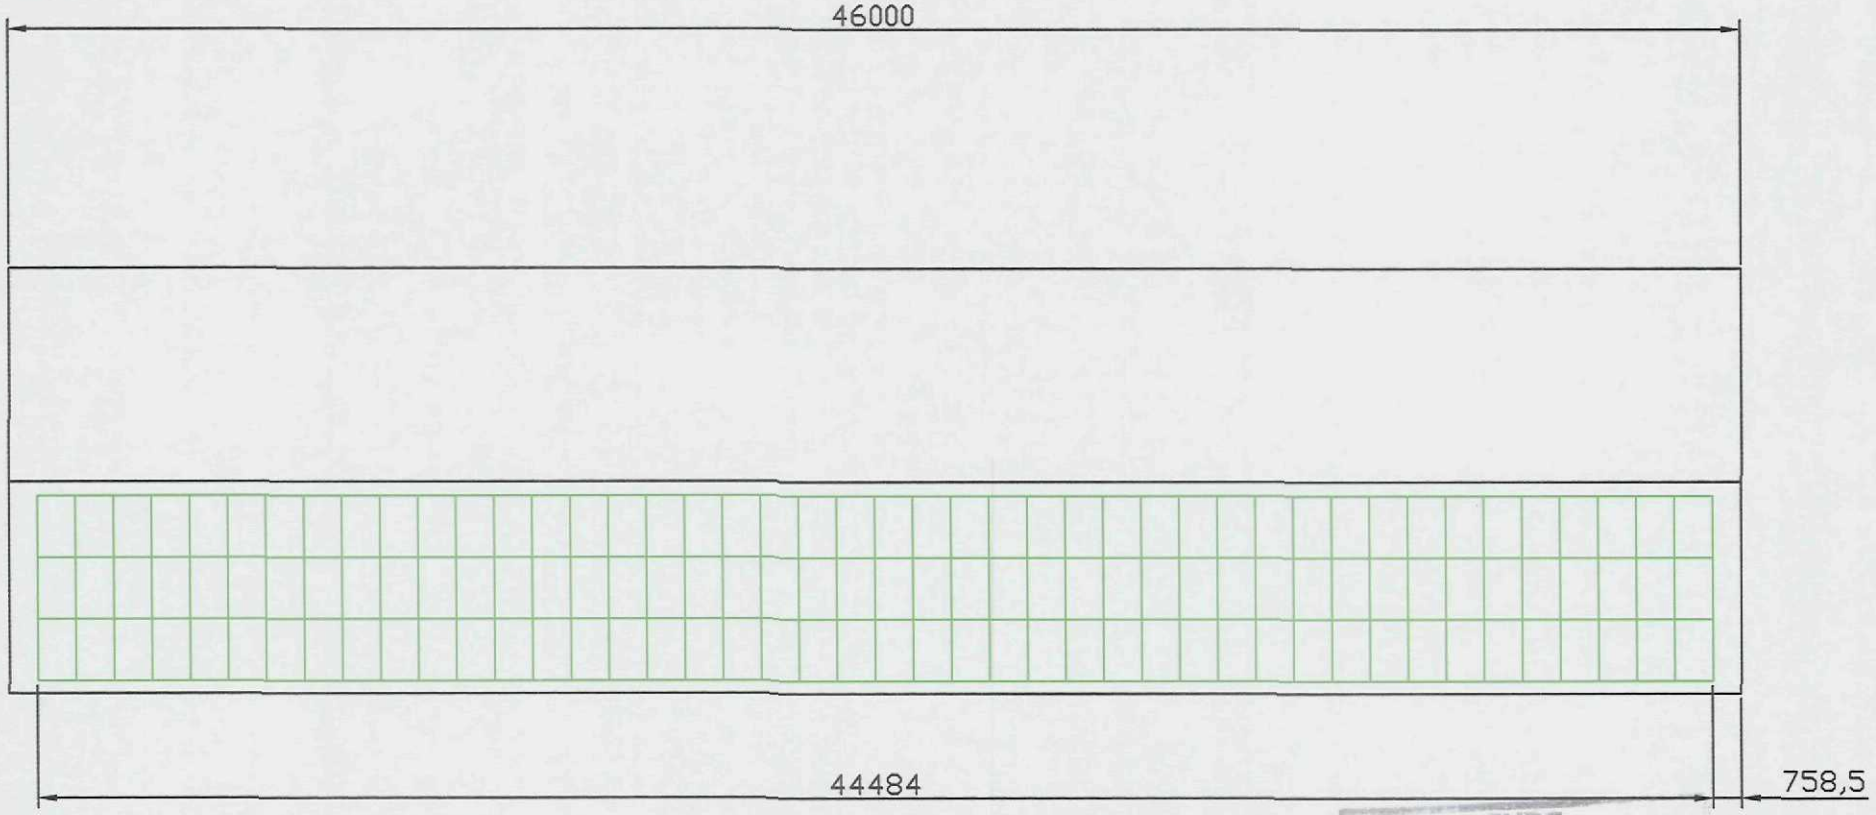


PLAN VIEW

SHDC
Planning & Development
04 JAN 2012
Ref: 0996-11

AW Consulting	Little Bytham. NG33 4RA 01780 410182 07860 502999		
CLIENT: LARK ENERGY LTD.		TITLE: SELECT TIMBER PLAN VIEW - BLDG. 2	
DATE: 28/10/11	SCALE: 1:200	DAWN BY: A.M.W.	DRG. NO.: STP04 SHEET 3