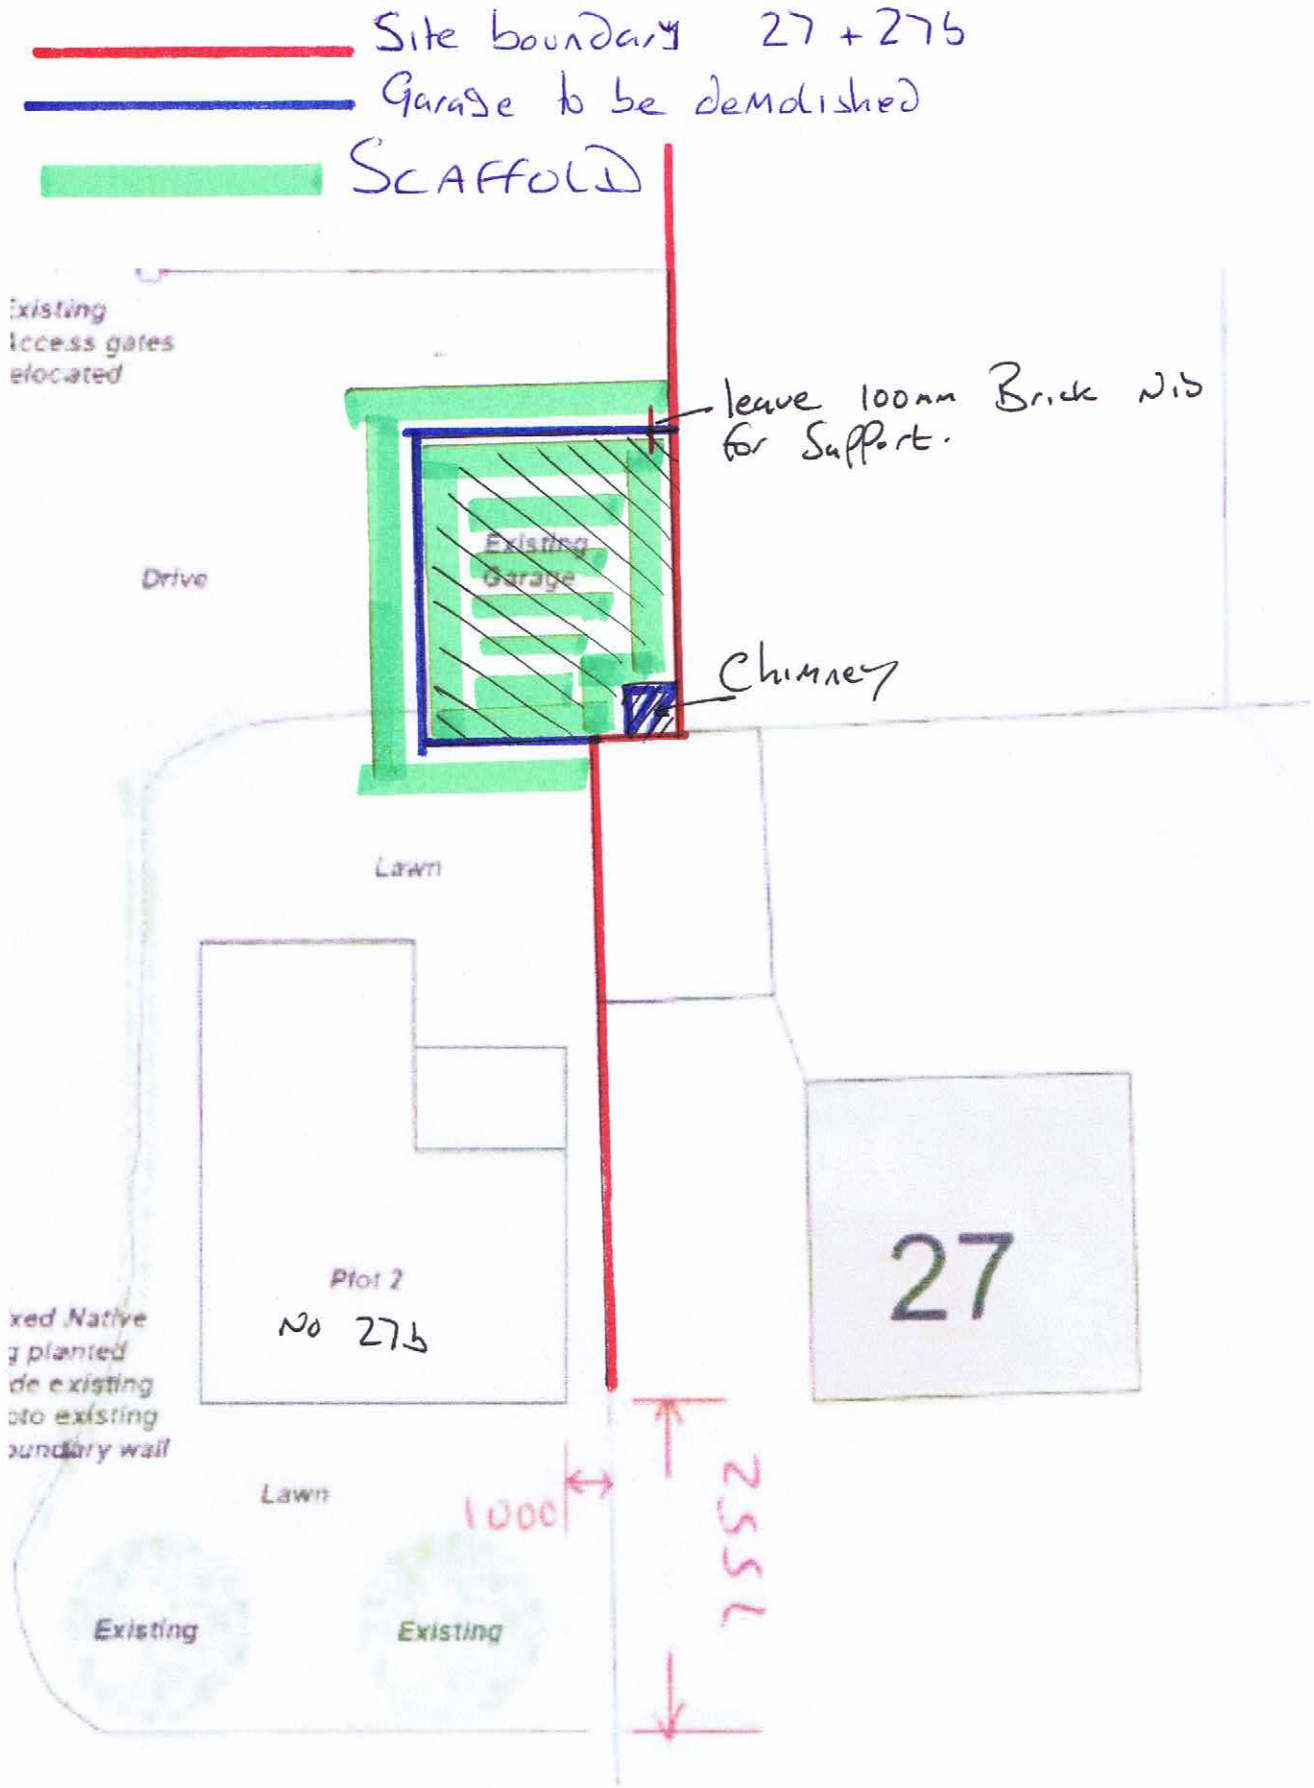

Site boundary 27 + 27b
Garage to be demolished
SCAFFOLD
Existing
Access gates
relocated
leave 100mm Brick N.B
for Support.
Existing
Garage
Drive
Chimney
Lawn
Plot 2
No 27b
27
xed Native
g planted
de existing
to existing
oundary wall
Lawn
1000
7552
Existing
Existing