
2 Goxhill Avenue Kitchen Roof

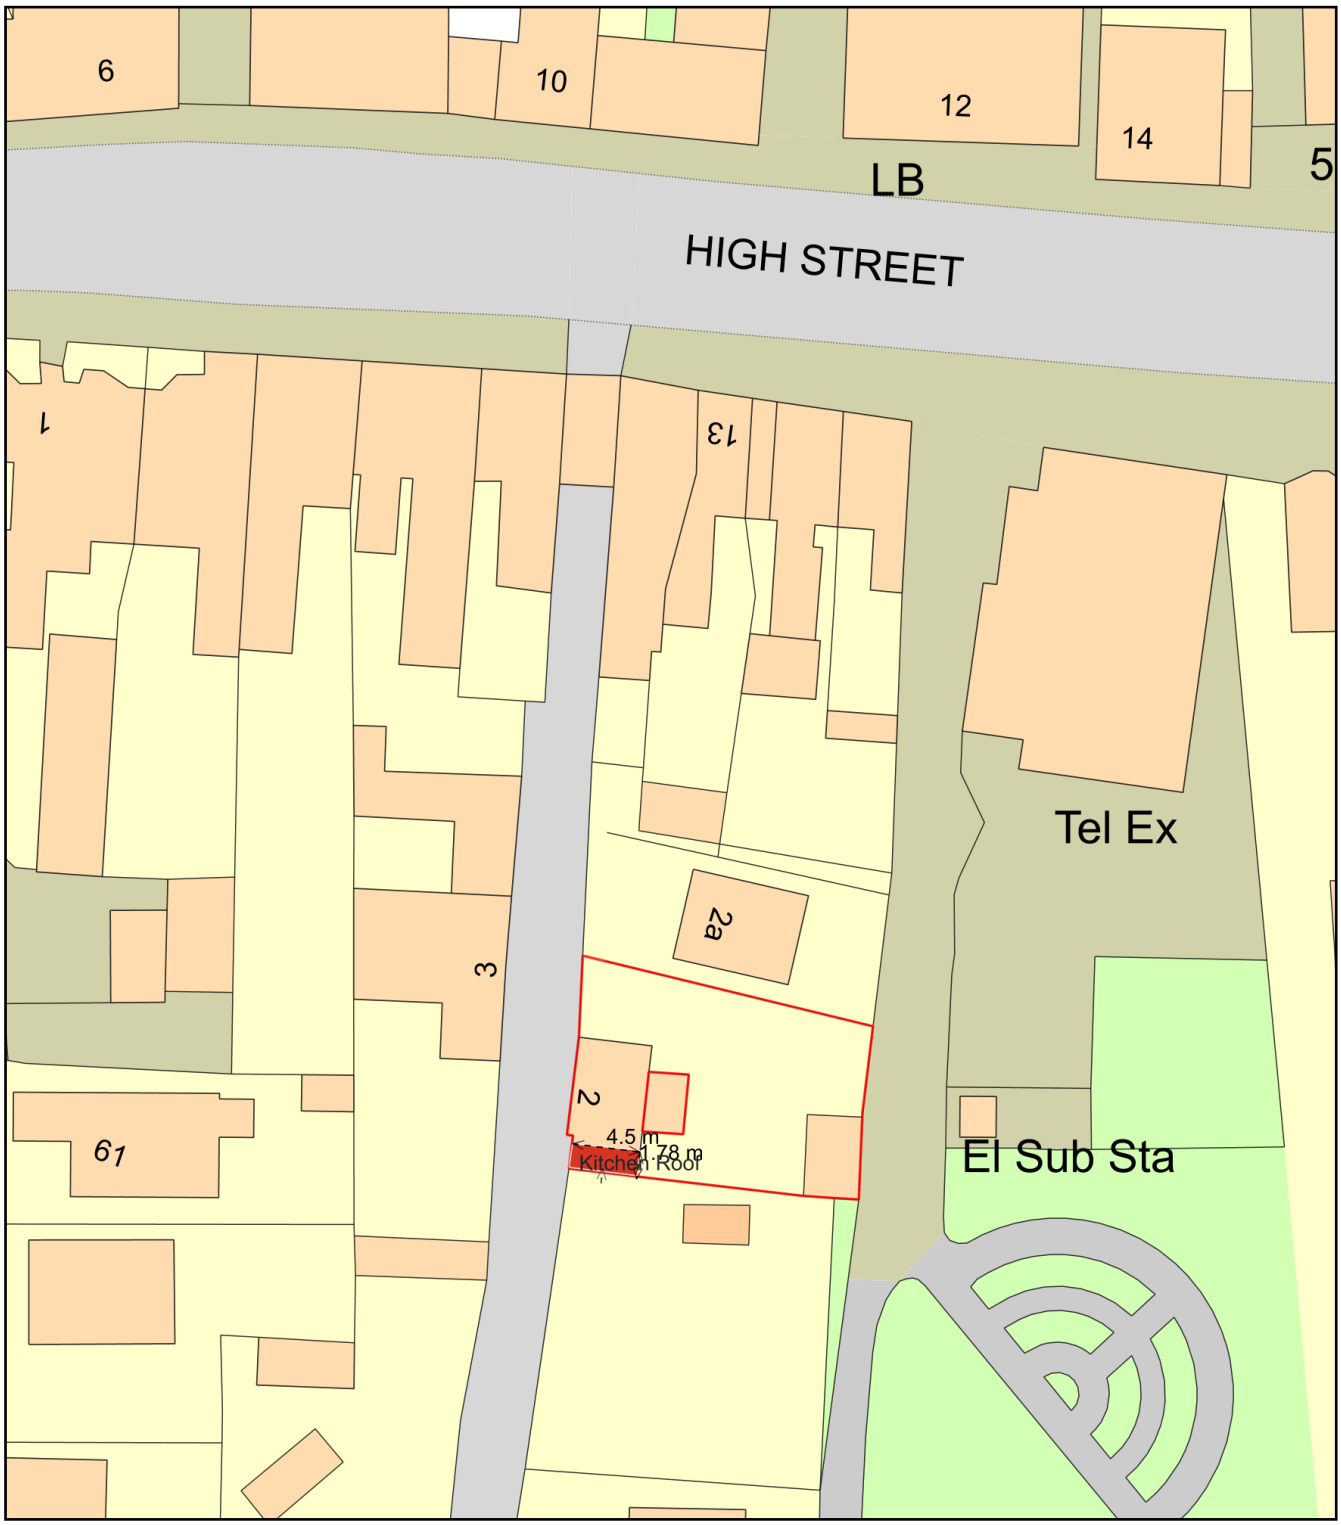

0 20
Metres

N

ReQuestaPlan

Plan Produced for: South Holland Council

Date Produced: 13 Nov 2023

Plan Reference Number: TQRQM23317140532289

Scale: 1:500 @ A4

© Crown copyright and database rights 2023 OS 100042766