

The Farrier

B

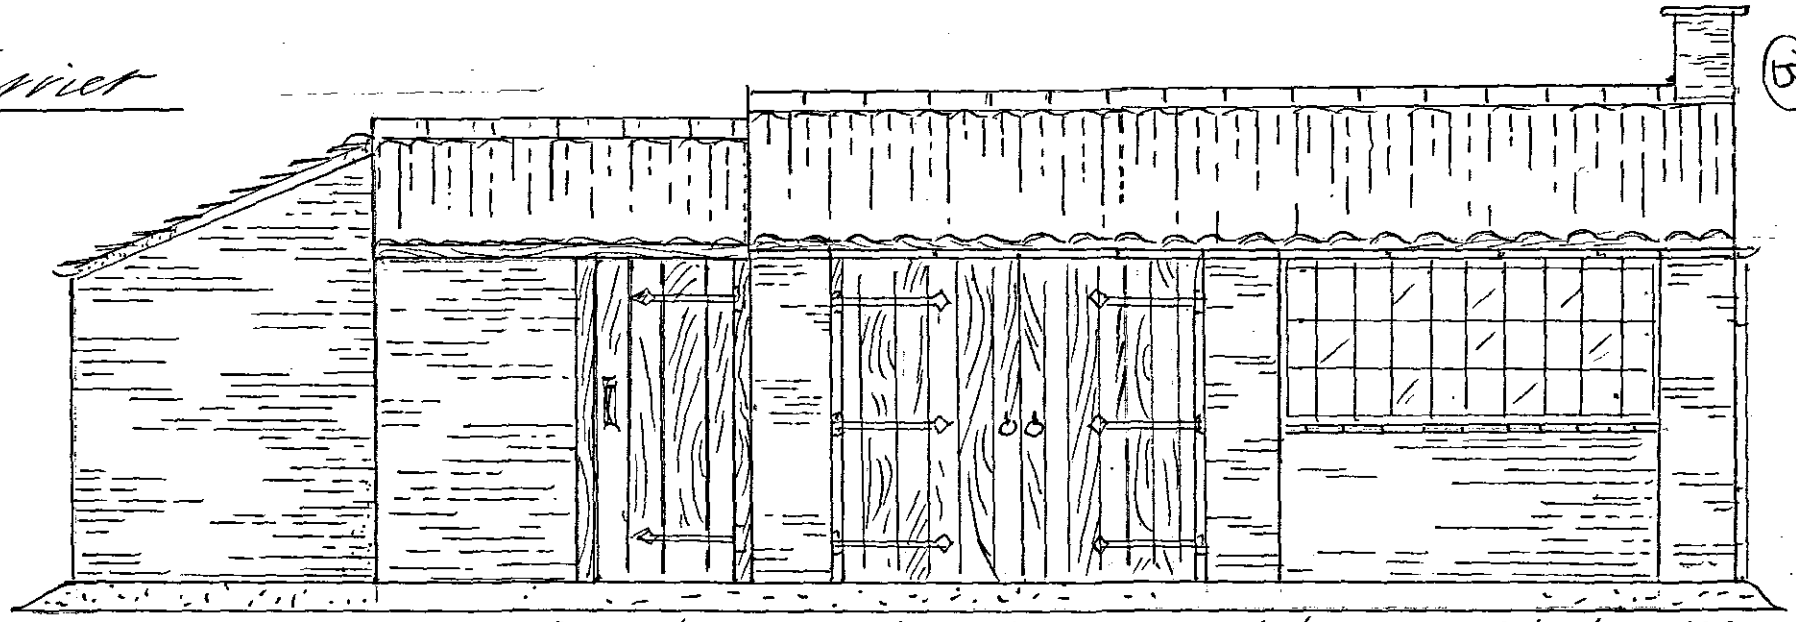

Existing Front West Elev. Farriers Workshop. Woodshed + W.C.

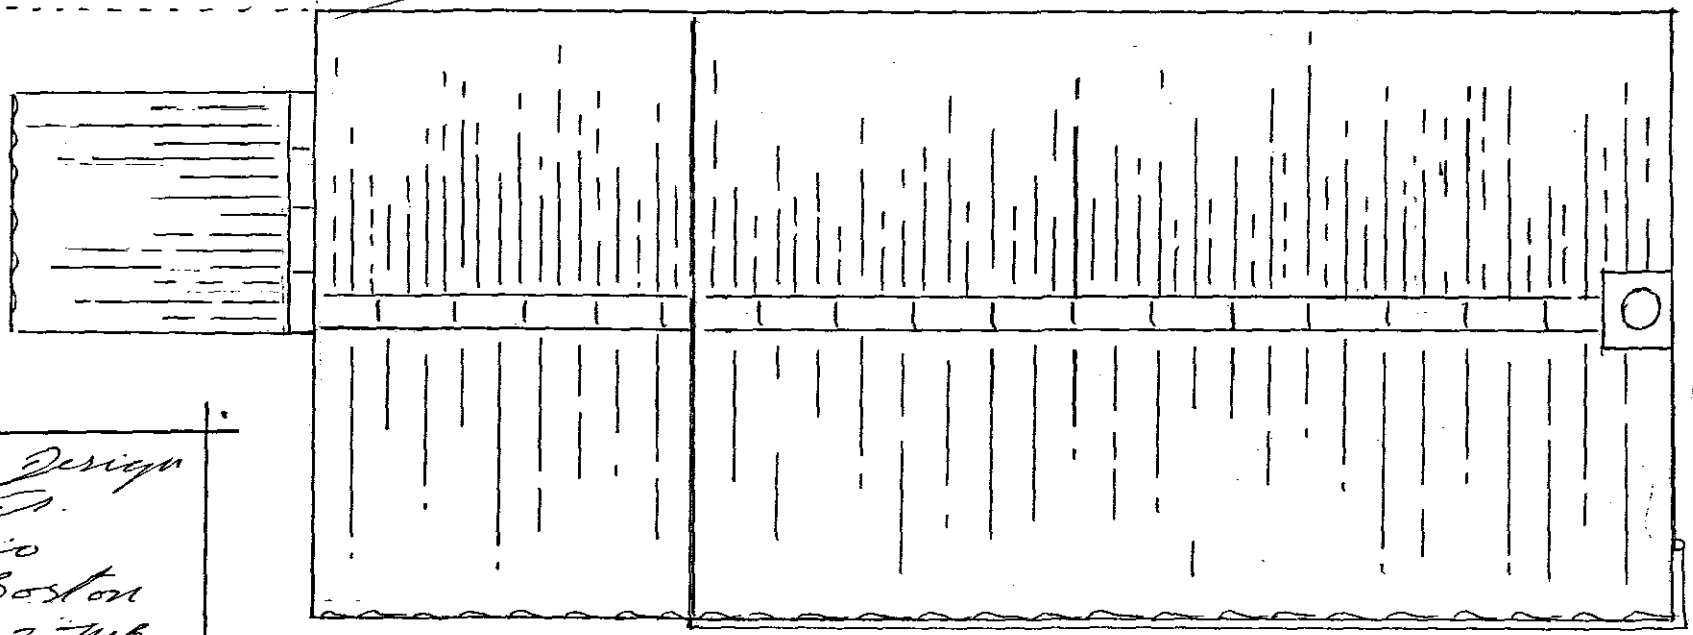

Existing Plan. Farriers Workshop. Wood Shed + W.C.

SHDC
Planning & Development
21 JUL 2004
Ref: 1000 lot

Architectural Design
M. Hobbs.
The Studio
P.O. Box. 61. Boston
Lincs PE22 7UB.

© Copyright 7 July 04