
Site Location Plan

Scale: 1:1250

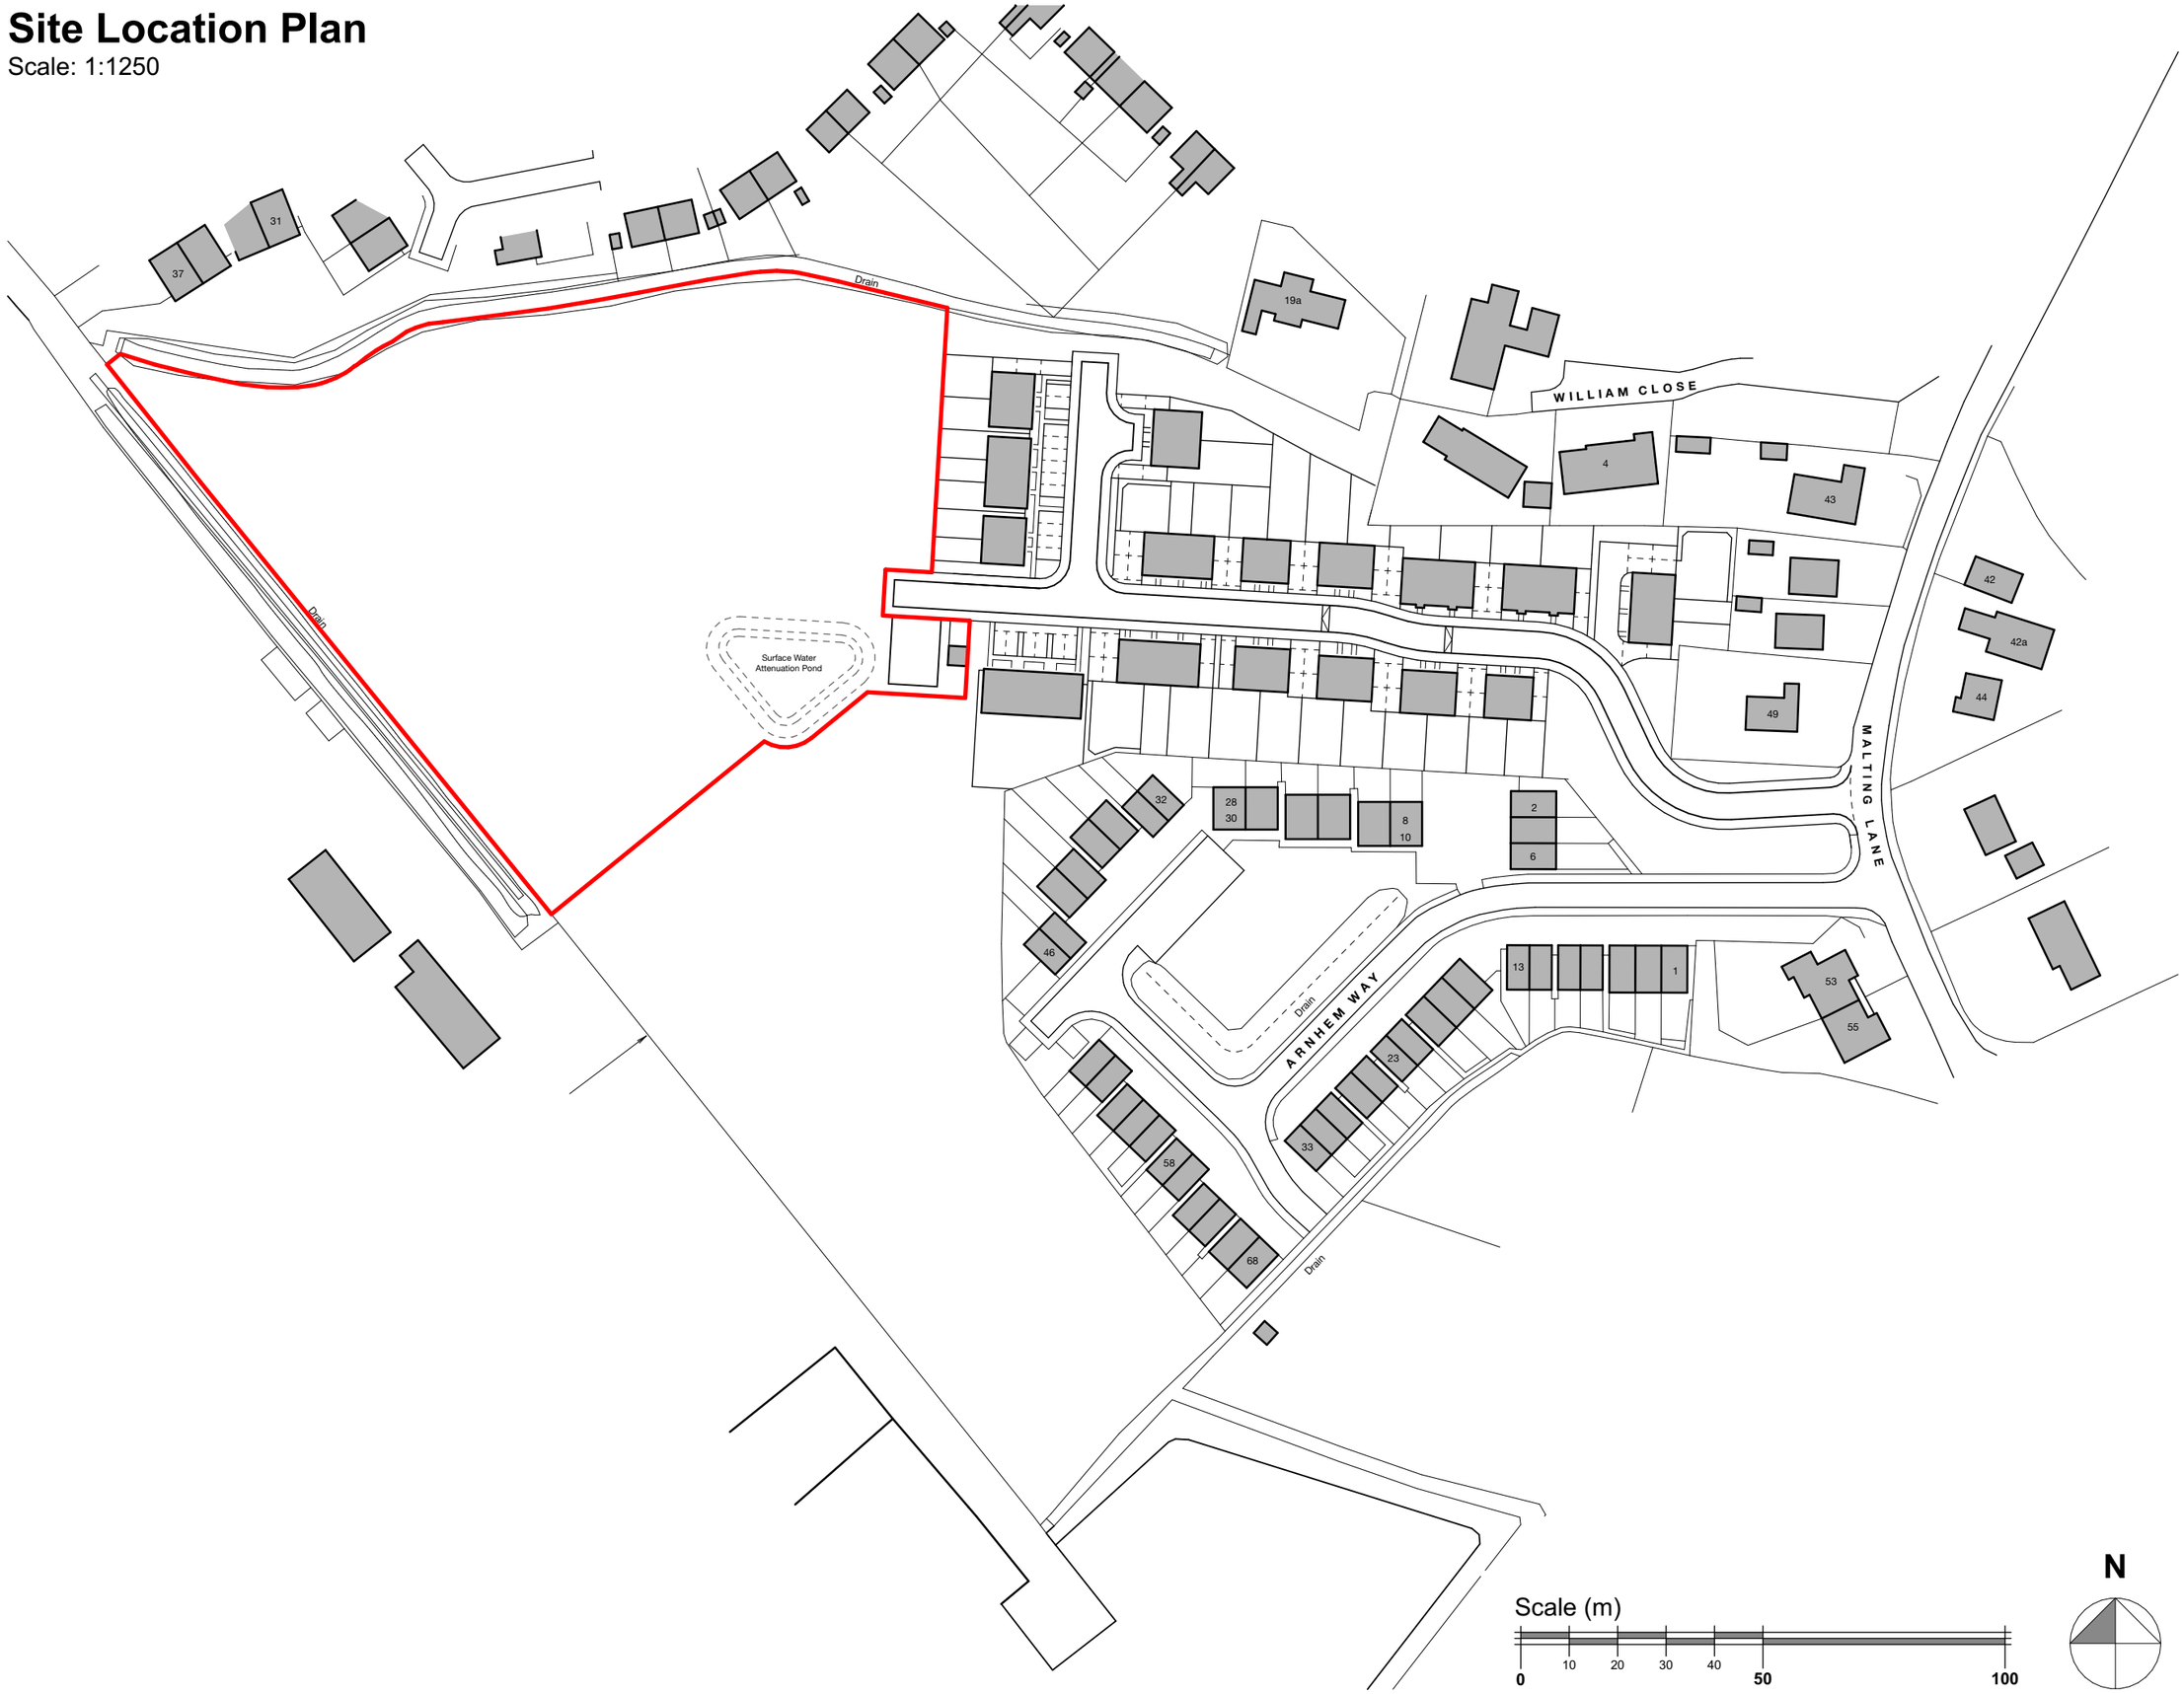

Scale (m)

0 10 20 30 40 50 100

N

Disclaimer: This document and its design content is copyright protected ©. It shall be read in conjunction with all other associated project information including models, specifications, schedules and related consultants documents. Do not scale from documents. All scales noted correct at original paper size. All dimensions to be checked on site. Immediately report any discrepancies, errors or omissions on this document to the originator. If in doubt ask.

Source File:
20017 Model.pln

Rev	Date	Drawn	Note
P02	21/10/2020	JKG	Drawing status updated to 'Planning'.

MINSTER PROPERTY GROUP

JGA ARCHITECTURE & PLANNING

e: hello@jg-a.co.uk t: 07429 162 747

Client
Minster Property Group Ltd.

Project Title
Proposed residential development
Phase 2,
Land off Malting Lane, Donington

Drawing Title
Site Location Plan

Drawing Status
Planning

Scale(s):	Original Paper Size:
1:1250	A3
Drawn:	**Date:**
JKG	13.10.20
Project Number:	**Drawing Number:** / **Revision:**
20017	0100 / P02