

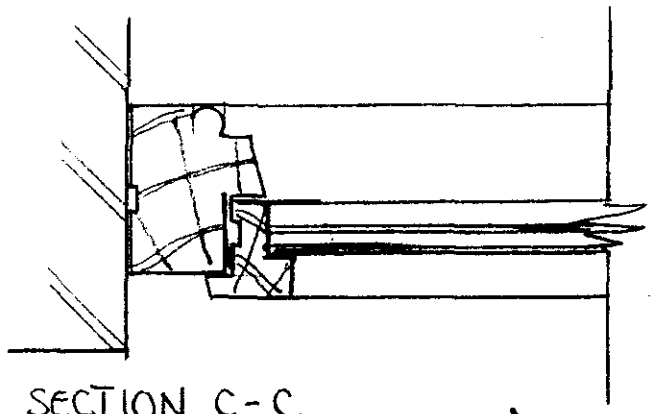



SECTION C-C

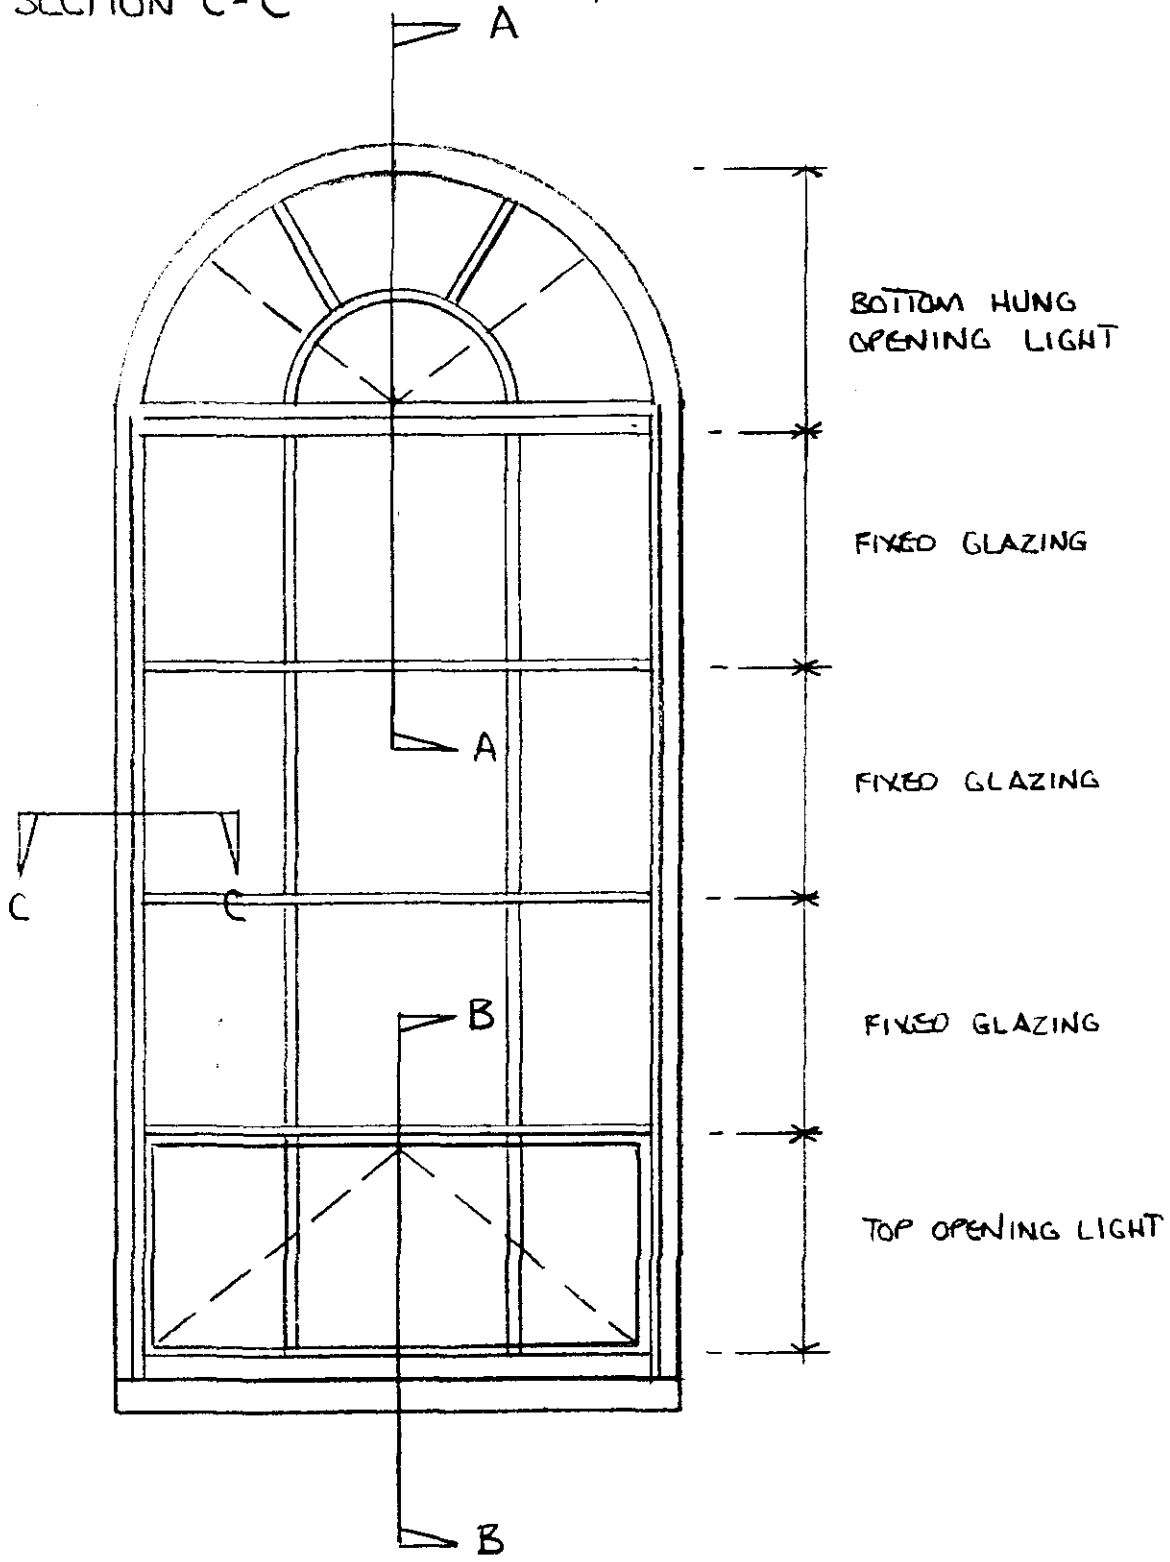

MAIN WINDOW DETAIL (1:20)

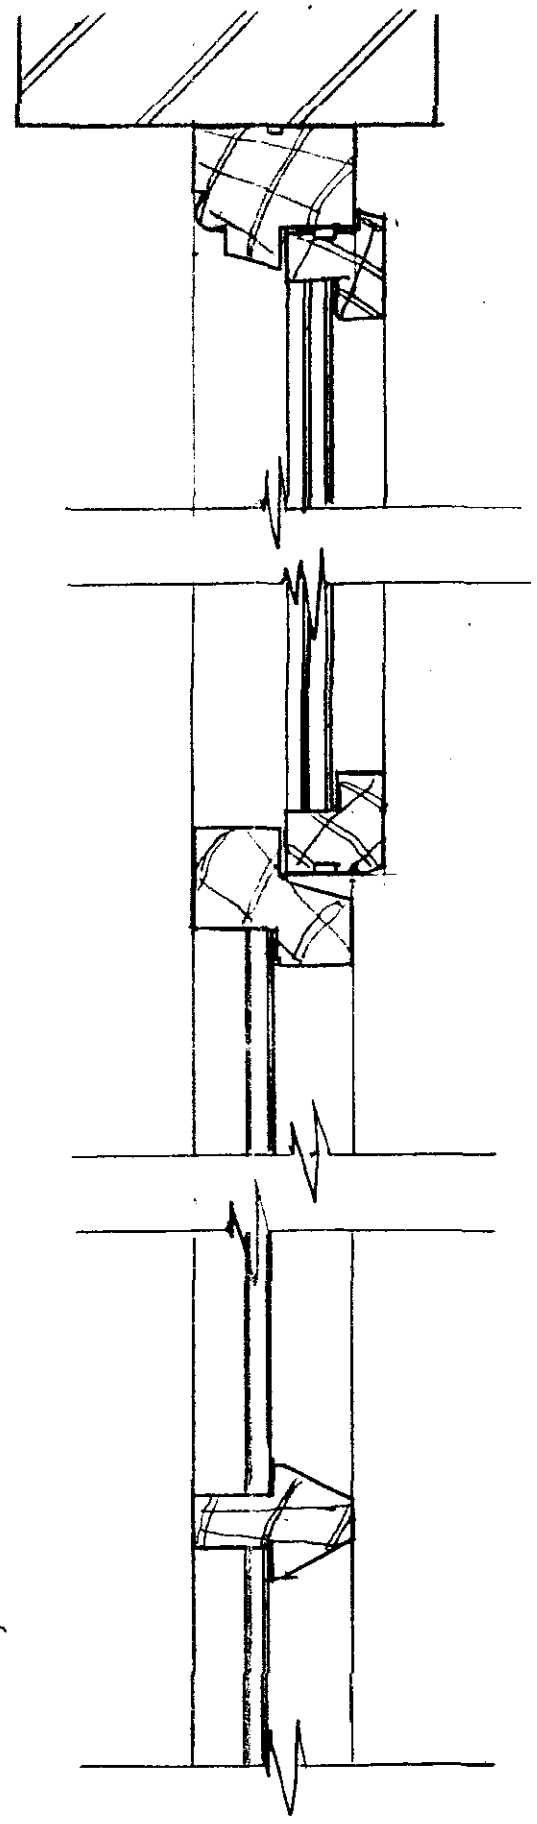

SECTION A-A (1:5)

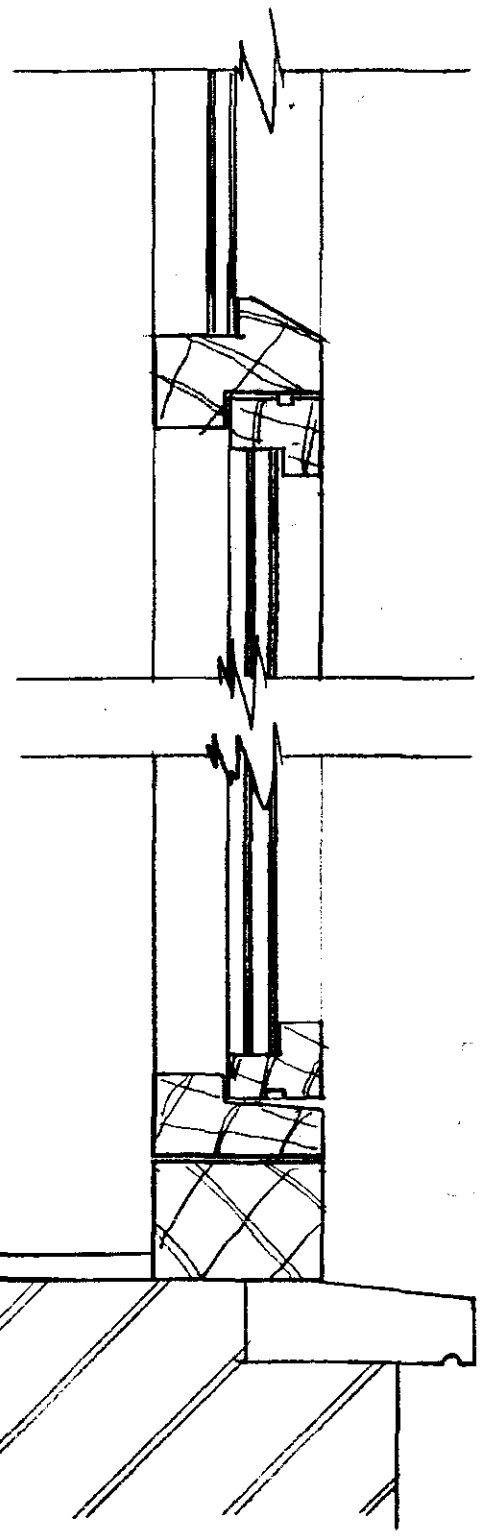

SECTION B-B (1:5)

SOUTH HOLLAND DC
HOUSING & PLANNING
30 AUG 2001
Ref: 1047/01

DIAL HALL
STATION ROAD
DONNINGTON.