


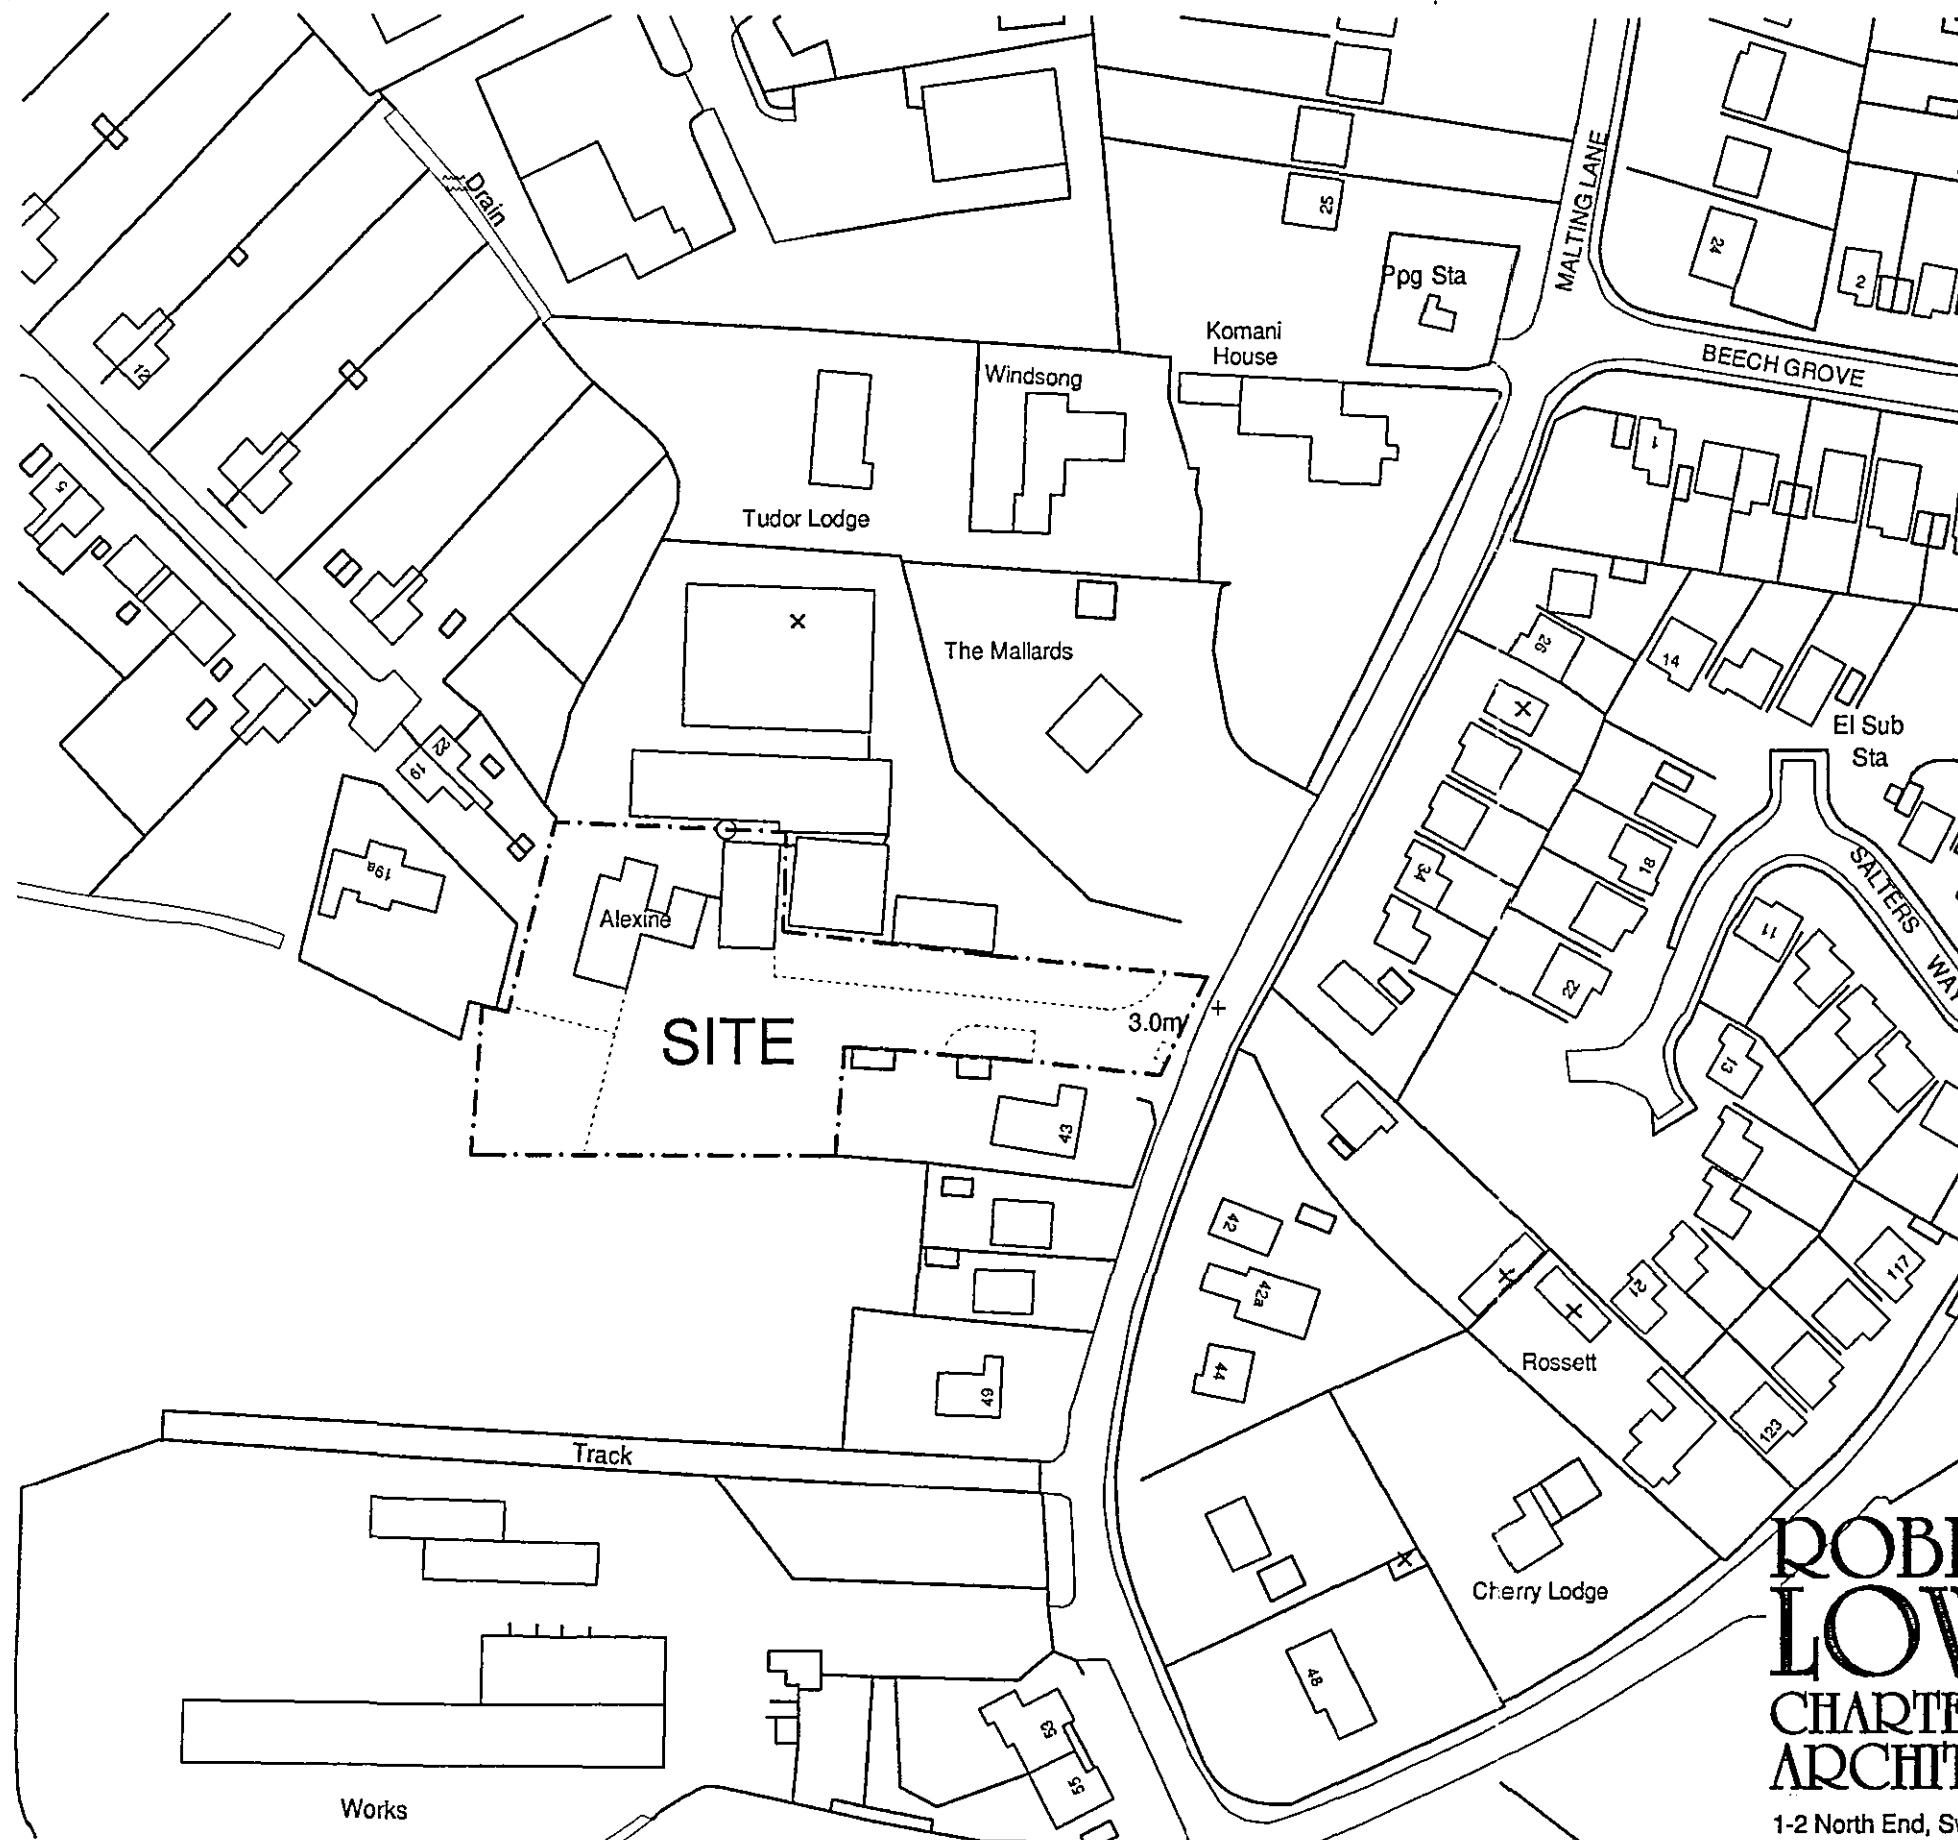

© Ordnance Survey
Copied under licence
No 100029197

**ROBERT
LOWE**
CHARTERED
ARCHITECT

1-2 North End, Swineshead
Boston, Lincs., PE20 3LR
Phone 01205-821117
Fax 01205-821139
info @ rlc.freemove.co.uk

Project:	Proposed Residential Development	Date:	July 2004
	"Alexine" Maltings Lane	Scale:	1: 1250
	Donington, Spalding, Lincs.		
Client:	Mr. A. Dear		
Drawing Title:	OS Location Map	Project No:	0472
		Drawn:	RWL
		Drawing No:	
		Rev:	

01

Contractors are to check all dimensions on site and to report any discrepancy to the Architect.
Do not scale from the drawing. © 2004