


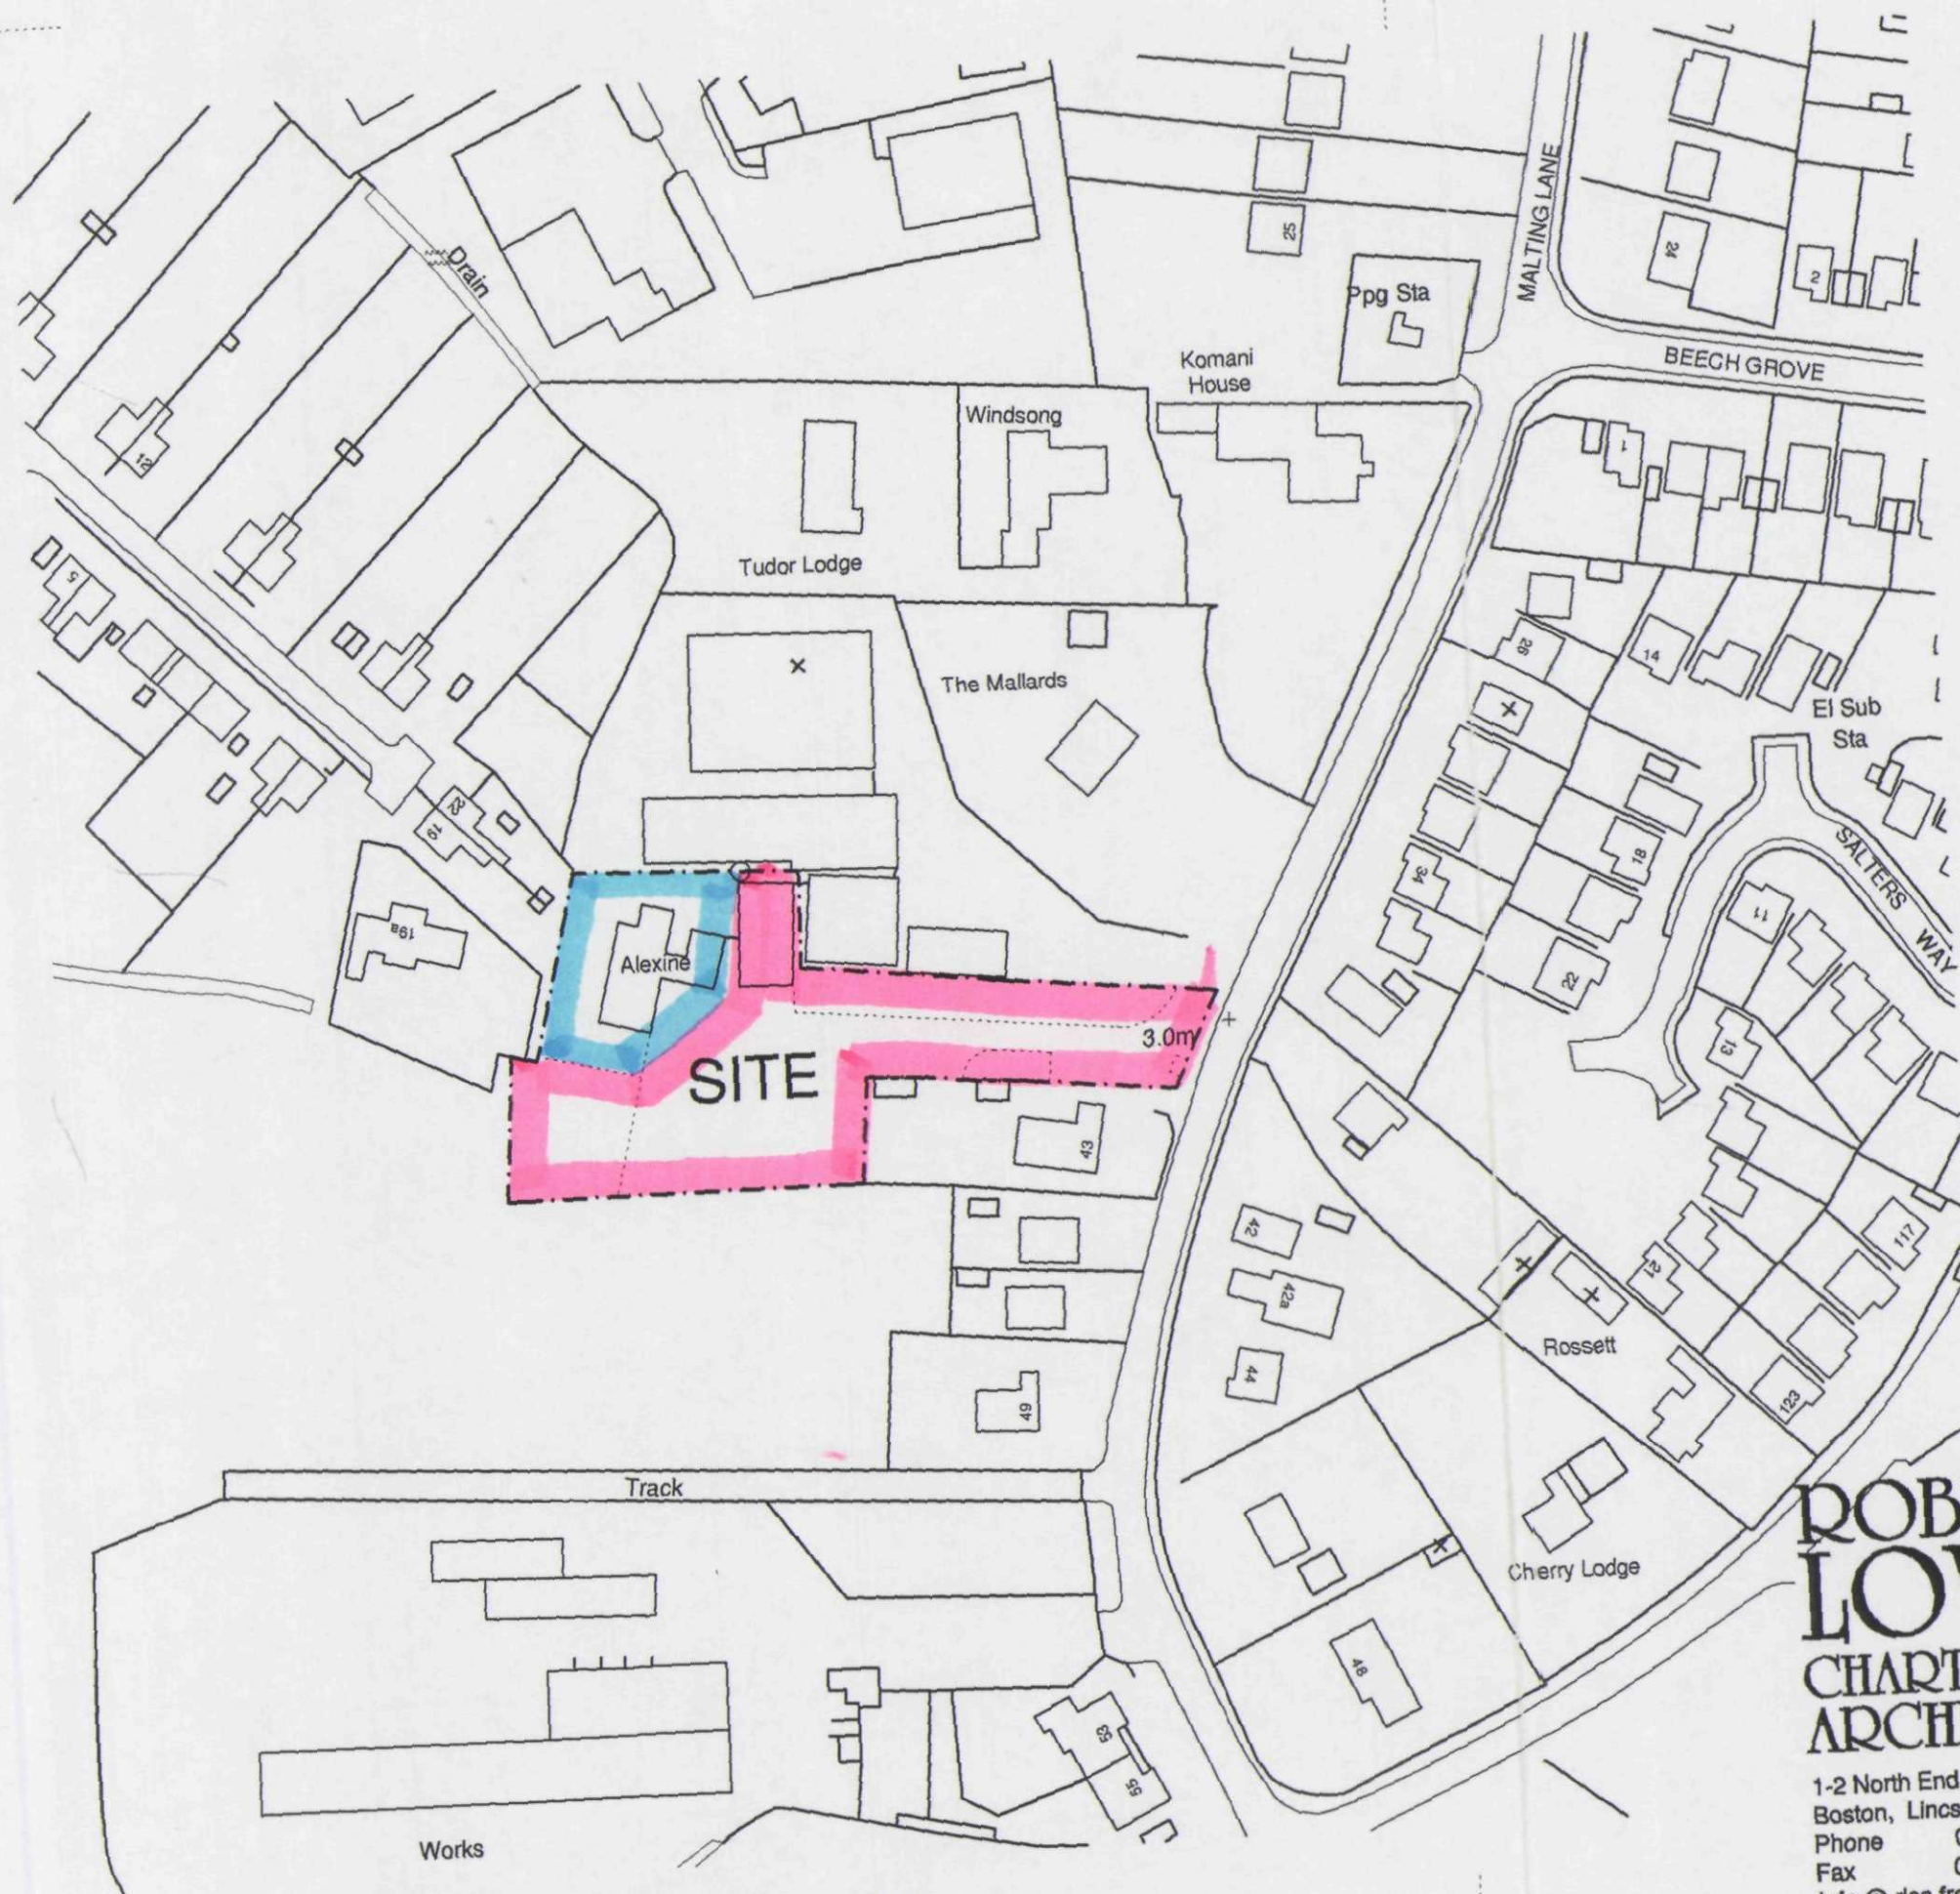

**DETERMINED
PLAN**

SHDC
Planning & Development
03 AUG 2004
Ref: 1051/04

© Ordnance Survey
Copied under licence
No 100029197

**ROBERT
LOWE**
CHARTERED
ARCHITECT

1-2 North End, Swineshead
Boston, Lincs., PE20 3LR
Phone 01205-821117
Fax 01205-821139
info @ rica.freemove.co.uk

Project: Proposed Residential Development
"Alexine" Maltings Lane
Donington, Spalding, Lincs.
Client: Mr. A. Dear
Drawing Title: OS Location Map
Date: July 2004
Scale: 1: 1250
Project No: 0472
Drawing No: 01
Drawn: RWL
Rev: