



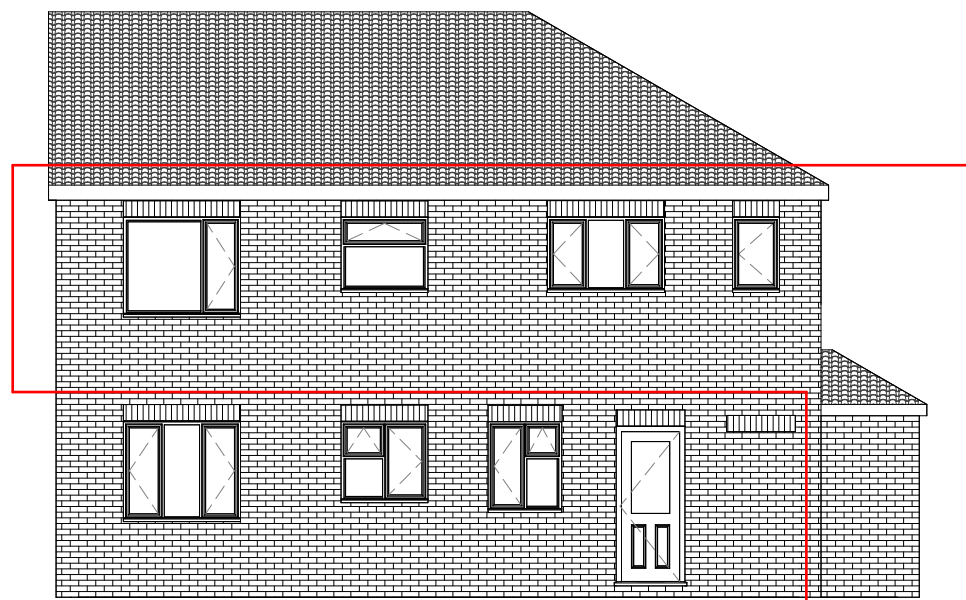

1 Rear Existing
1 : 100

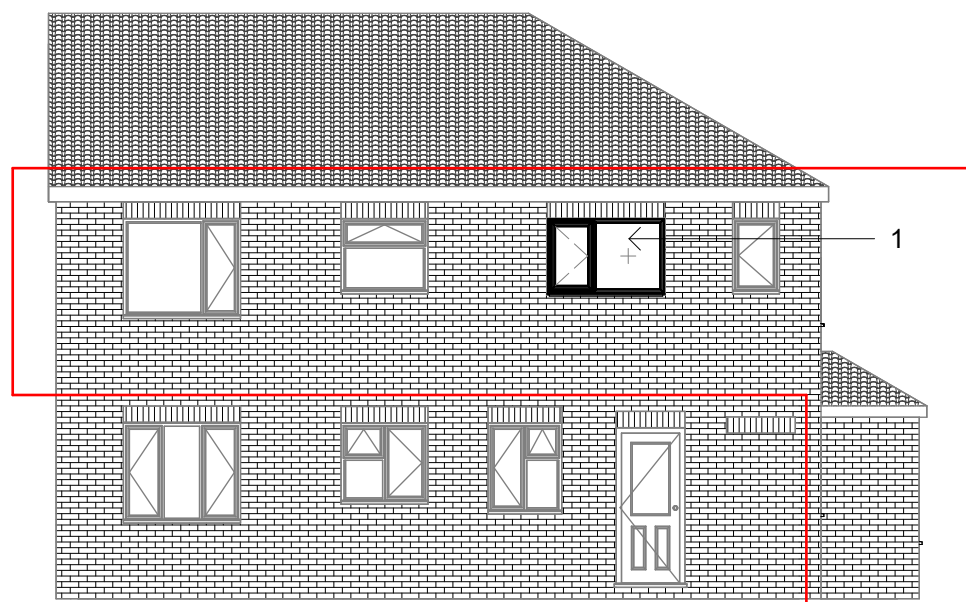

2 Rear Proposed
1 : 100

Window Style Schedule							
Window Number	Window Type	Window Width (mm)	Window Height (mm)	Window Colour	Window Material	Window Glazing	Sealed Unit Depth
1	Type D	1541	984	White Smooth	PVCu	STD Clear Double	4-20-4

Scale 1:100

Scale 1:50

Contract No.
FHI 123831

Site Address -
53 Towndam Lane,
Donnington,
Lincolnshire,
PE11 4TR

Drawing No.
1 of 3

Elevations

All Dimensions in mm

Scale: 1 : 100 **@A3**

Signed Off on - 12/12/2024

Review on -



First Home Improvements
Station Road Industrial
Estate Lenwade Norfolk
NR9 5LY

© Drawings, associated documentation and intellectual property is protected under copyright law.
All documentation by First Home Improvements prohibits unauthorised actions such as (but not limited to) the re-issuing and re-production thereof without prior consent.