


existing block plan
scale 1/200



proposed block plan
scale 1/200

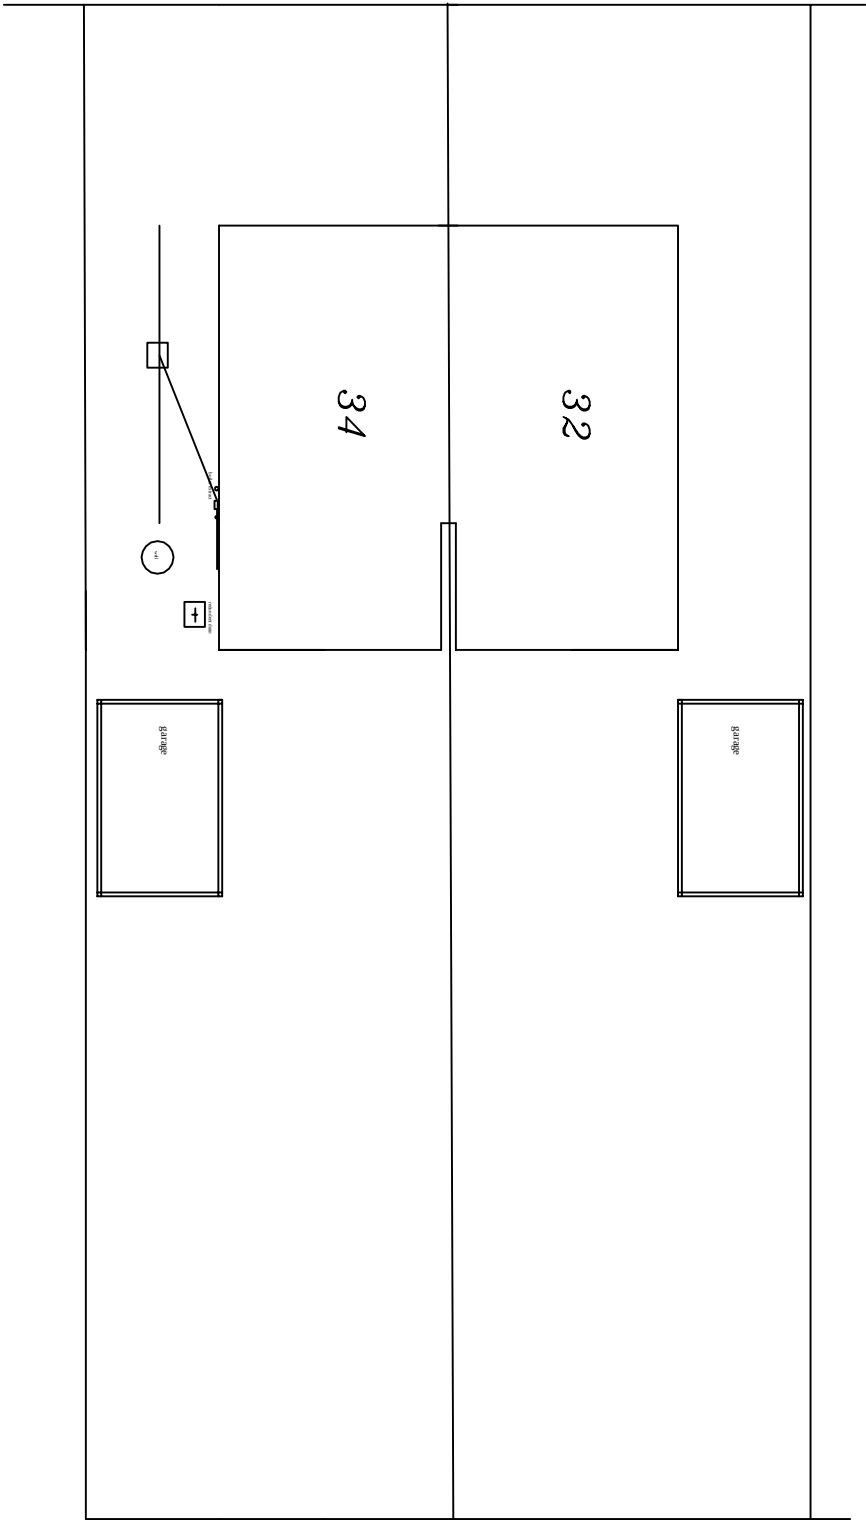