






existing elevations

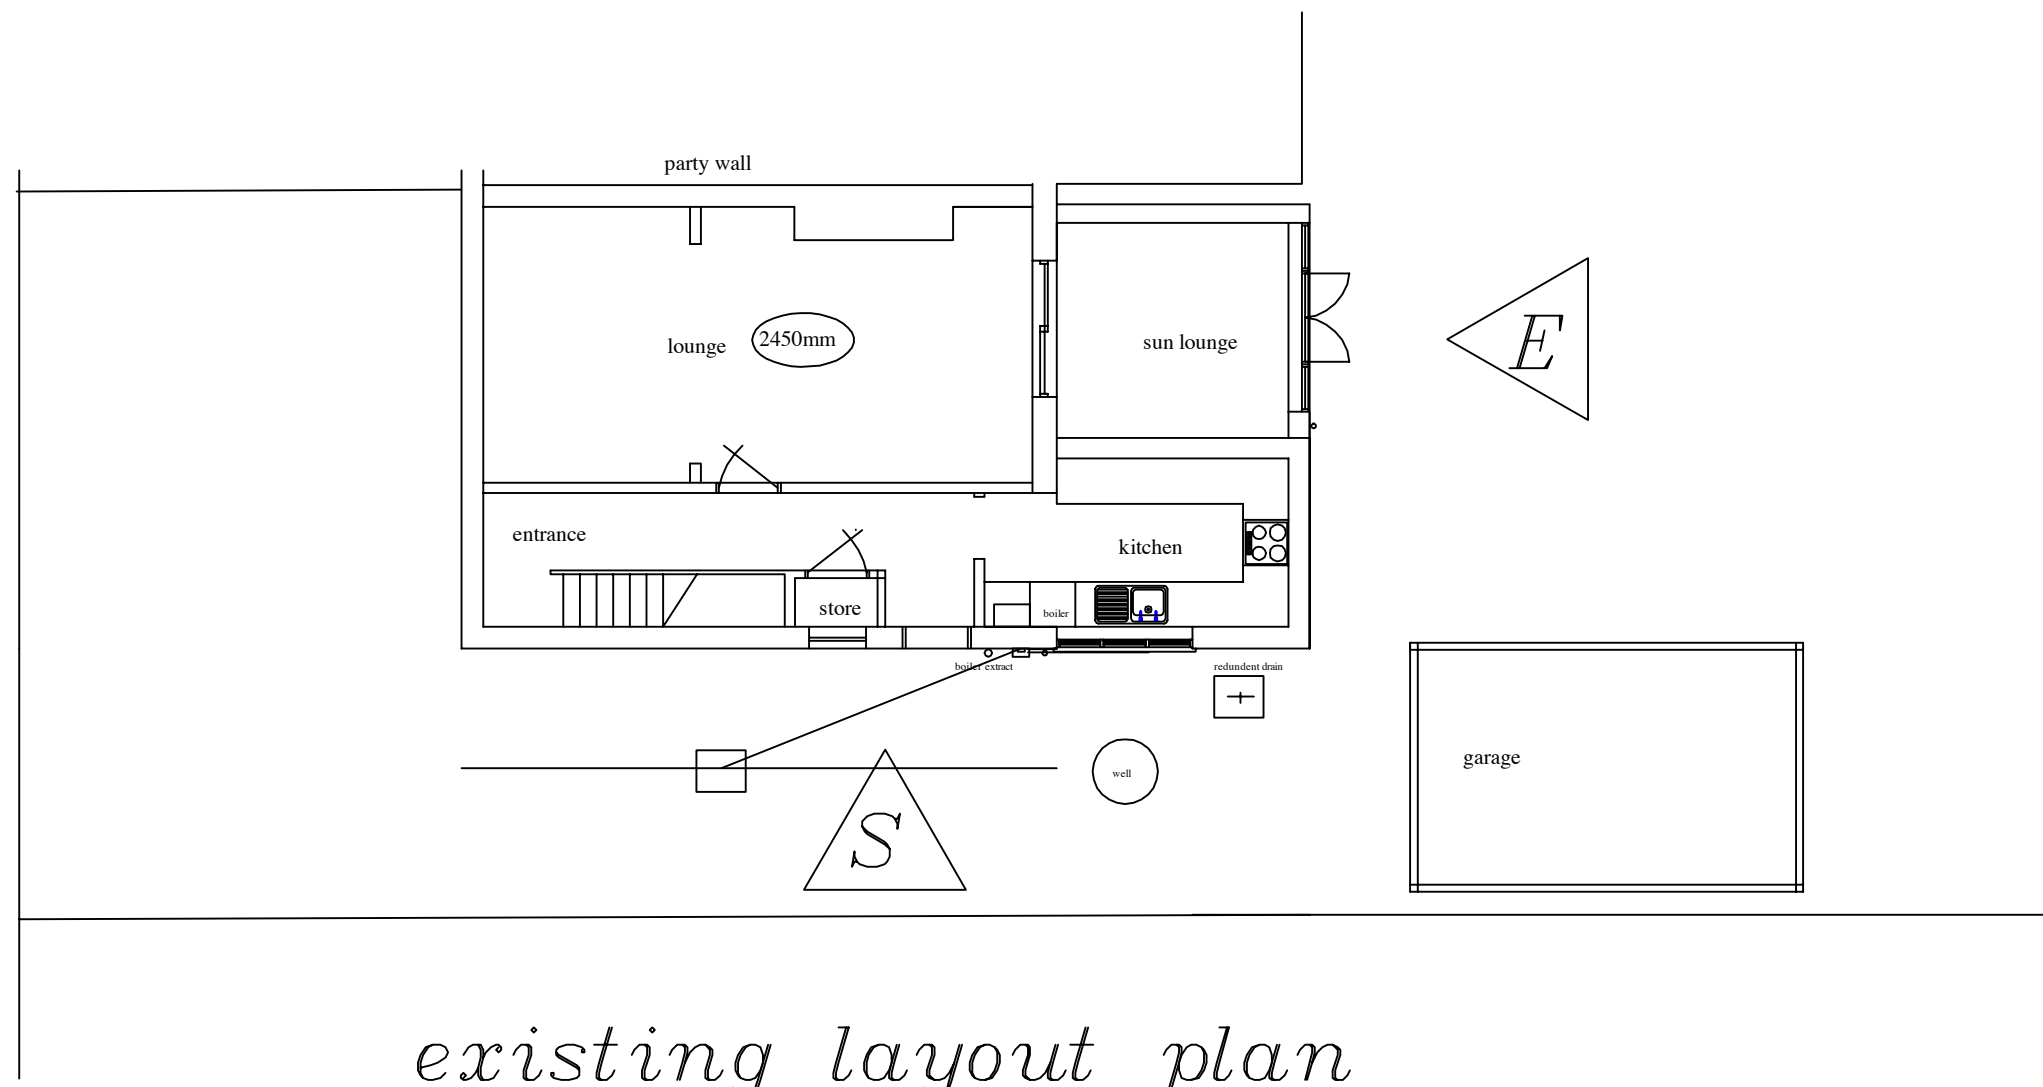


existing layout plan

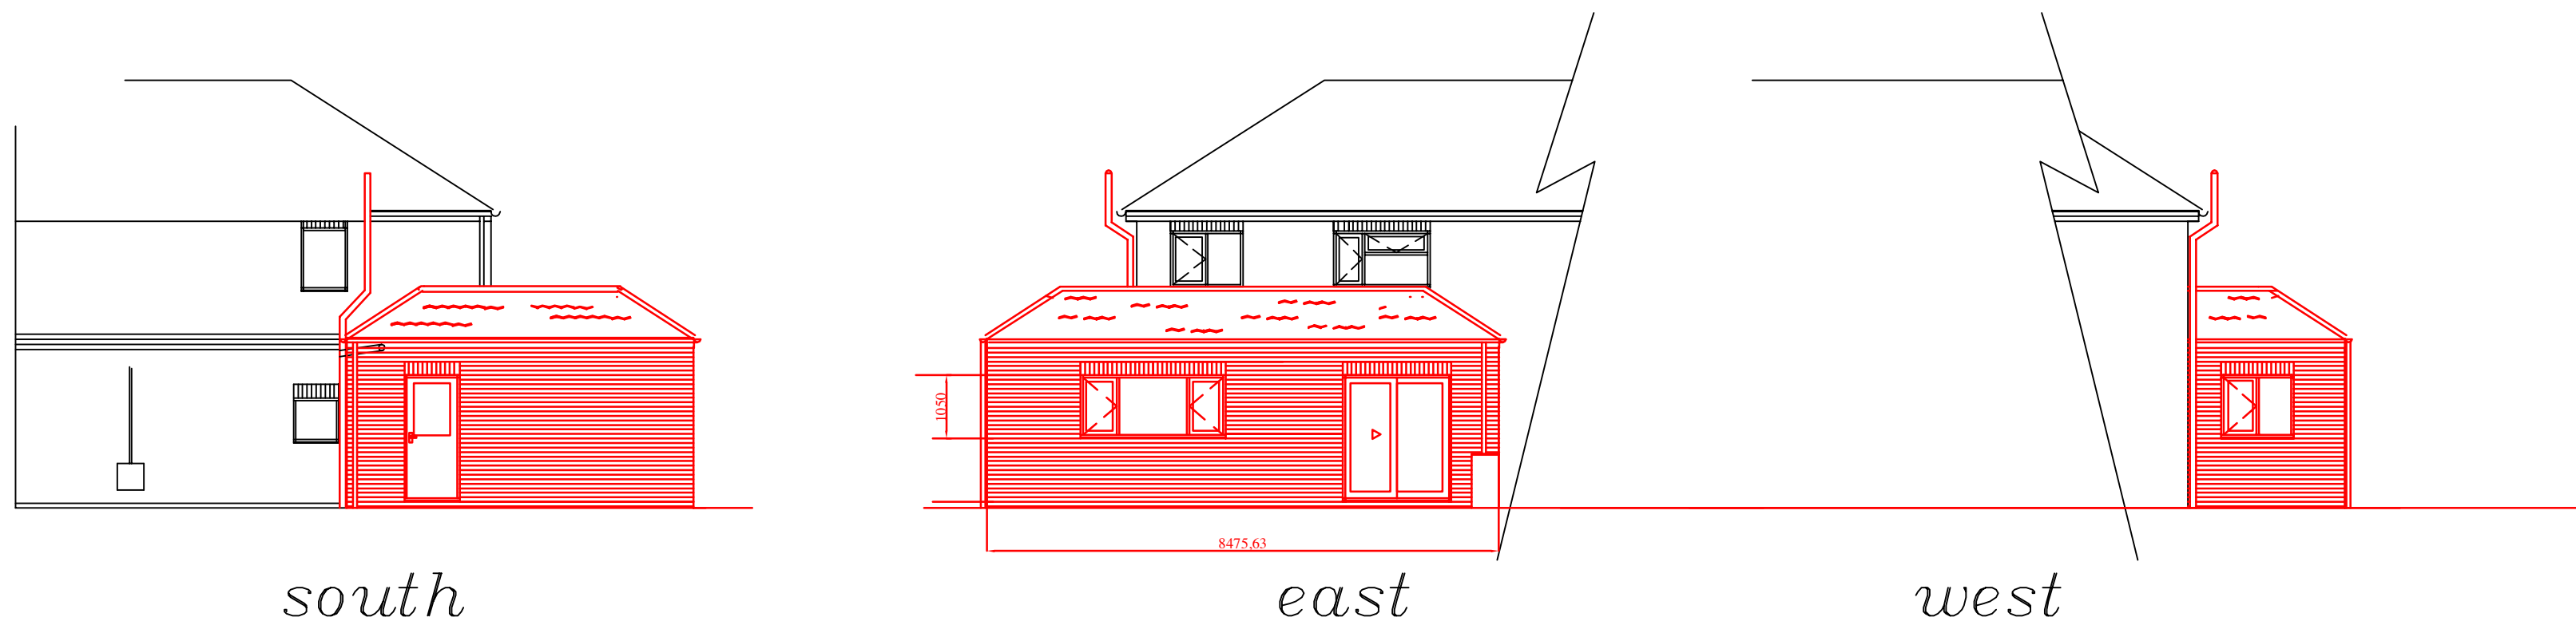


proposed elevations

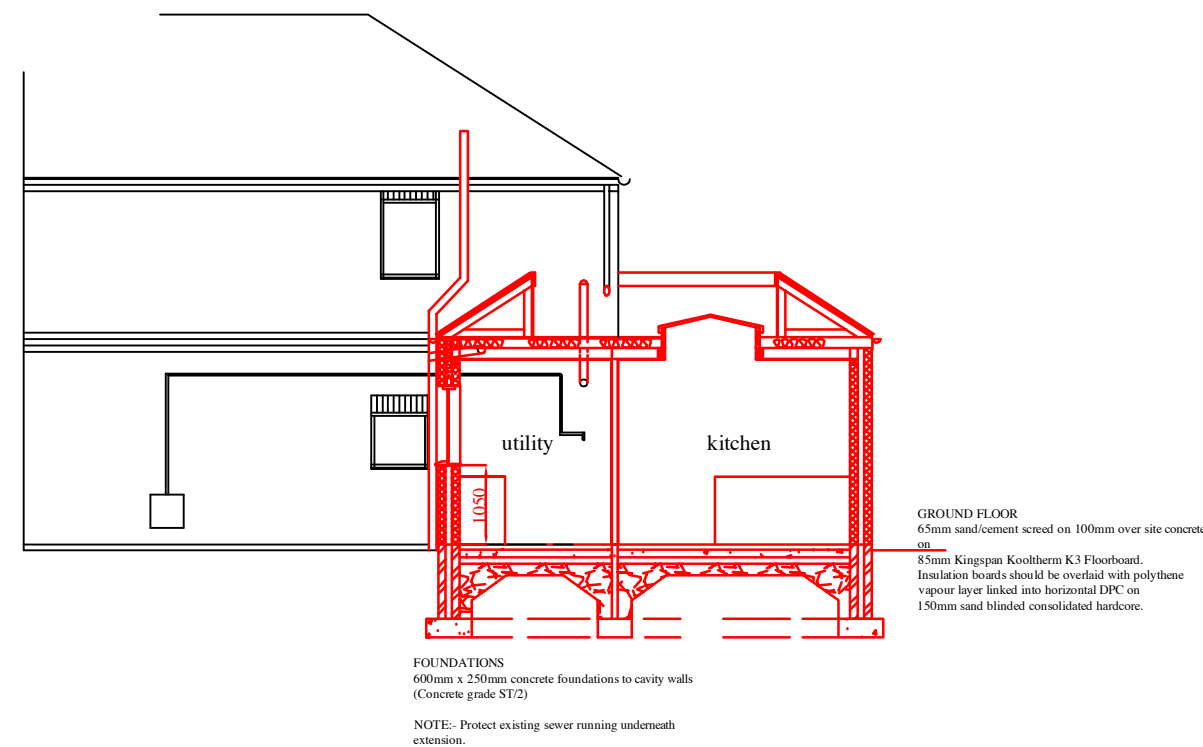

section A-A

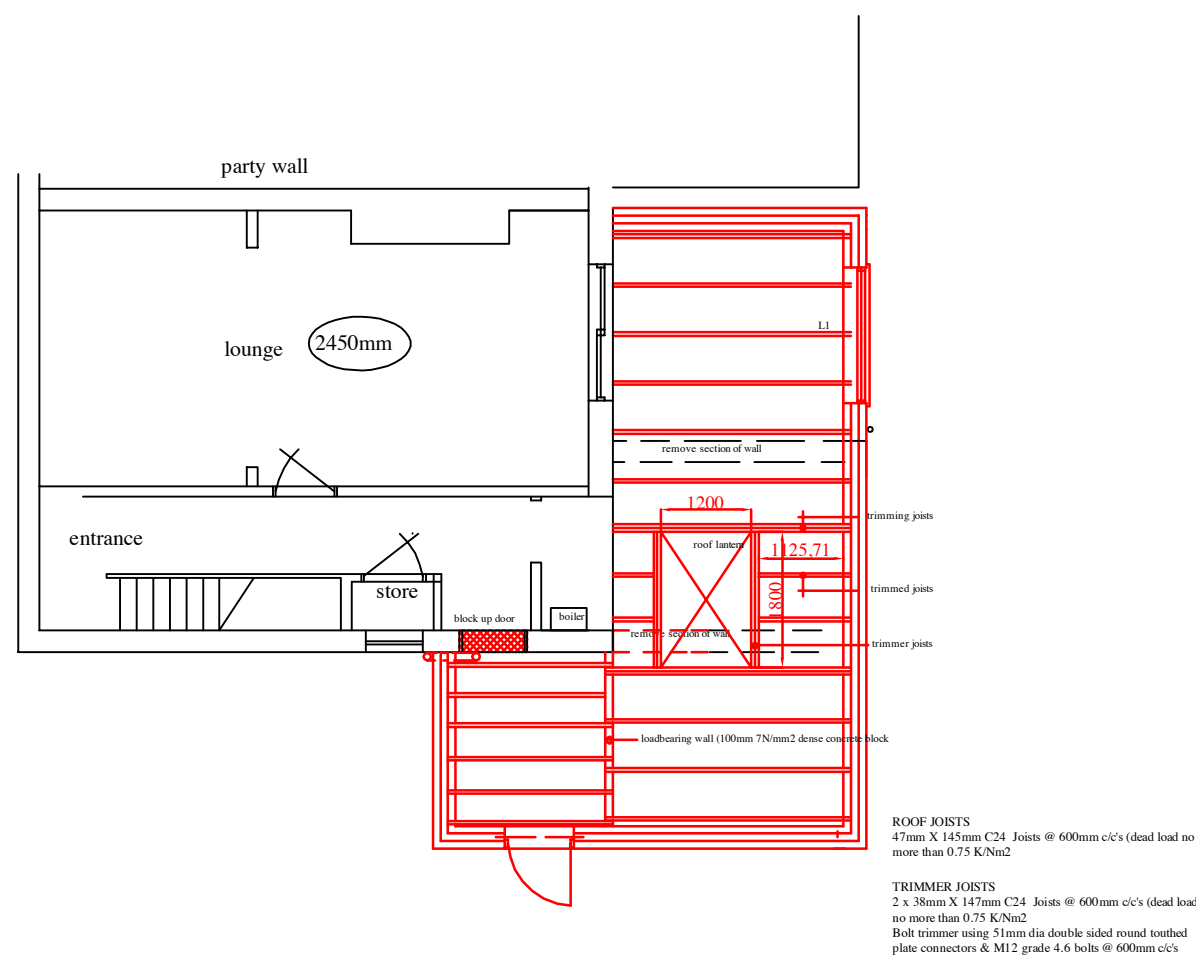


roof joist layout

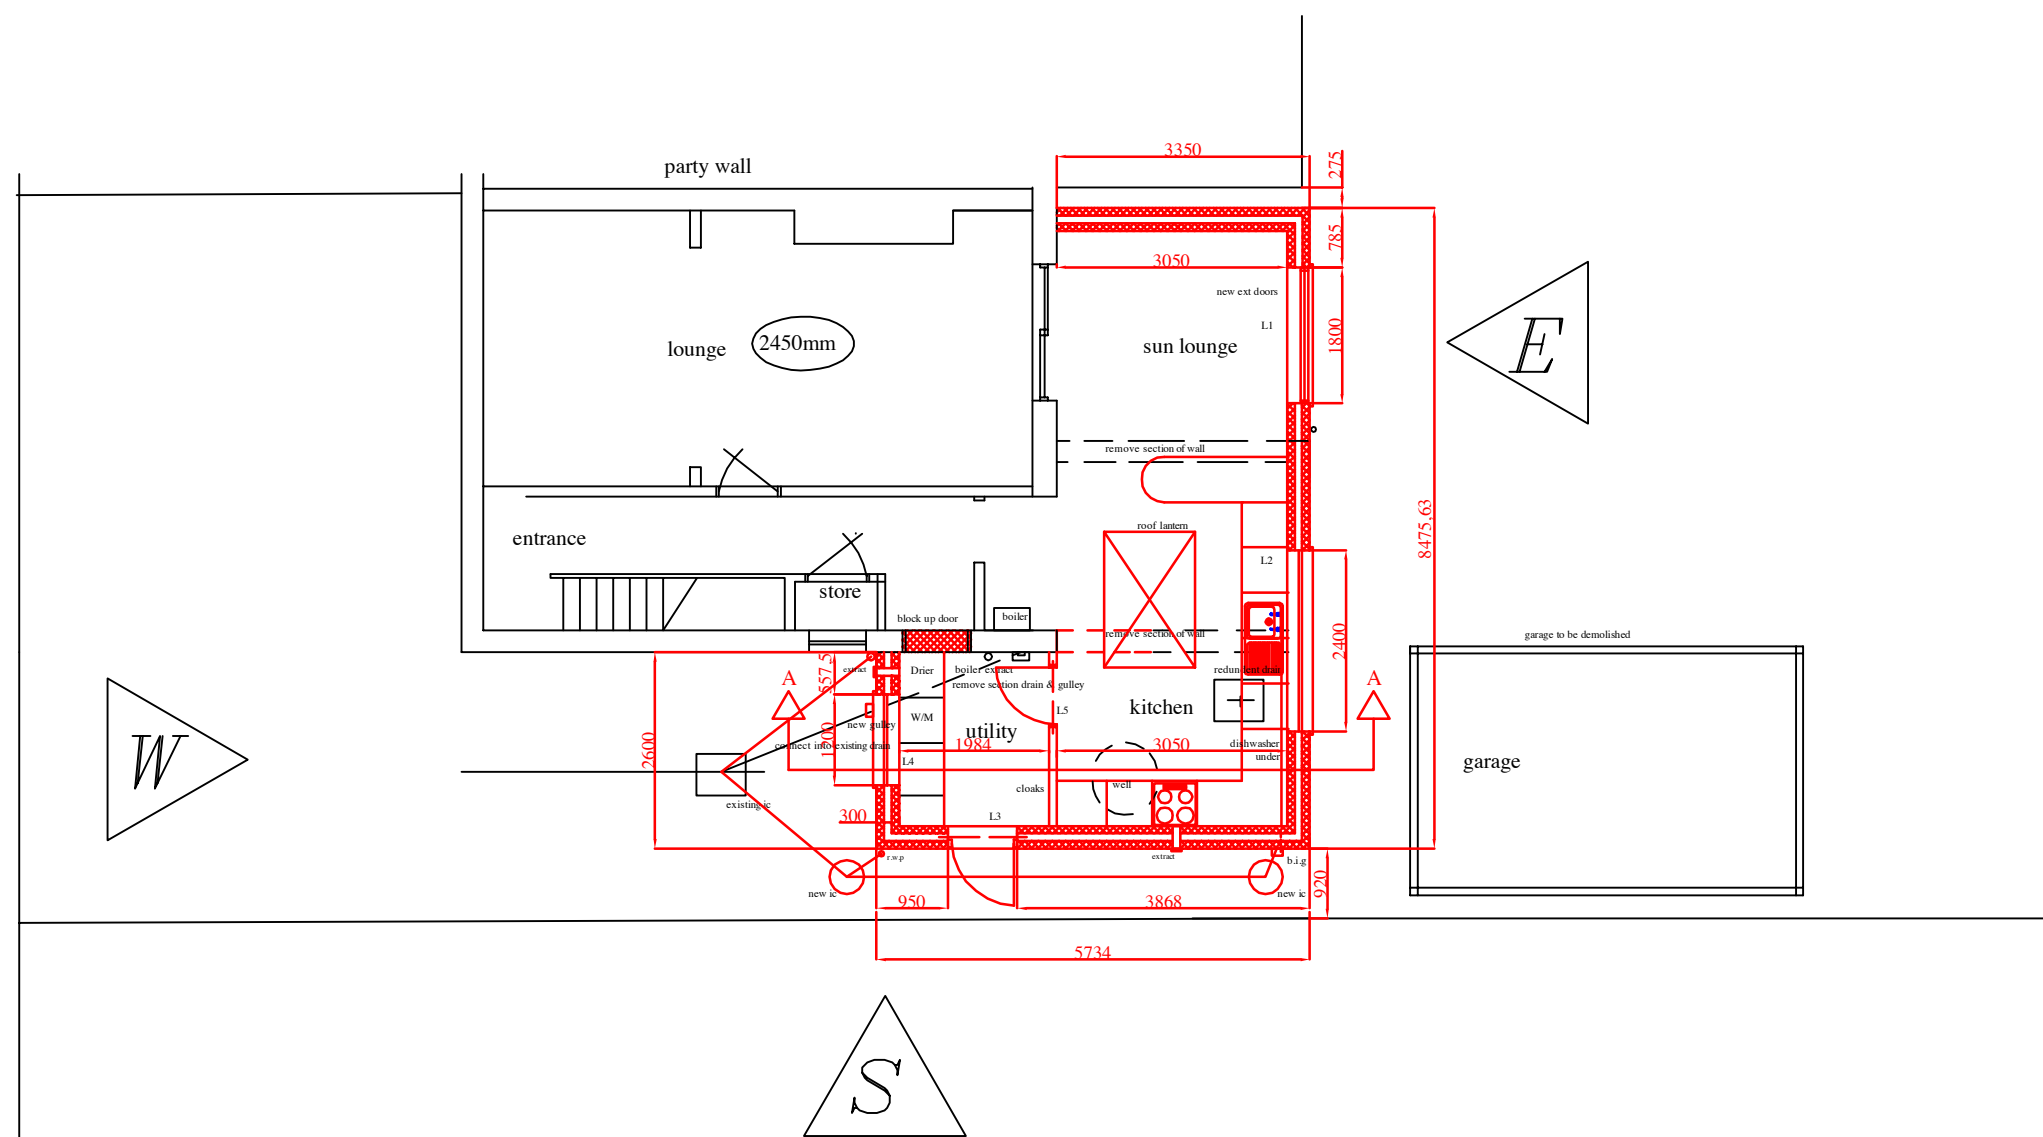

proposed layout plan

DO NOT SCALE THIS DRAWING. THE CONTRACTOR IS DEEMED TO HAVE CHECKED ALL DIMENSIONS

ANY DIMENSIONS NOT SHOWN ARE TO BE CHECKED

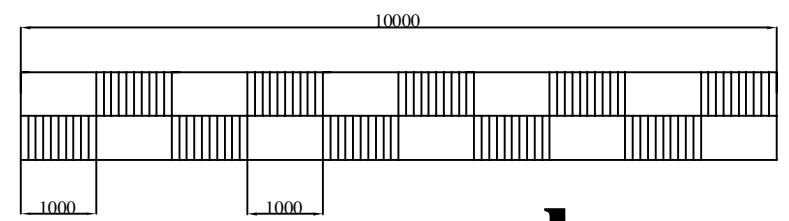

scale

Notes

- 1.New brickwork to be reddish in colour to match existing surroundings but final type/style/colour to be agreed with planning officer.
- 2.New tiles to be reddish plain tile type/sample to be agreed with planning officer.
3. New windows to be uPVC

Revision	Notes	Date	Signed	Checked

34, Mill Lane, Donington
PE11 4TL

Approvals:

Building Control:
Planning:

Project:

Proposed Extension to form
utility, kitchen, dining,
and sunlounge

Drawing Title:

Existing/Proposed
Layout/Elevations

Date: Nov 2015

Scale: 1:100 @ A1

Drawn by:

NAO

Date: Nov 2015

Checked by:

Date:

Drawing Number:

15/ML/03

Rev:

Project Number: