


Boundary Fence & Gate Site/Block Plan

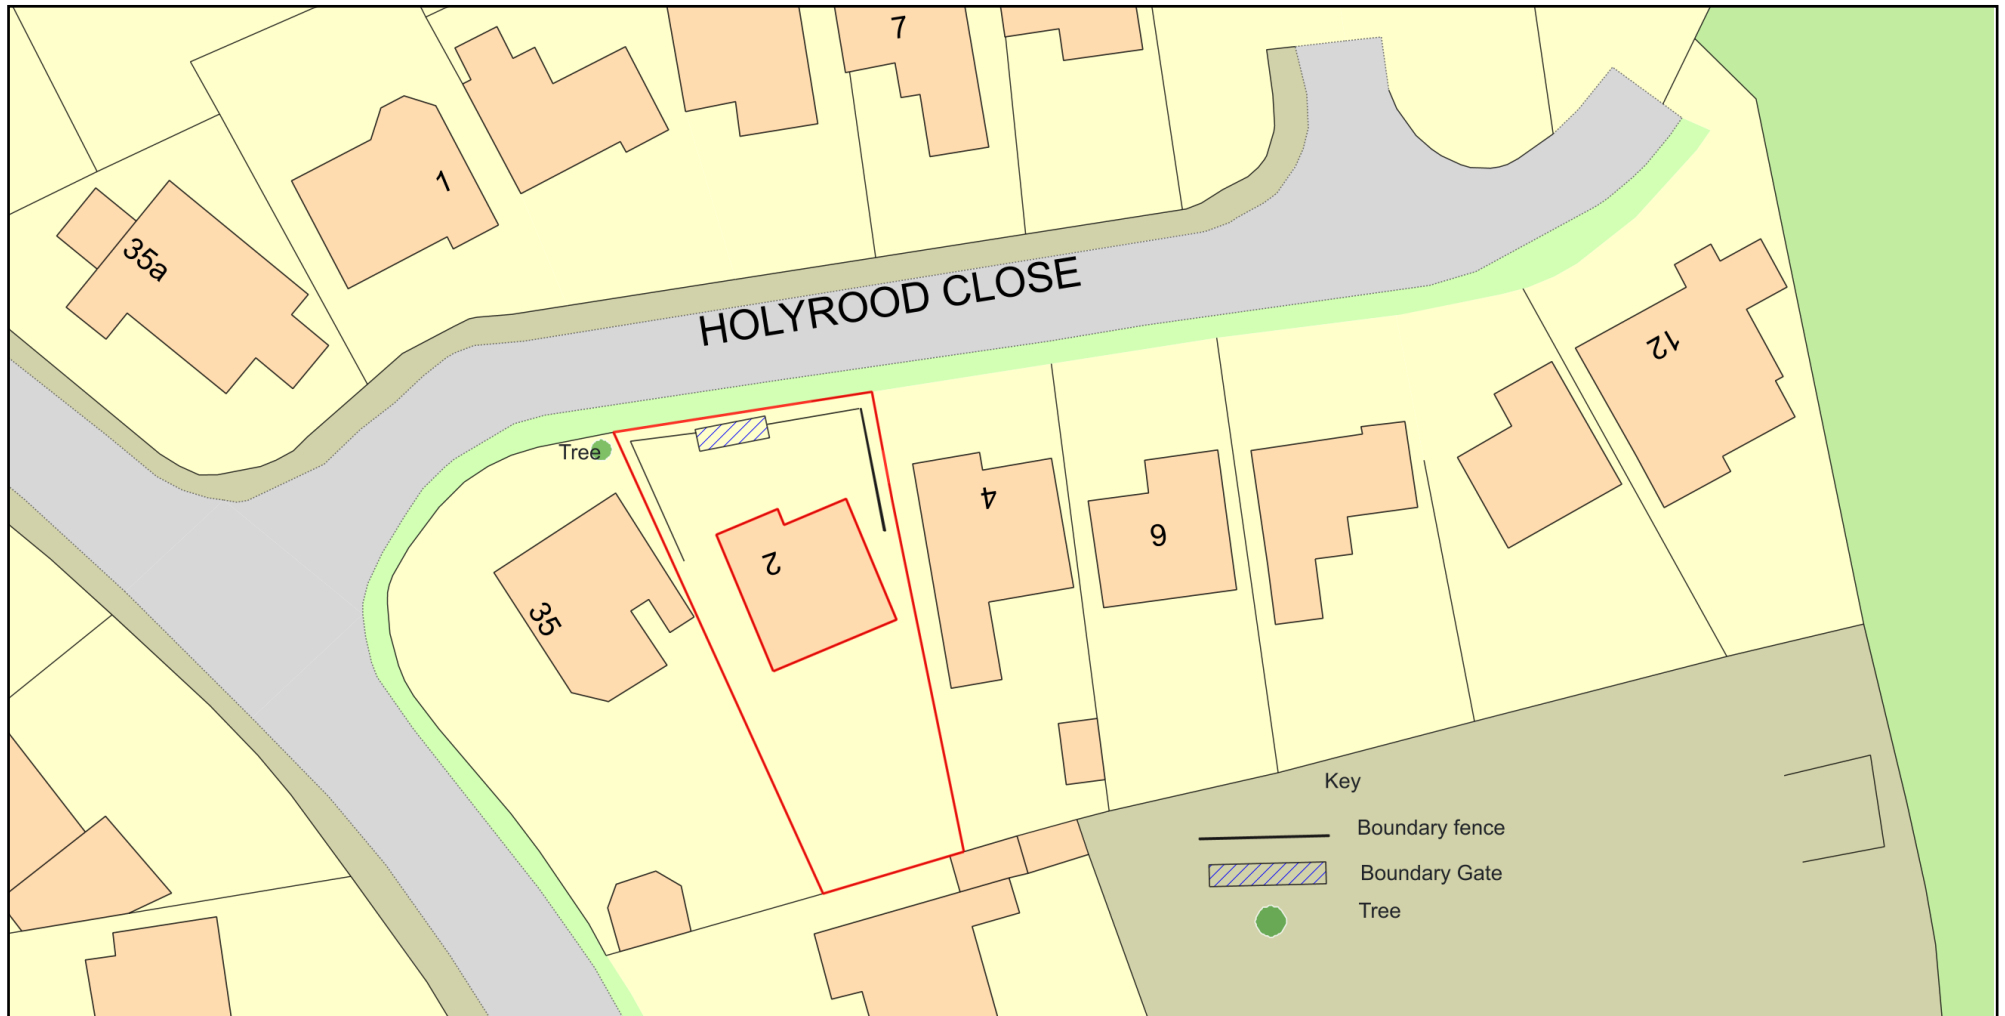

0 20
Metres



Plan Produced for: Beverley Adeyeye

Date Produced: 18 Dec 2024

Plan Reference Number: TQRQM24353221343432

Scale: 1:500 @ A4

© Crown copyright and database rights 2023 OS 100042766

