
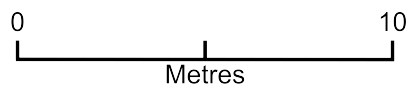


Boundary Fence & Gate Site/Block Plan 2

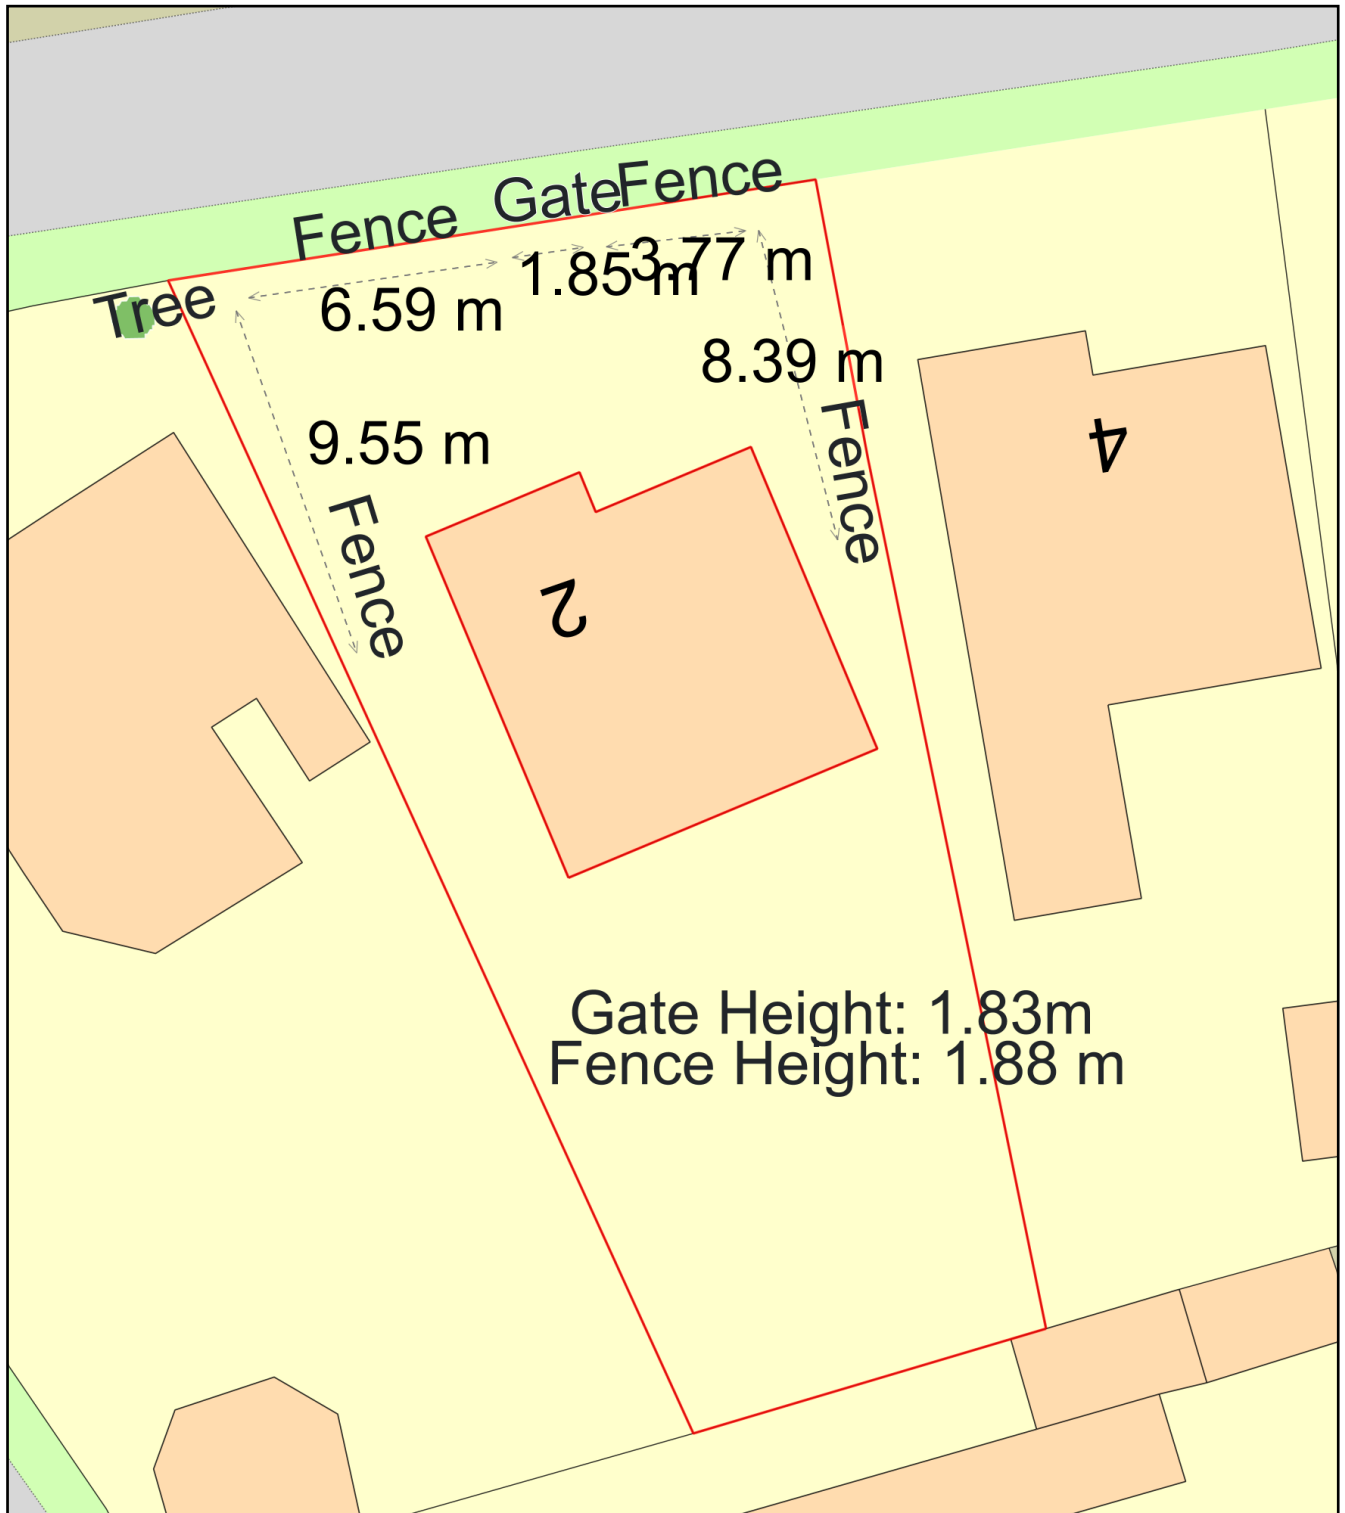

Plan Produced for: Beverley Adeyeye

Date Produced: 20 Dec 2024

Plan Reference Number: TQRQM24355142032151

Scale: 1:200 @ A4