




Fence
In Section - As Proposed (not surveyed)
Scale 1:50

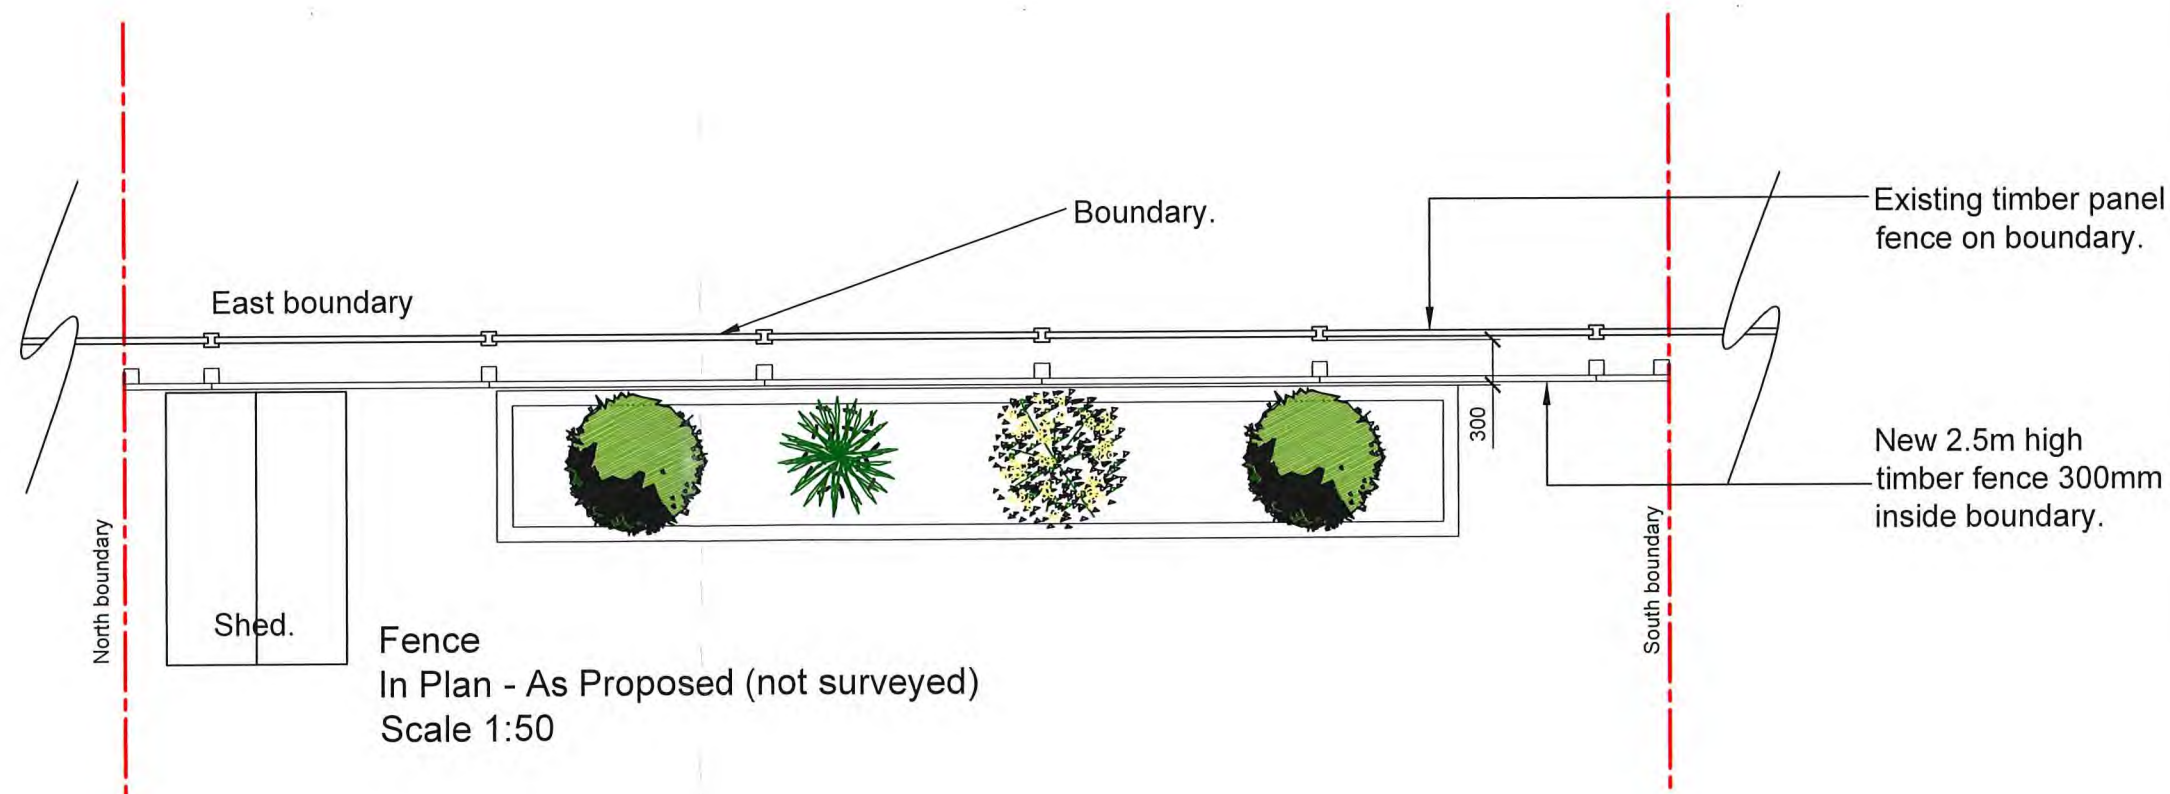

Fence
In Plan - As Proposed (not surveyed)
Scale 1:50

Client:

Mrs Lorna Ward

Project:
**Proposed fence at 41 Ash Court, Donington,
Spalding, PE11 4XJ**

Drawing Number:
A1760-03

Rev:
P1

Date: December 2024

Drawn by: RCW

Scale: As shown @ A3

Checked by: AJO

Drawing Title:

**Fence Layout
as proposed**

PLANNING APPLICATION ISSUE

Oglesby & Limb Ltd

Chartered Architect

Suite 1, Market Chambers
12 Market Place, Spalding, Lincs
PE11 1SL

Tel: 01775 761196

e-mail: design@o-l-ltd.co.uk



DO NOT SCALE THIS DRAWING. THE CONTRACTOR IS DEEMED TO HAVE CHECKED ALL DIMENSIONS ON SITE AND REPORT ANY DISCREPANCIES TO OGLESBY & LIMB LTD. THE CONTENTS OF THIS DRAWING ARE COVERED BY COPYRIGHT AND REMAIN THE PROPERTY OF OGLESBY & LIMB LTD. WRITTEN APPROVAL MUST BE OBTAINED FROM OGLESBY & LIMB LTD PRIOR TO DUPLICATION OR REPRODUCTION OF THIS DRAWING OR ITS CONTENTS. ANY DIMENSIONS NOT SHOWN ARE TO BE CHECKED AND AGREED WITH OGLESBY & LIMB LTD.