M.D. Foulkes. Building Design & Construction Services

32 Church Street Donington.

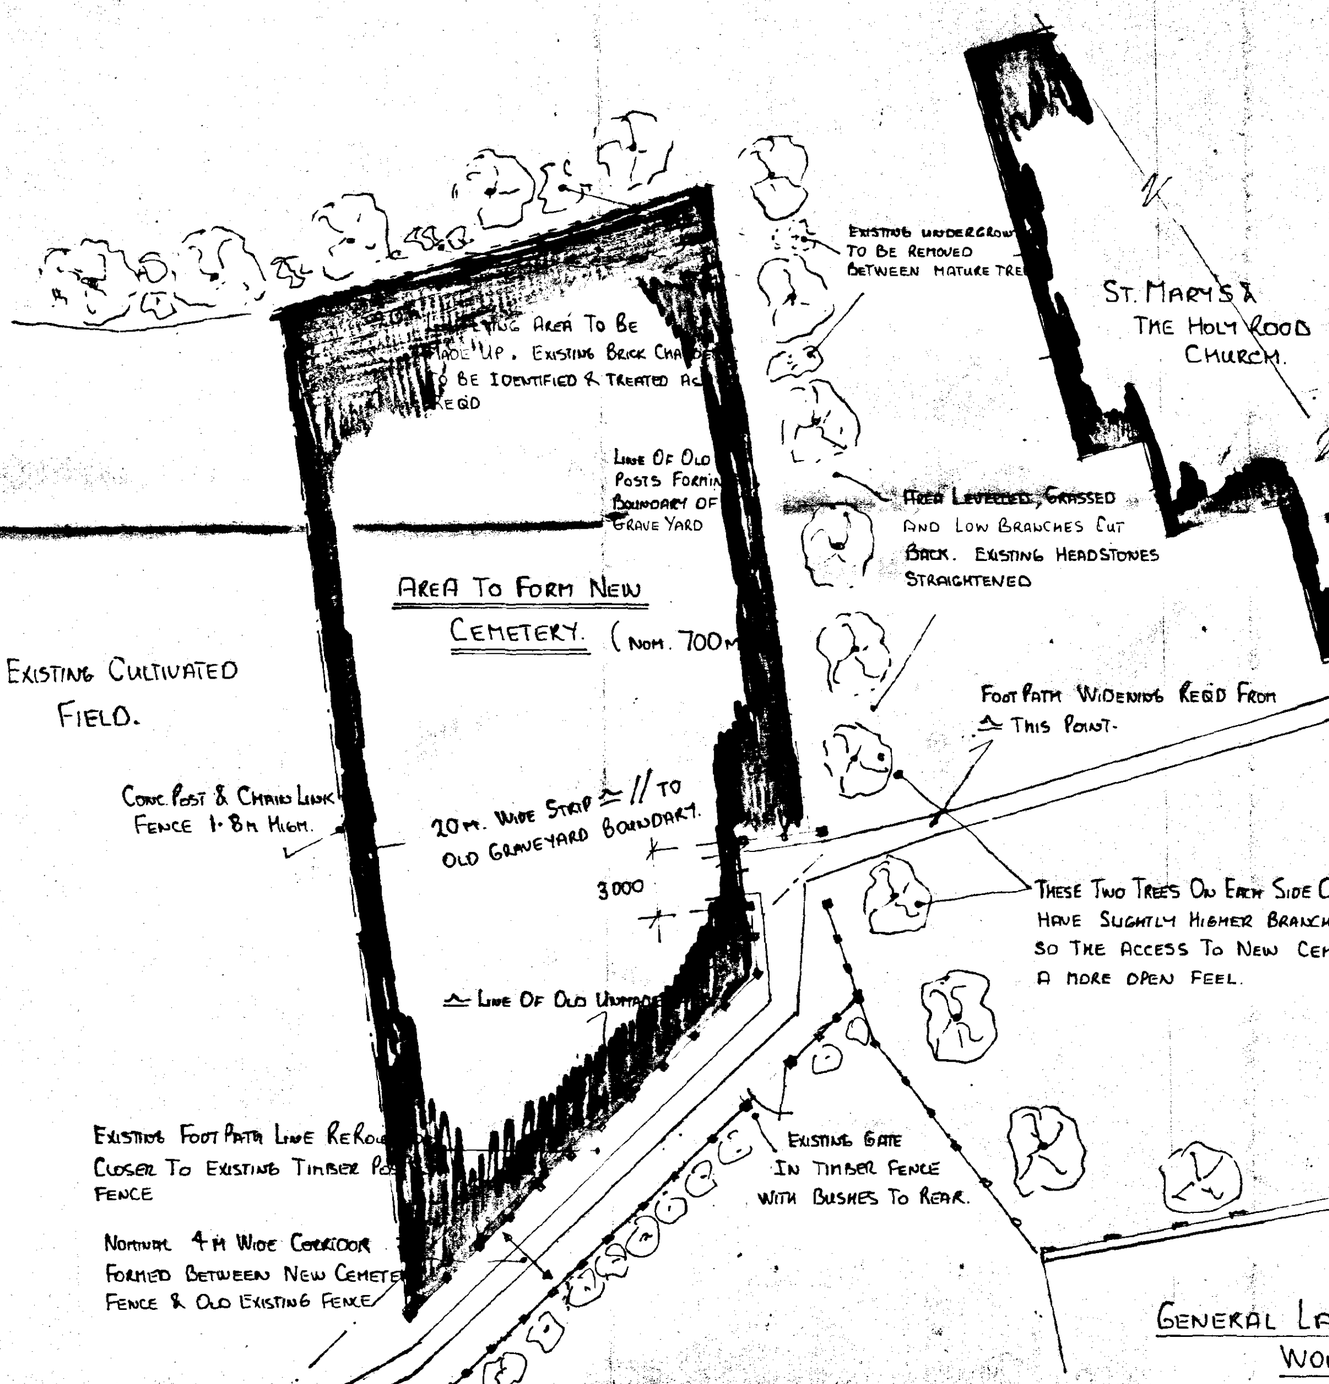

General Layout Of Proposed Works 1:200.

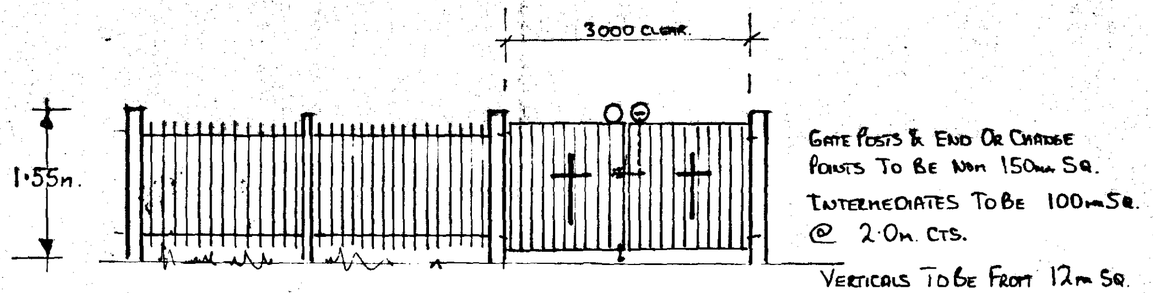

Gate Posts & End Or Chadbe Posts To Be Nom 150mm Sq.
Intermediates To Be 100mm Sq. @ 2·0m. Cts.
Verticals To Be Front 12mm Sq. Bar Stock With. 60x 8 Strikers All Painted Black.

Elevation On Proposed Main Gates & Fence To Foot Path. 1:50

Proposed New Cemetery. For Donington Parish Council.

@ Rear Of St. Mary's.

Church St. Donington.

KEEP

SOUTH HOLLAND DC
HOUSING & PLANNING
SUP 04 NOV 1998 LD
Ref: 1083/98.

M.D. FOULKES · BUILDING DESIGN & CONSTRUCTION SERVICES

32 CHURCH STREET DONINGTON

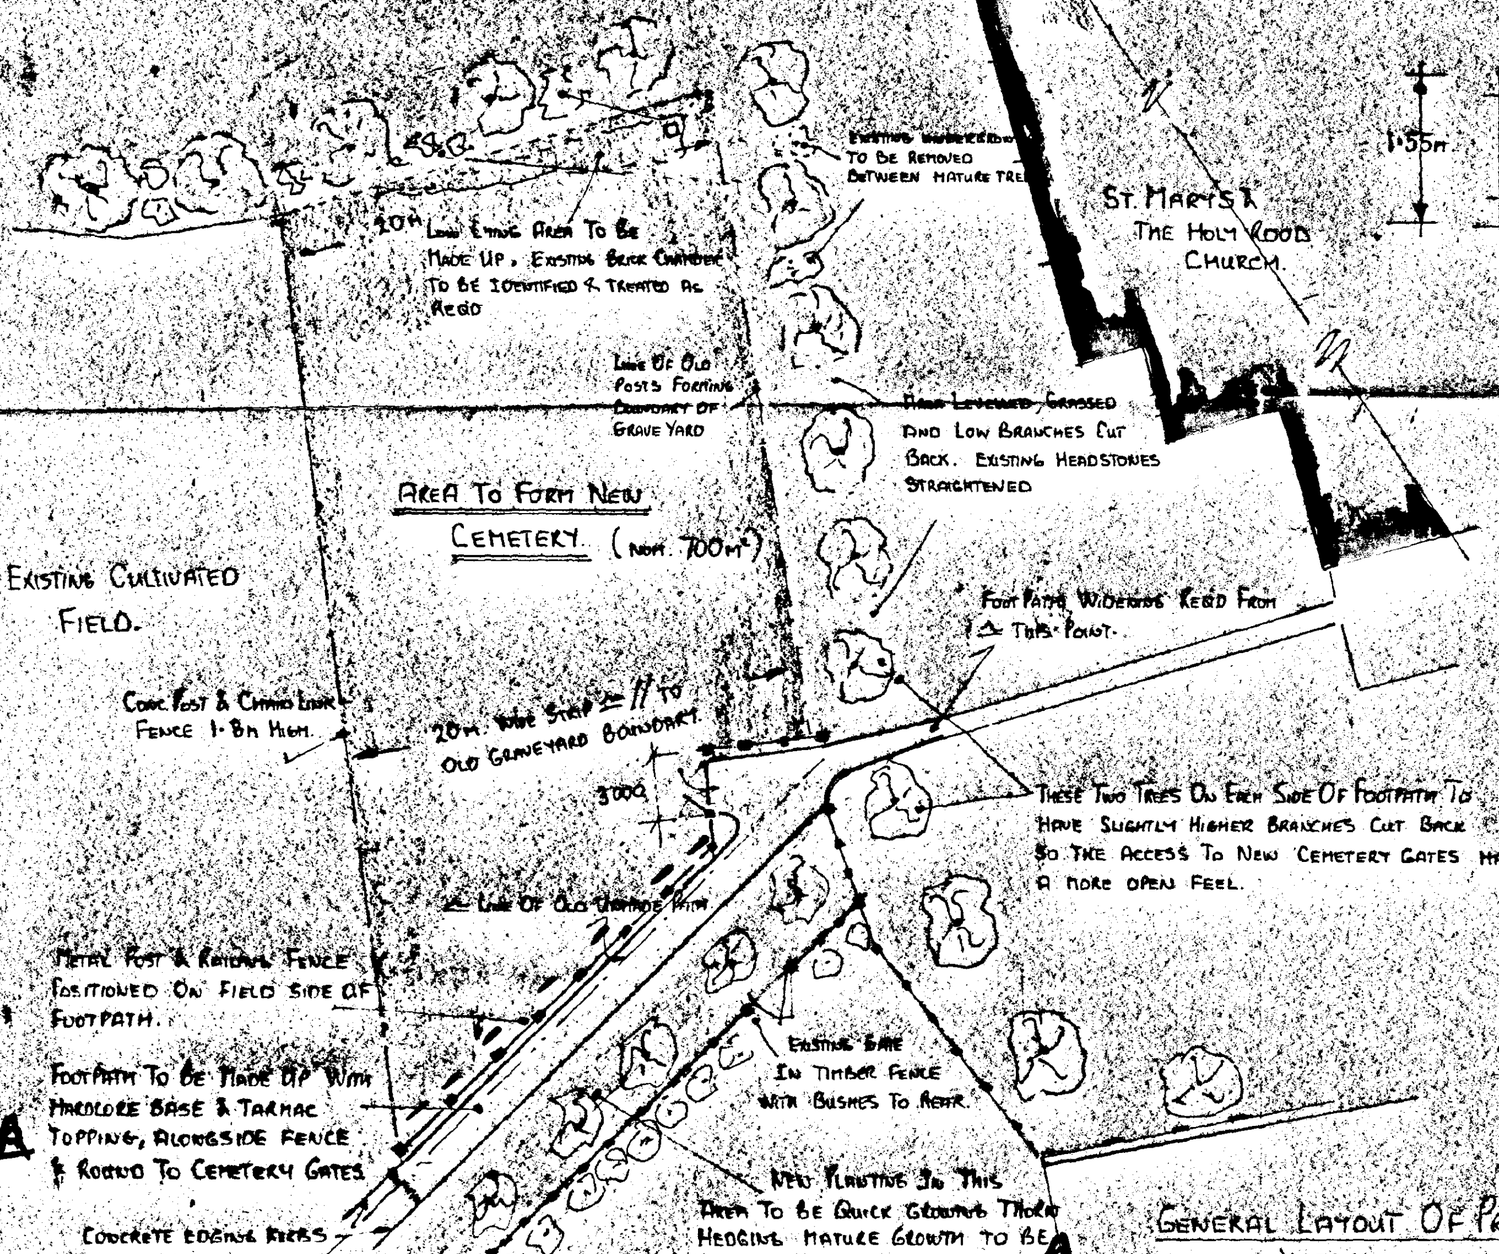

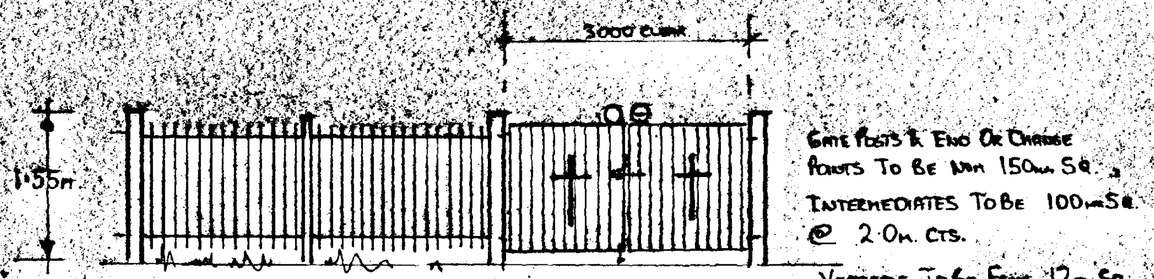

ELEVATION ON PROPOSED MAIN GATES & FENCE TO FOOTPATH. 1:50

GENERAL LAYOUT OF PROPOSED WORKS 1:200

A

PROPOSED NEW CEMETERY FOR DONINGTON PARISH COUNCIL

@ REAR OF ST. MARY'S.

CHURCH ST. DONINGTON.

AMENDED PLAN

Ref.

DETERMINED PLAN

SOUTH HOLLAND DC HOUSING & PLANNING

-4 JAN 1999

Ref: 1083/98

INTERNAL LAYOUT OF CEMETERY TO BE SUBJECT OF ADDITIONAL DRAWING.

A REVISED ON FOOTPATH BOUNDARY. DEC. 98.