

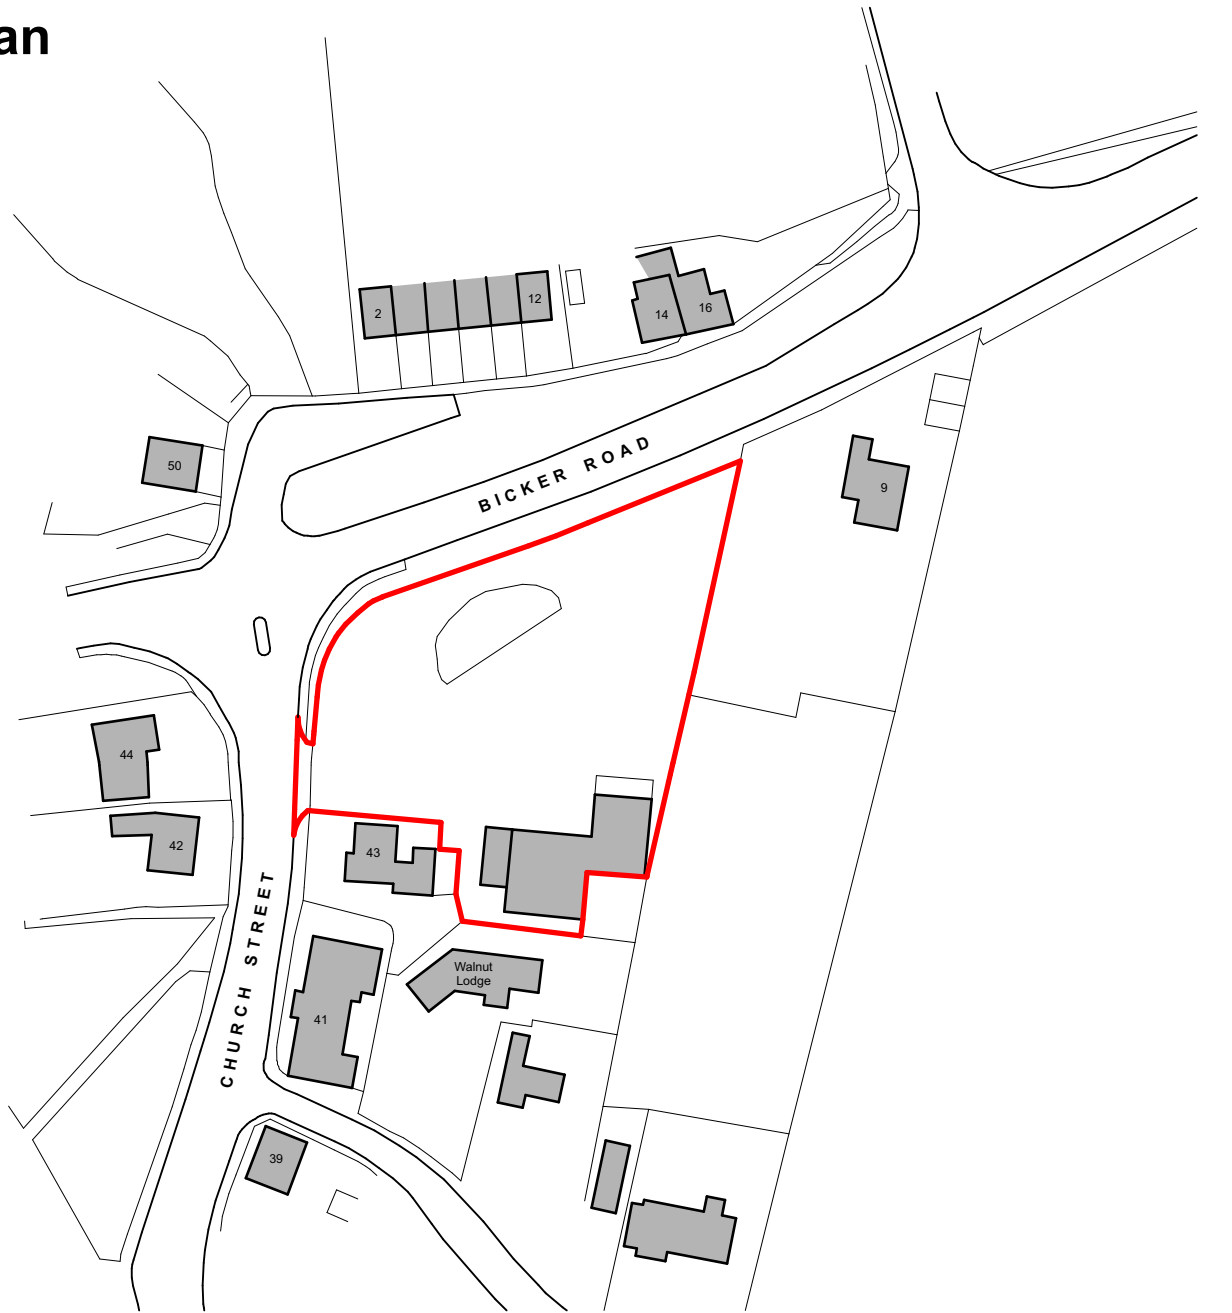


Site Location Plan

Scale: 1:1250

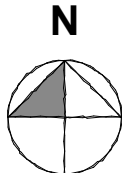

Scale (m)

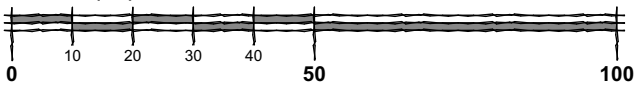

Disclaimer: This document and its design content is copyright protected ©. It shall be read in conjunction with all other associated project information including models, specifications, schedules and related consultants documents. Do not scale from documents. All scales noted correct at original paper size. All dimensions to be checked on site. Immediately report any discrepancies, errors or omissions on this document to the originator. If in doubt ask.
Source File:
19045 Model.pln

Rev	Date	Drawn	Note
P02	28/03/2020	JKG	Drawing status updated to 'Planning'.


MINSTER
PROPERTY GROUP

JGA
ARCHITECTURE & PLANNING
e: hello@jg-a.co.uk t: 07429 162 747

Client
Minster Property Group Ltd.

Project Title
Proposed development at
Land at Church Street,
Donington

Drawing Title
Site Location Plan

Drawing Status
Planning

Scale(s)
1:1250

Drawn
JKG

Project Number
19045

Drawing Number
004

Original Paper Size
A4

Date
25.02.20

Revision
P02