


5 Park Lane Donington—Proposed garage/outhouse and wall position

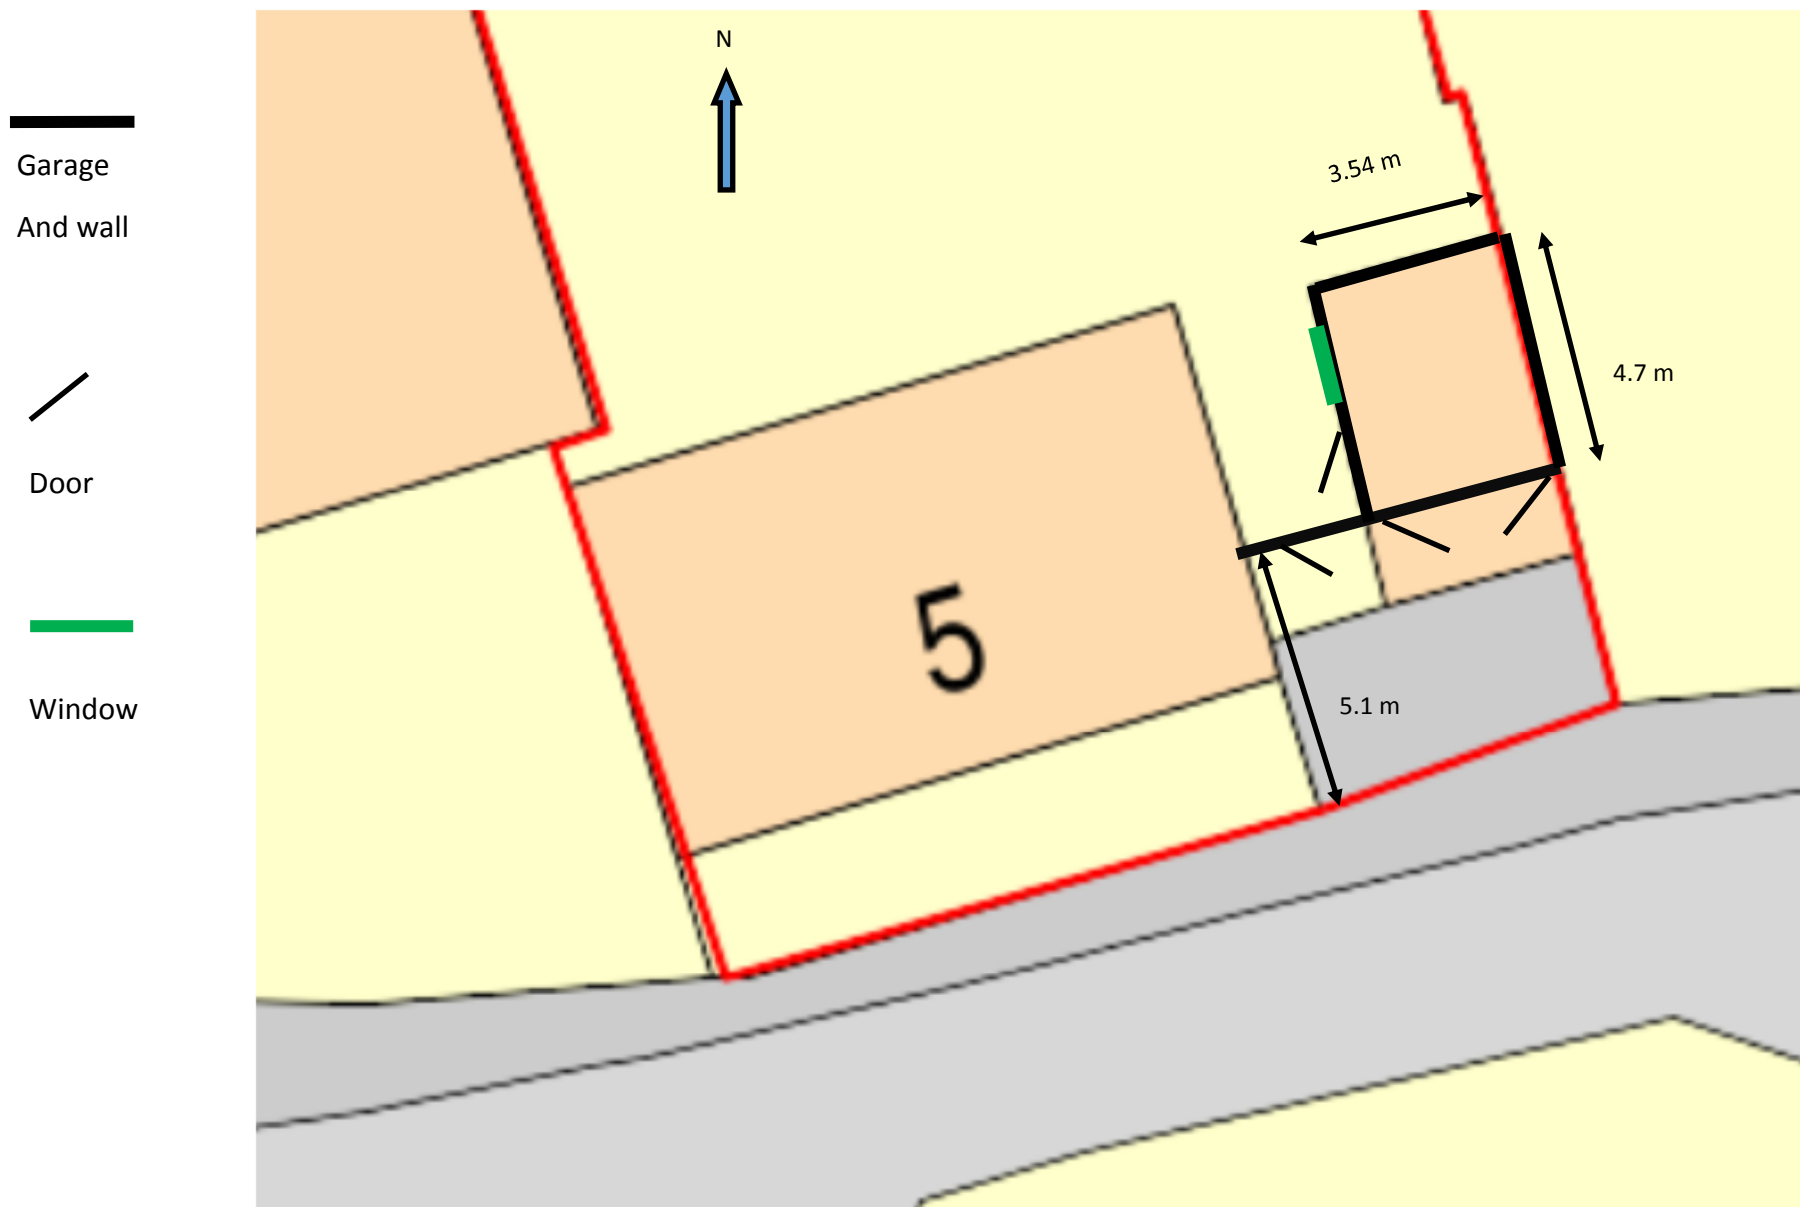

26 Oct 2016