



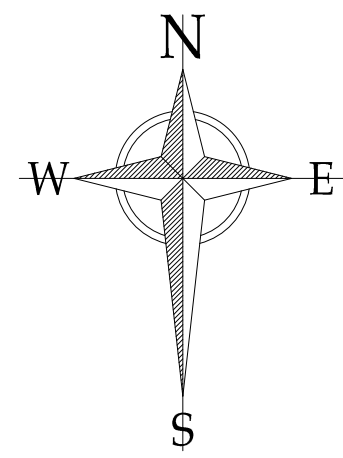

KEY

- WATER Connection Point
  - ELECTRIC Connection Point
  - GAS Connection Point
  - BT Connection Point
- 
- ⊕ Street Lights
- 
- WATER MAIN  
WATER SERVICE  
WATER DUCT
- ELECTRIC MAIN  
ELECTRIC SERVICE  
ELECTRIC DUCT
- GAS MAIN  
GAS SERVICE  
GAS DUCT
- BT MAIN  
BT DUCT

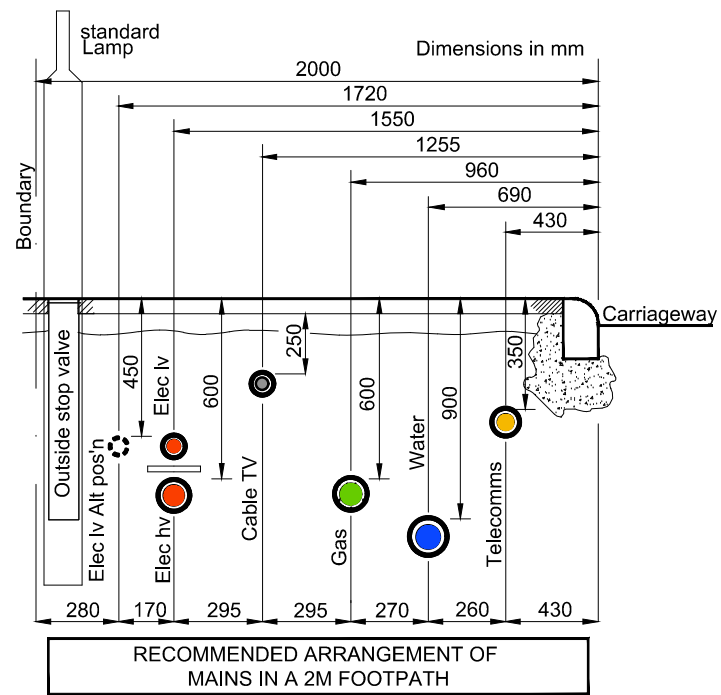

|      |            |                                       |
|------|------------|---------------------------------------|
| C.   | 22.07.2020 | Serial housing provision reduced to 1 |
| R.   | 22.07.2020 | Revised to suit planning layout 12    |
| A.   | 03.08.2020 | Revised to new planning layout        |
| Rev. | Date       | Description                           |



PROJECT:  
Proposed Residential Development at  
Town Dam Lane, Donington

DRAWING:  
Combined Services Layout

SCALE: 1:500@A0  
DATE: NOV.2019  
DRAWN: AR  
REVISION: C

DRAWING No: 104-CSL-01