
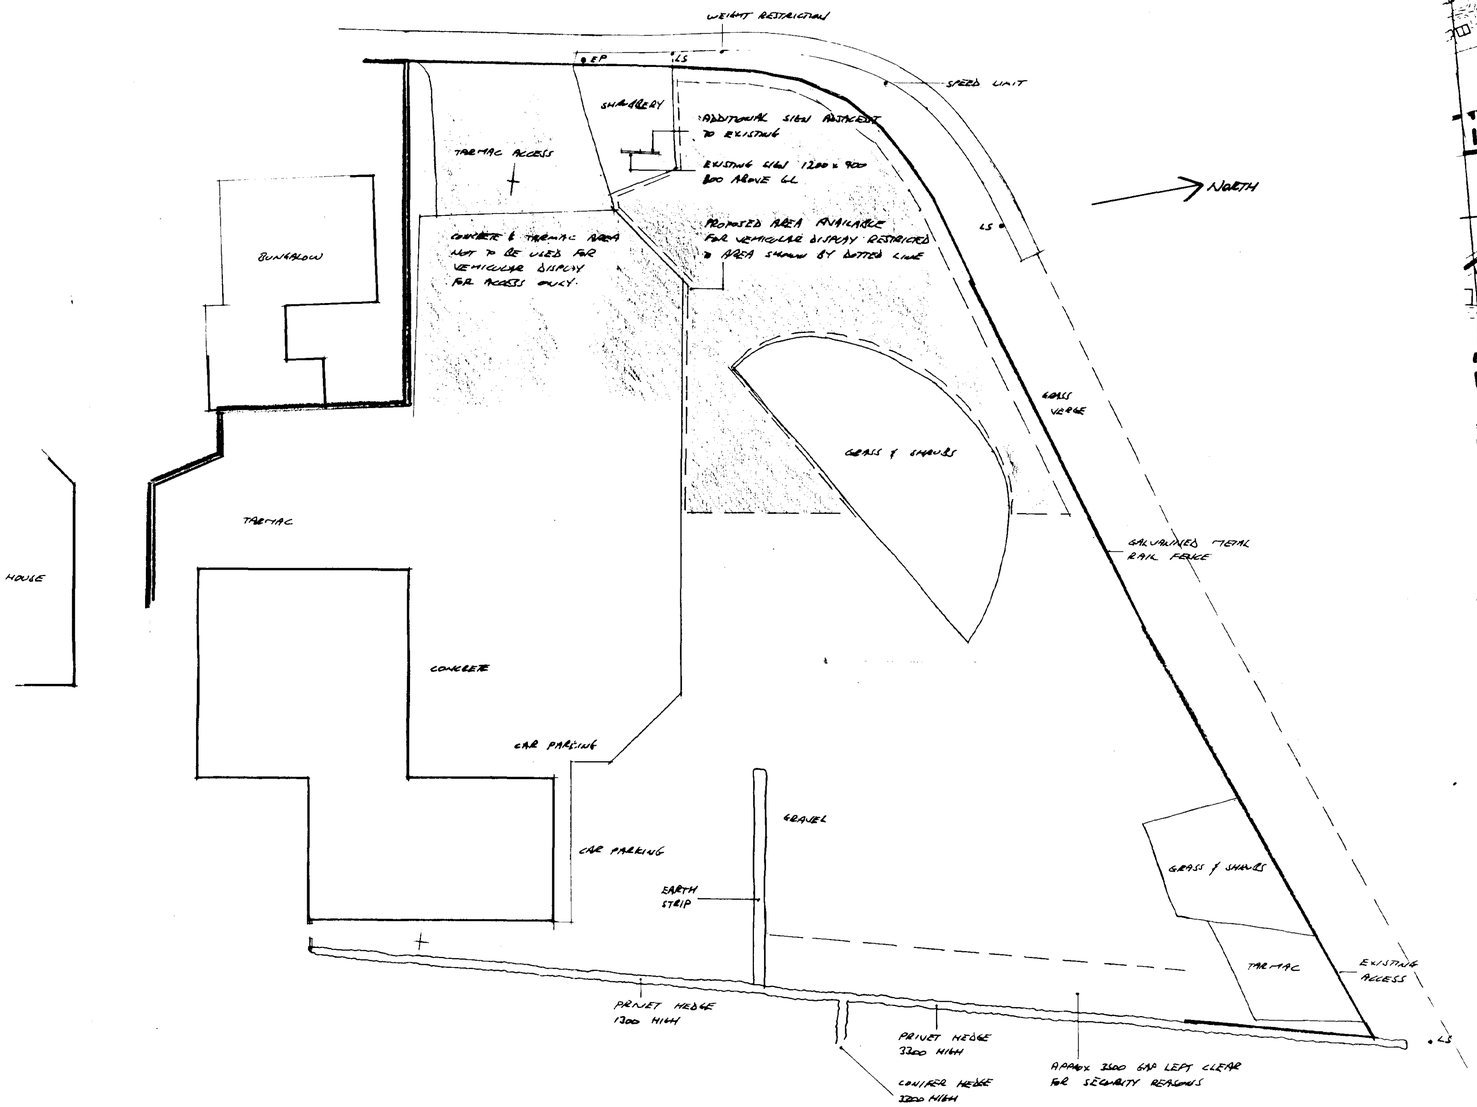


SITE PLAN scale 1-200

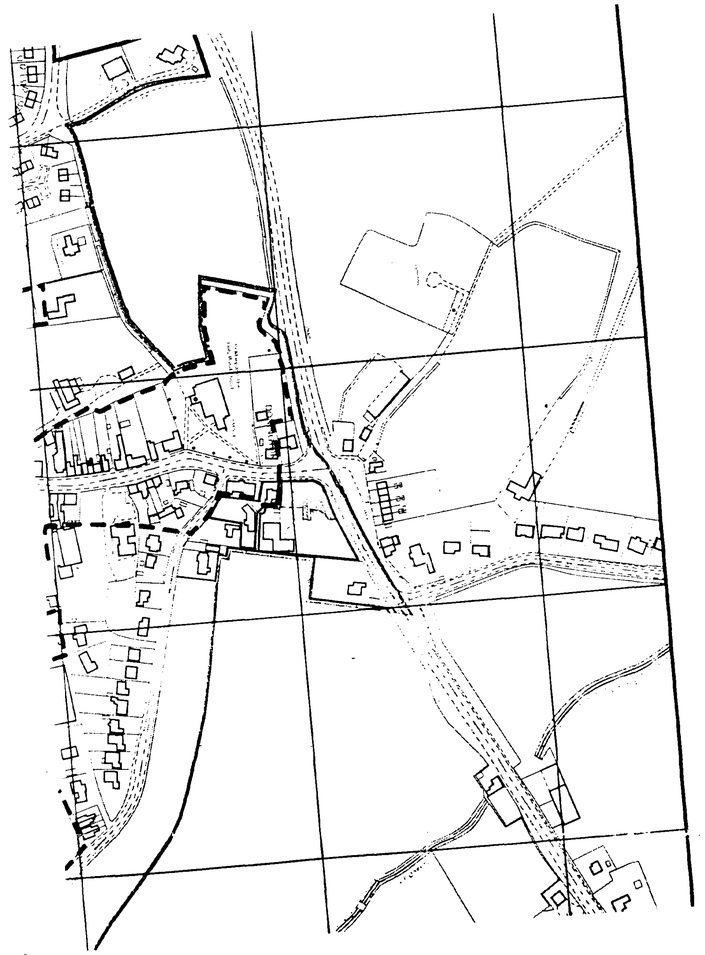

LOCATION PLAN scale 1-2500

DETERMINATION PLAN

SHDC
Planning & Development
08 OCT 2002
Ref 11/0516/OA

CONTRACTOR TO CHECK ALL DIMENSIONS ON SITE BEFORE WORK COMMENCES.

revision	date	init.	revision details
A	23/9/96	DG	UPDATE

PODDINGTONS

Architectural Design Consultants

44 Double Street, Spalding, Lincs PE11 2AB
Tel 01775 761856 & 768296 Fax 01775 710218

project
A GOODACRE & SON LTD.
CHURCH STREET, DONNINGTON.

drawing
SITE PLAN

scale	drawing no
1-200	2716-5 A
date: DEC 96	drawn / checked