


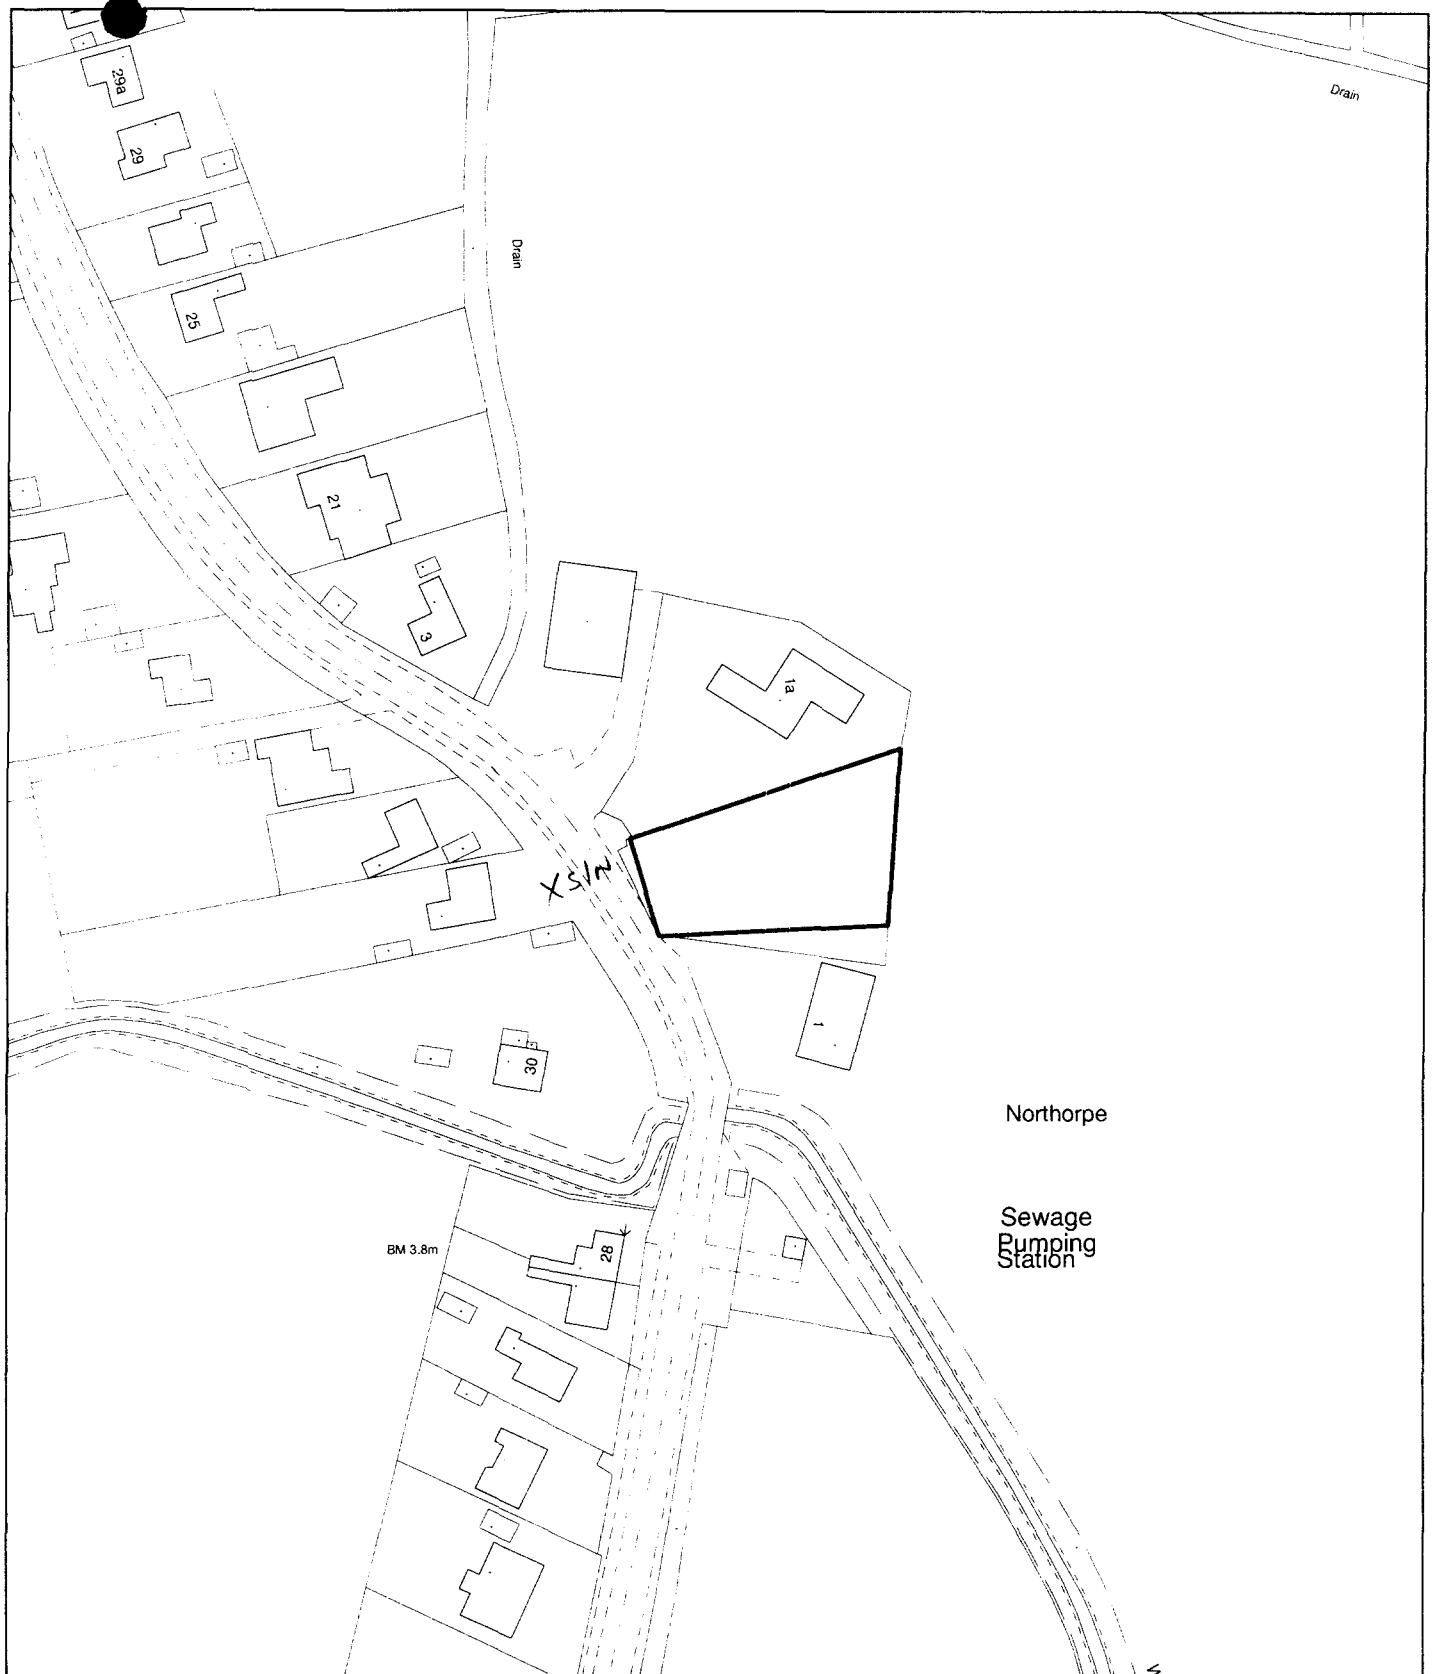

**Planning Application Location Plan
Ward Member Notification**

FILE COPY

H04/1119/01

Scale: 1:1250

Housing and Planning Services Department

Council Offices, Priory Road, Spalding, Lincolnshire

PLEASE DO NOT COPY THIS PLAN

This map is reproduced from Ordnance Survey material with permission of Ordnance Survey on behalf of Her Majesty's Stationery Office (c) Crown copyright. Unauthorised reproduction infringes Crown copyright and may lead to prosecution or civil proceedings. Ordnance Survey, 100 High Street, London, SE1 1NF. 0270 440 0000



1F 2036-21

P.A.

SOUTH HOLLAND
HOUSING & PLAN

17 SEP 2001

Ref: 1119101

7760

0.294 ha } gross
0.73 }
0.282 ha } net
0.66 }

1045
3.139 ha } NET
7.76 }

FOOTPATH
MOVED
DYMES FILLER
BOUNDARIES
STRAIGHTENED

7444
1.752 ha } net
4.33 }

2.658 ha
6.52 ha

Northorpe

VARO