

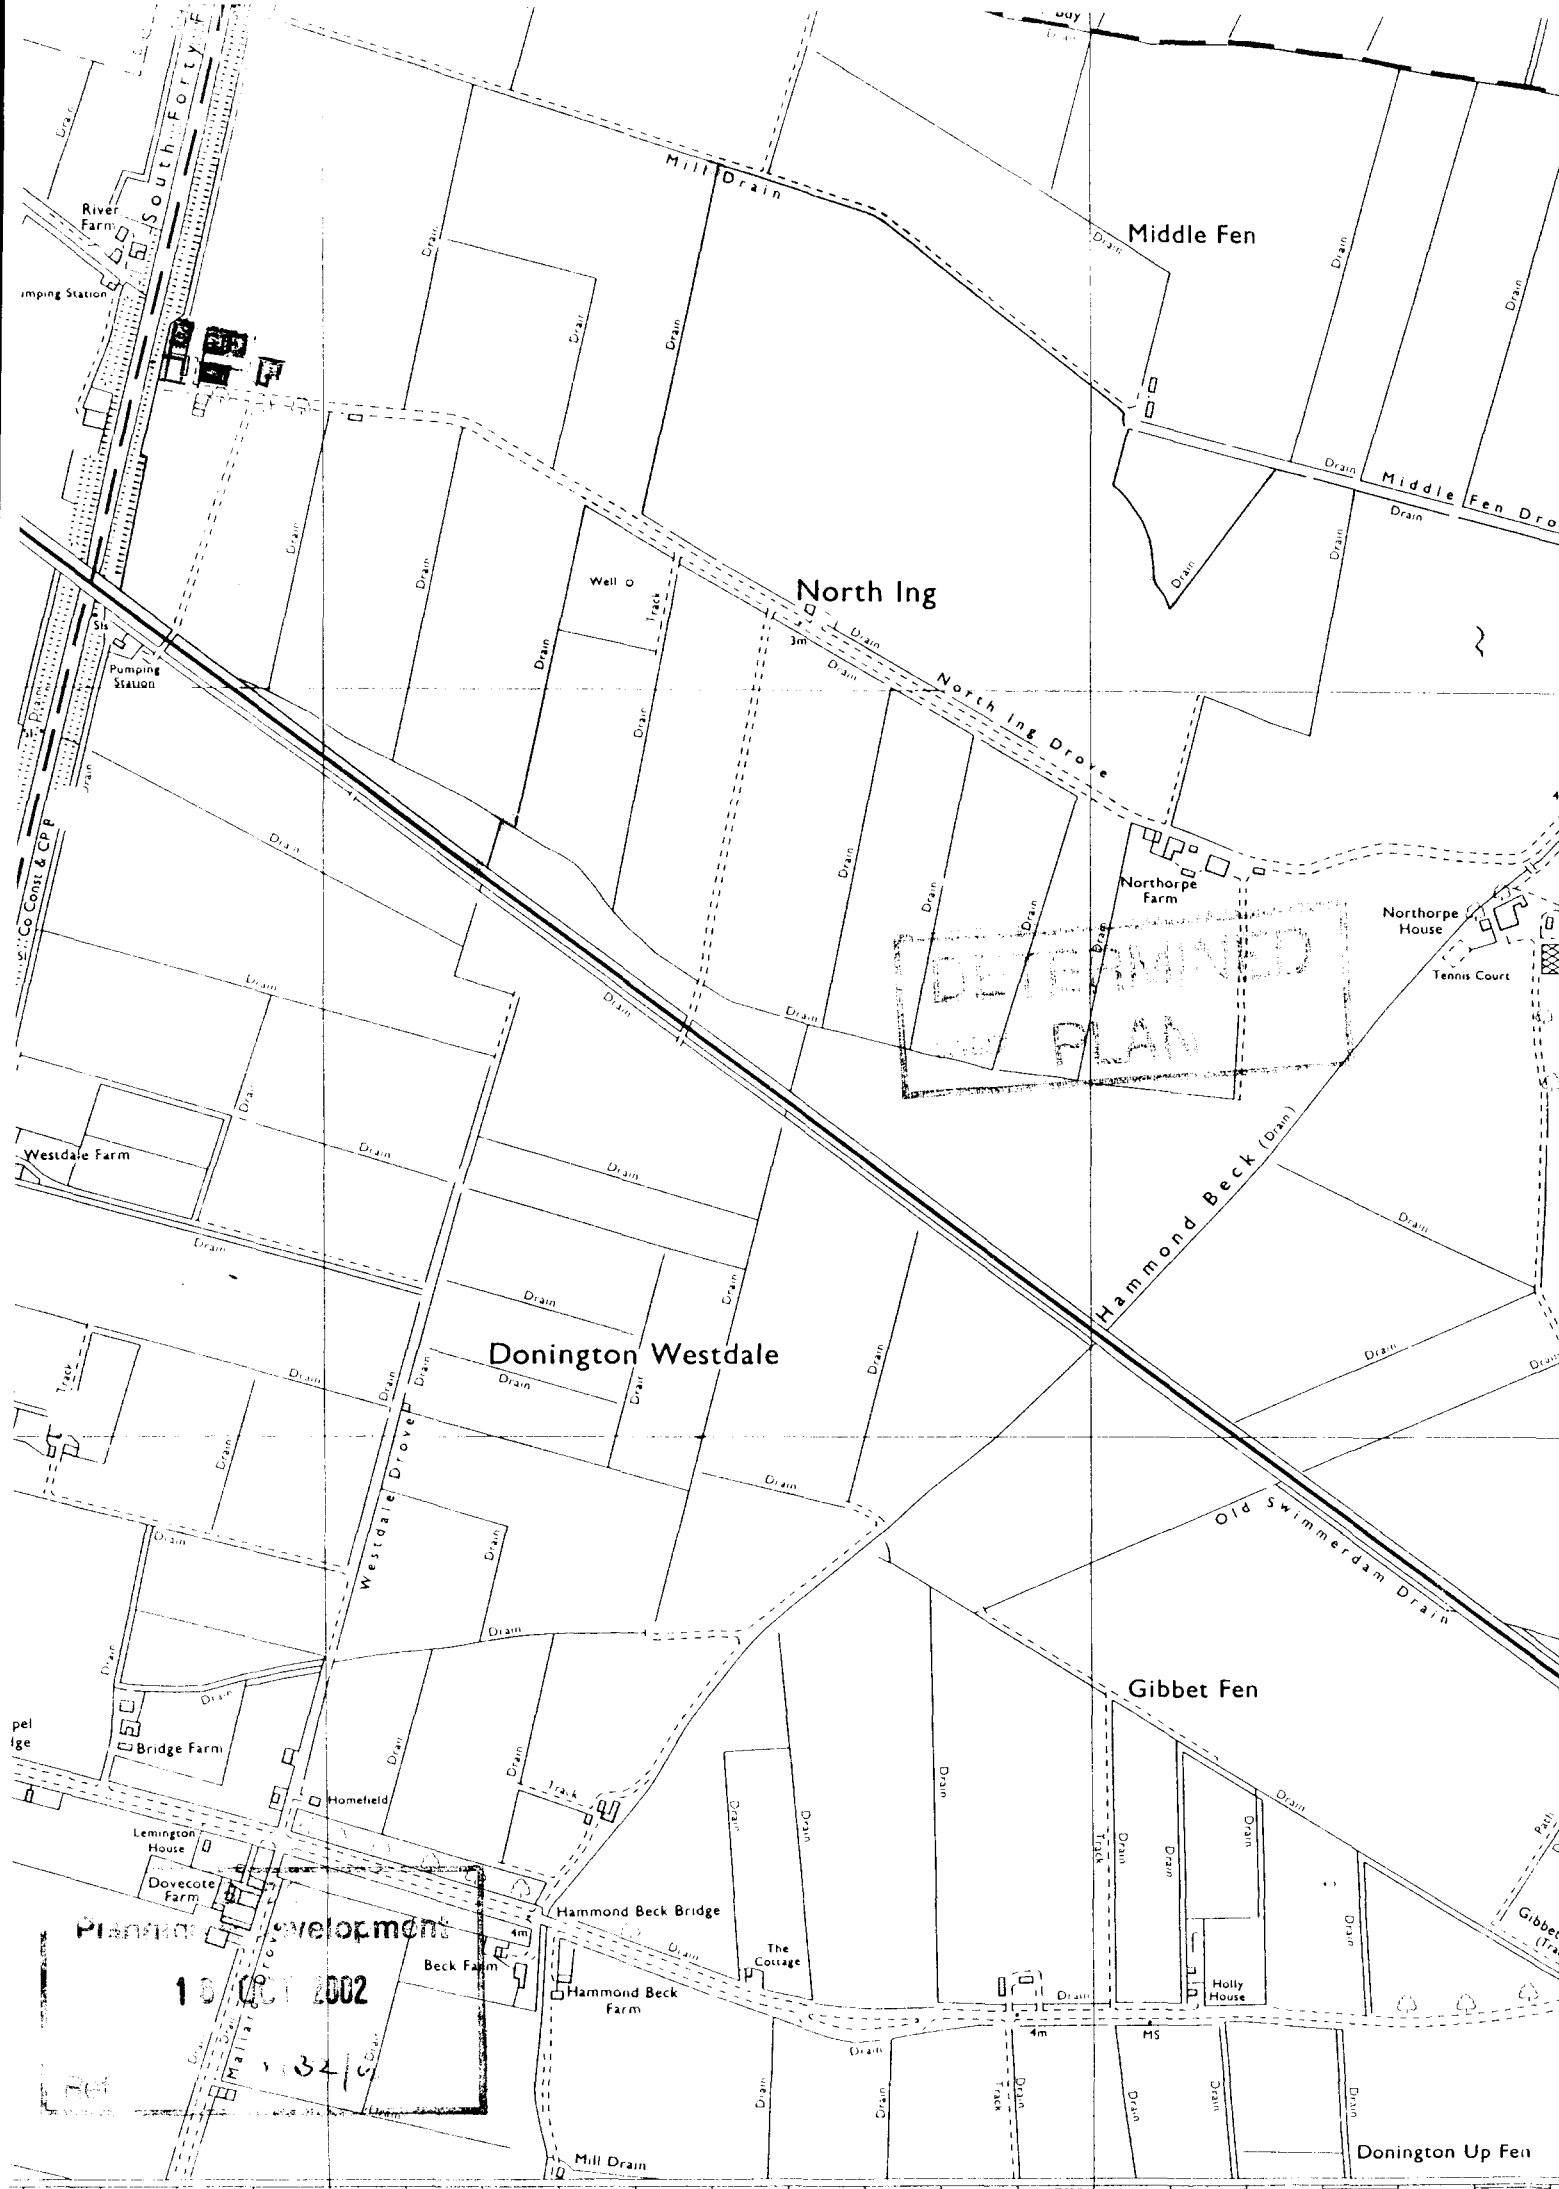
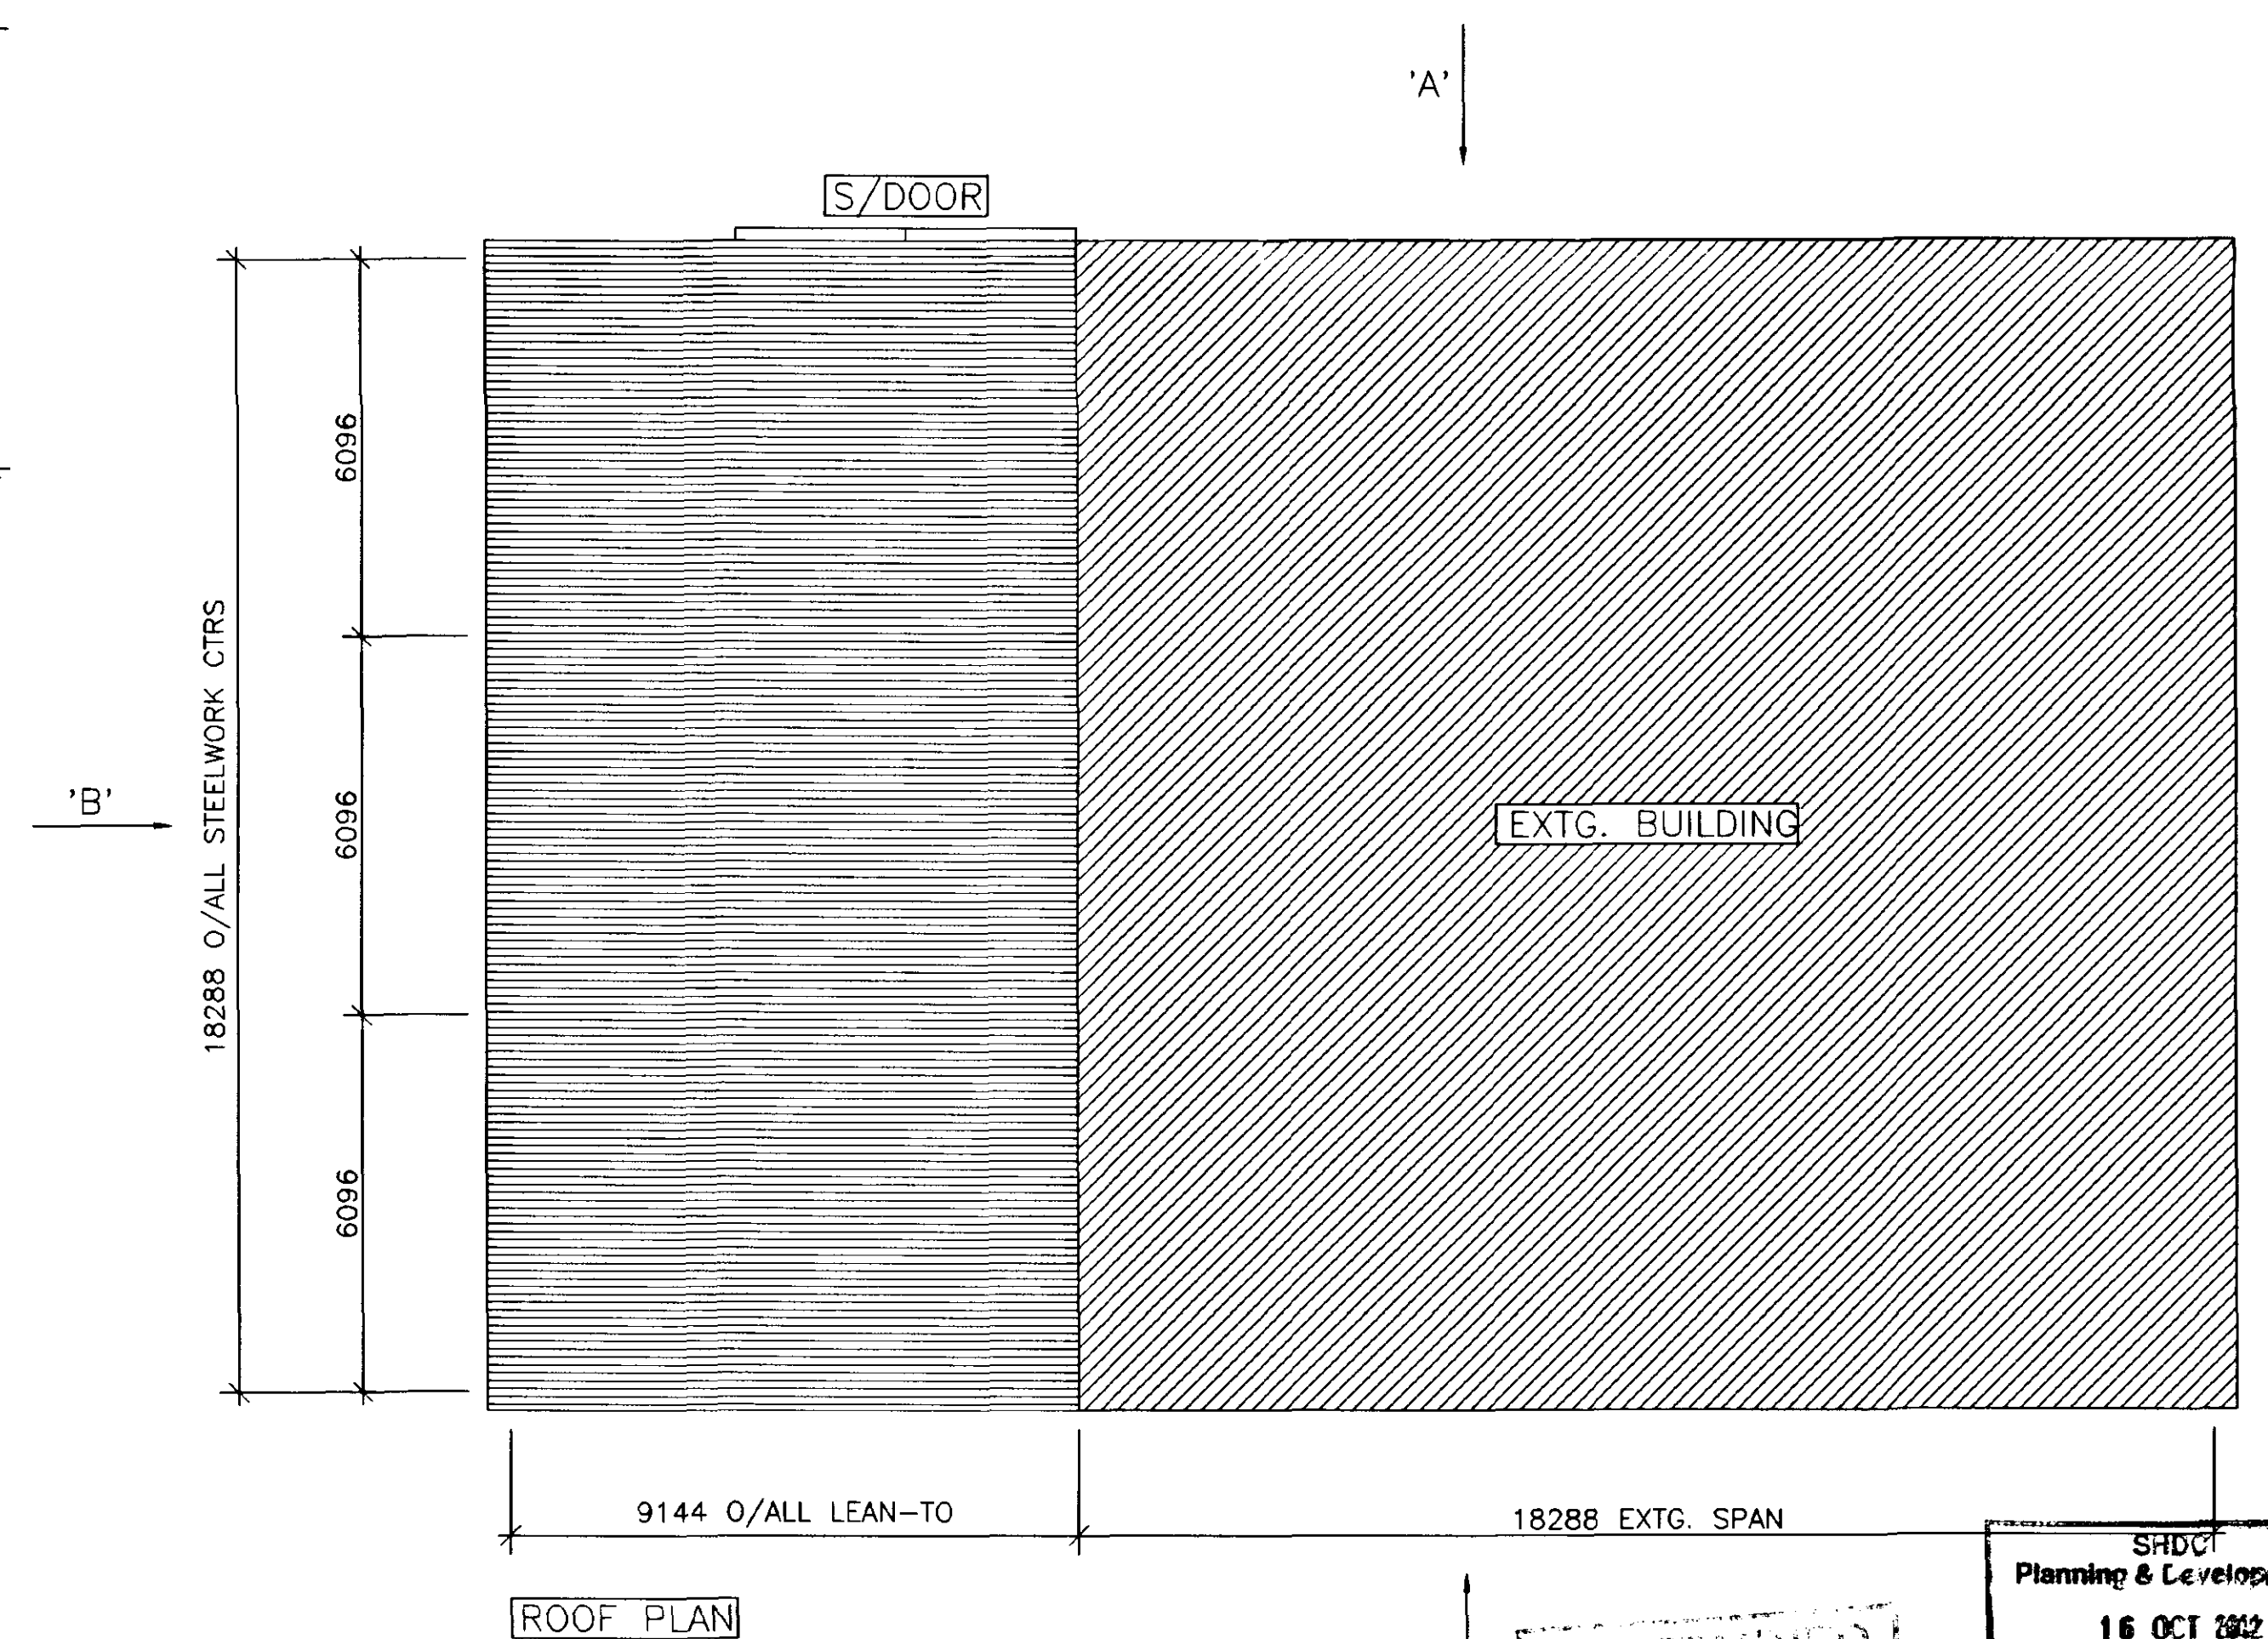
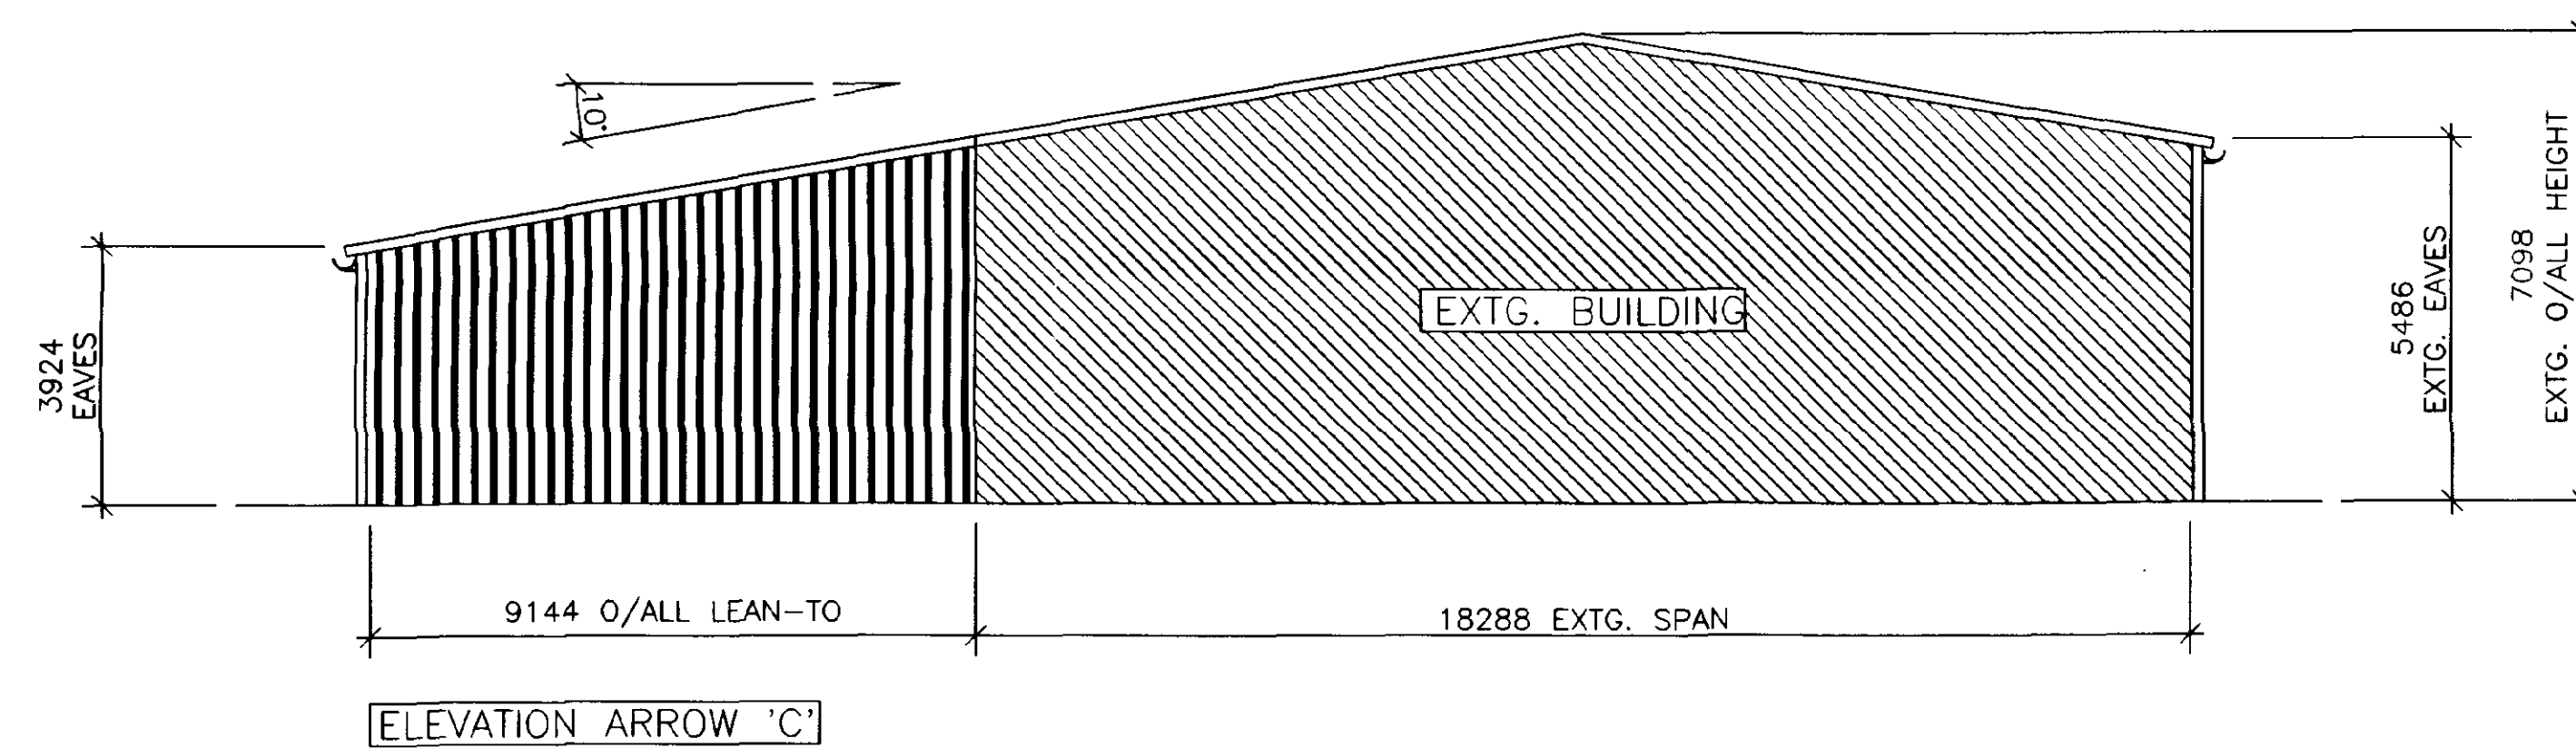


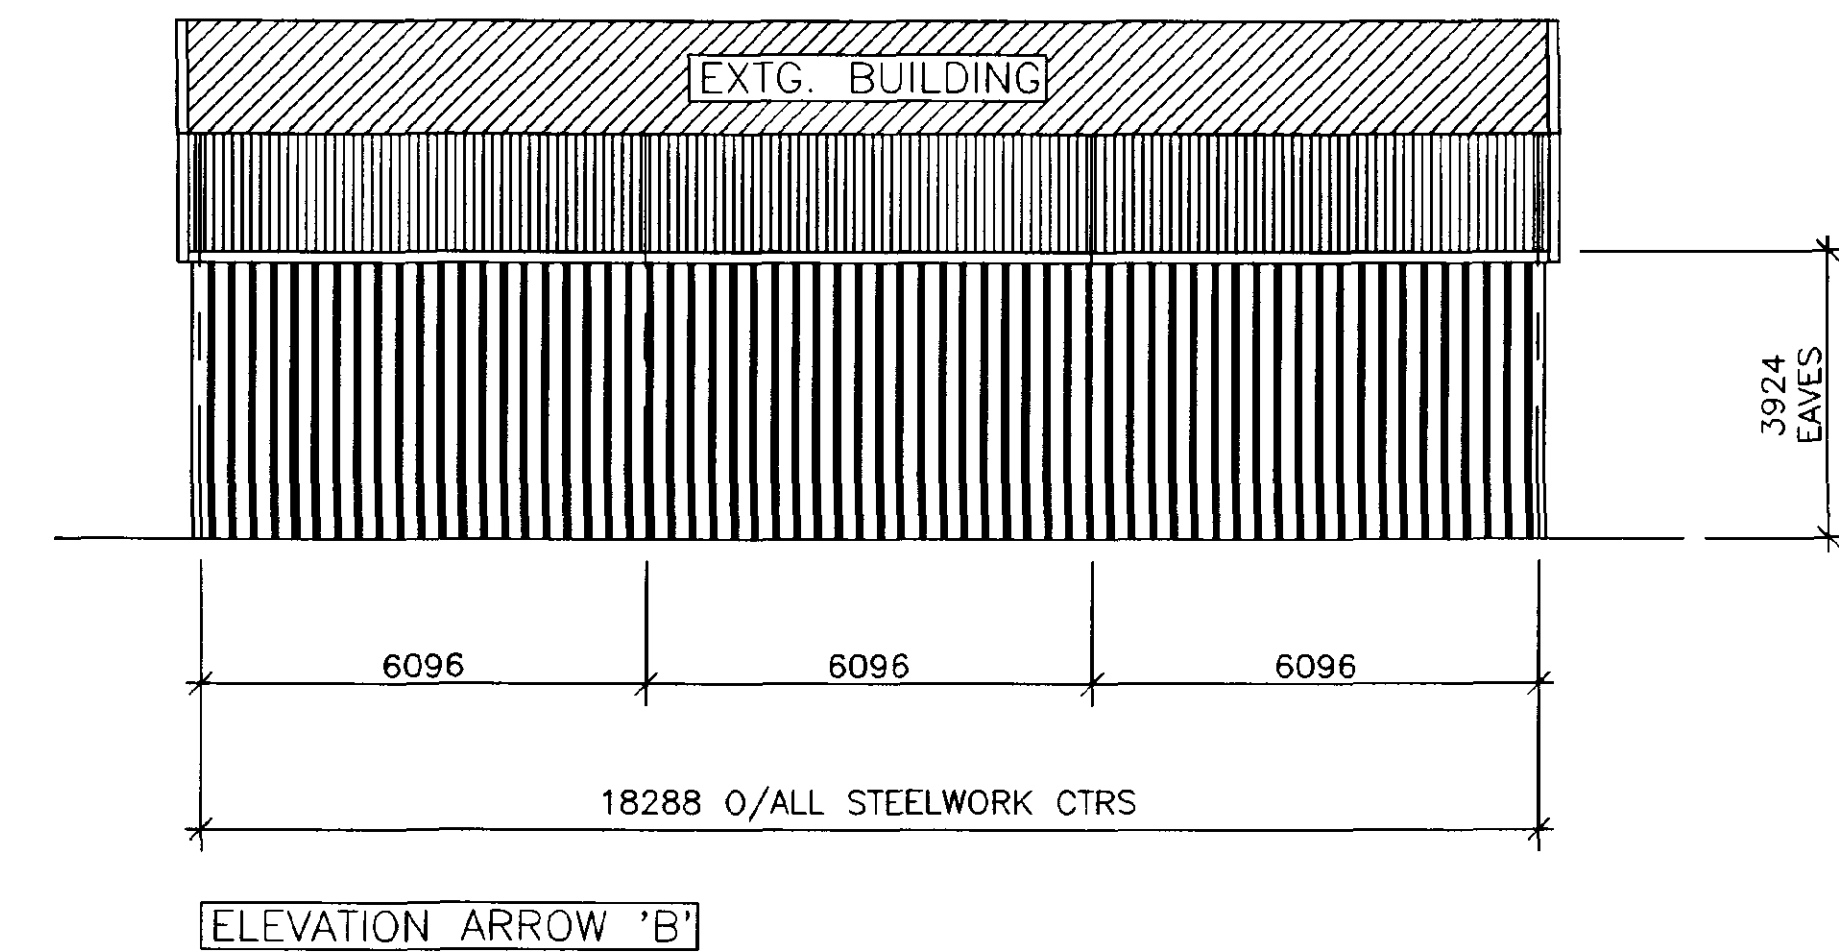

15 OCT 2002

13415

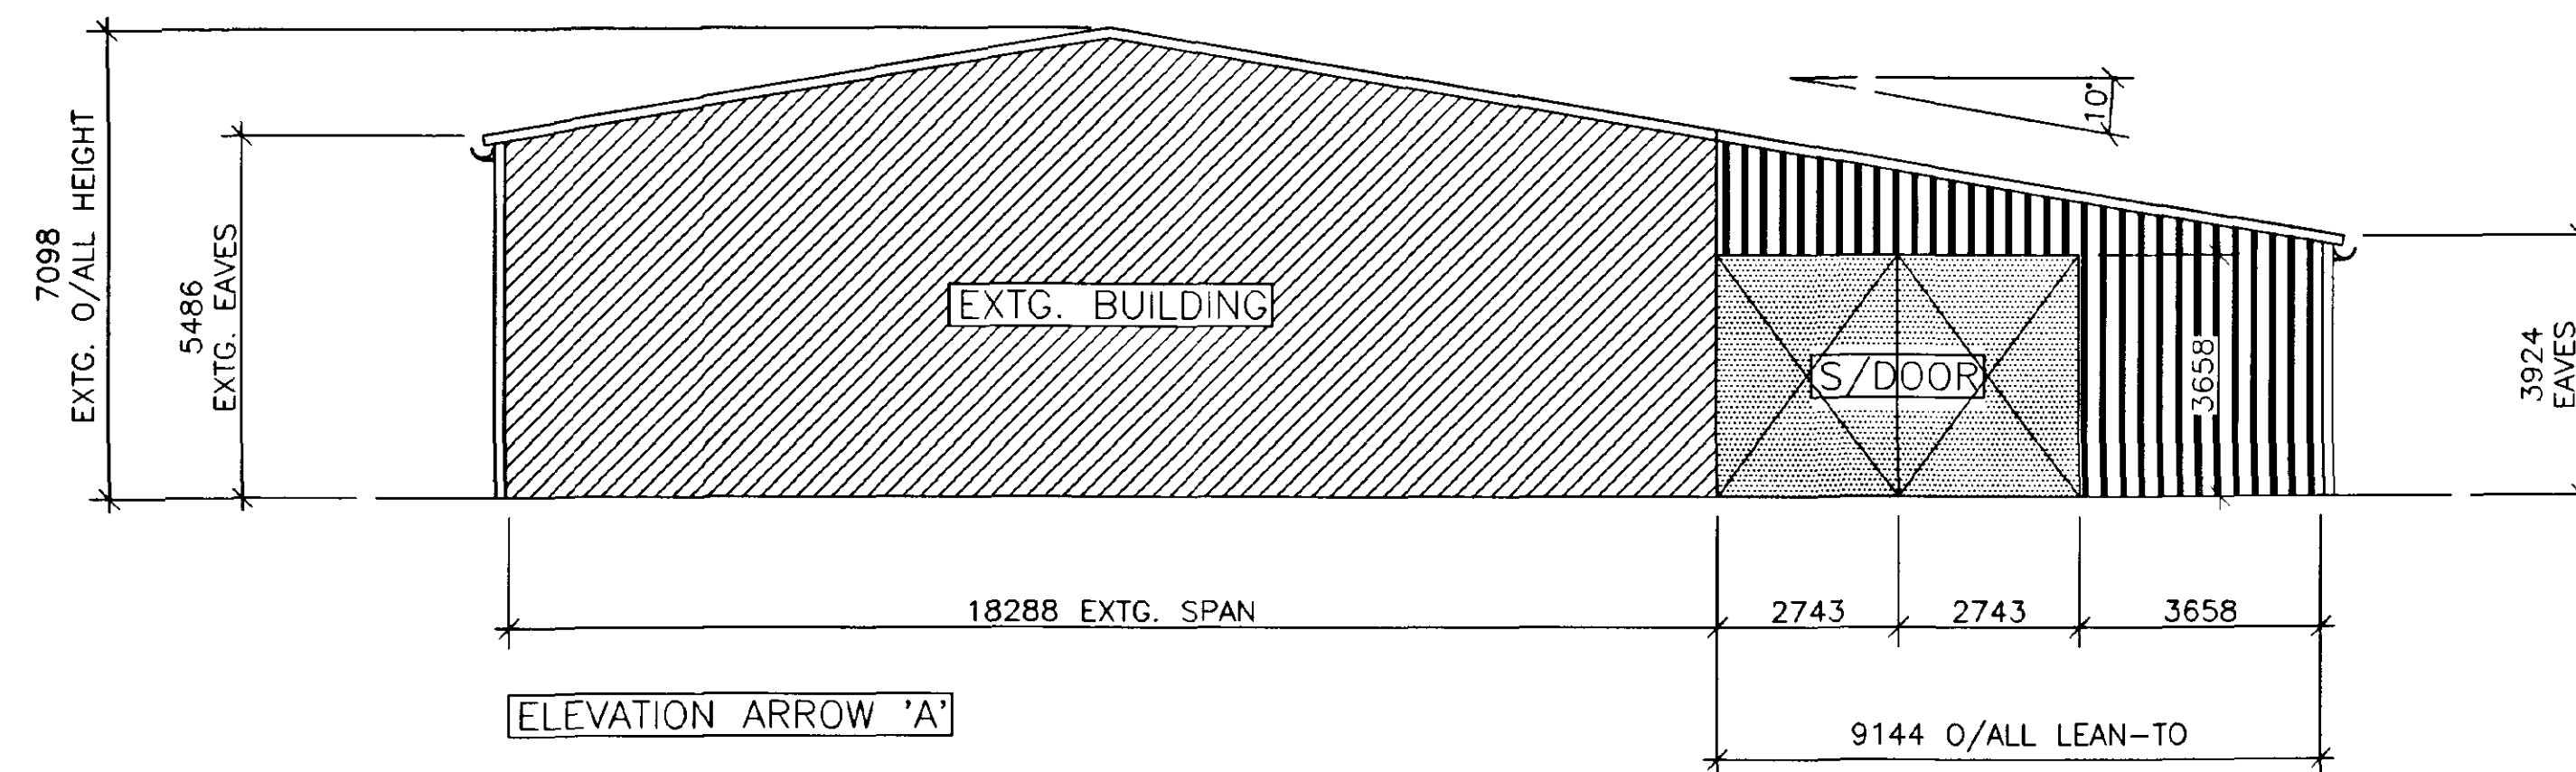

SPECIFICATION:

ROOF SHEETING - PROFILE 6R NON-A/C
FIBRE CEMENT SHEETS

COLOUR - NATURAL GREY

VERTICAL CLADDING - POLYESTER COATED
BOX PROFILE GALVANISED STEEL SHEETING

RAINWATER GOODS - 170mm dia. H/R
PVC GUTTERING REQ'D c/w 110mm dia.
PVC RWP's TO TERMINATE @ GROUND
LEVEL WITH SHOES

SLIDING DOORS - 1 No. PAIR OF SLIDING
DOORS REQ'D TO SUIT OPENING SIZE
5486mm WIDE x 3658mm HIGH

DETERMINED
PLAN

SHDCT
Planning & Development
16 OCT 2012
Ref 1132/12

REV	BY	DATE	AMENDMENT	CHKD	DATE	REV	BY	DATE	AMENDMENT	CHKD	DATE	REV	BY	DATE	AMENDMENT	CHKD	DATE



**Robinson
Construction**

S. Robinson & Sons (Engineers) Limited
Ascot Drive Industrial Estate Derby, DE24 8NJ, England. Tel (01332) 574711
Fax (01332) 861401
E-Mail :- Admin@robinsons.com

ISSUE STATUS

FOR APPROVAL

DRAWING CONTENTS PLANNING DRAWING

PAINT SPECIFICATION

CONTRACT TITLE H A STANLEY & SON
BANK HOUSE FARM, NORTHORPE,
DONNINGTON, SPALDING, LEICS

INITIALS DATE SCALE 1:100
DRAWN BY PT 7/10/02 DRAWING No

CHKD BY Q11015

REV. SHEET
A1