




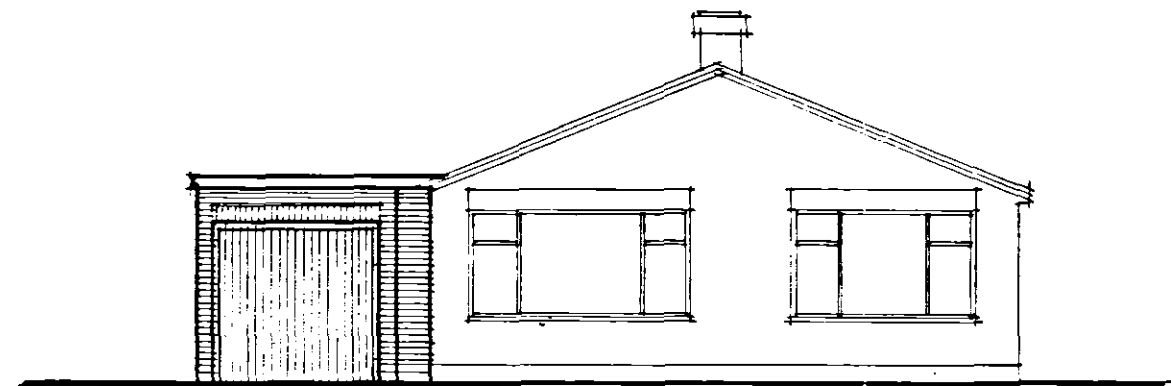


FRONT ELEVATION 1:100

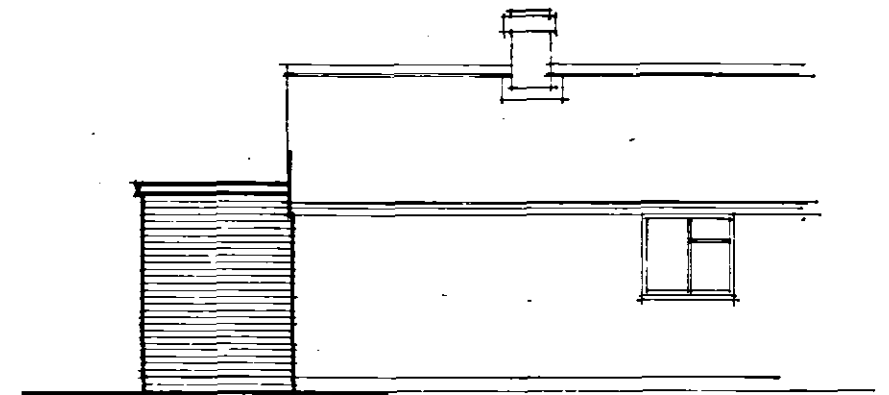


SIDE ELEVATION

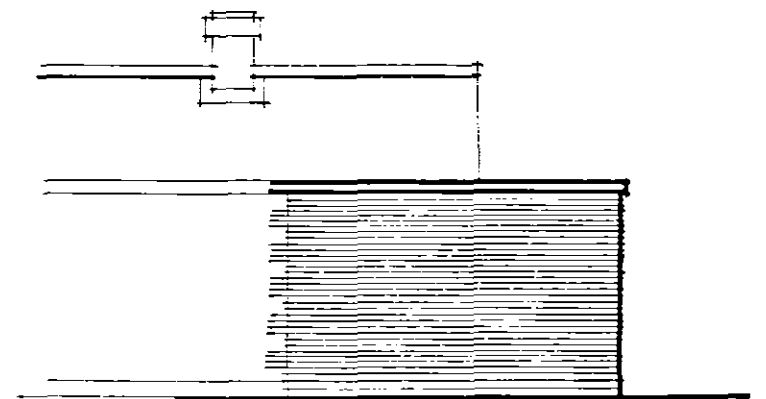

SIDE ELEVATION.

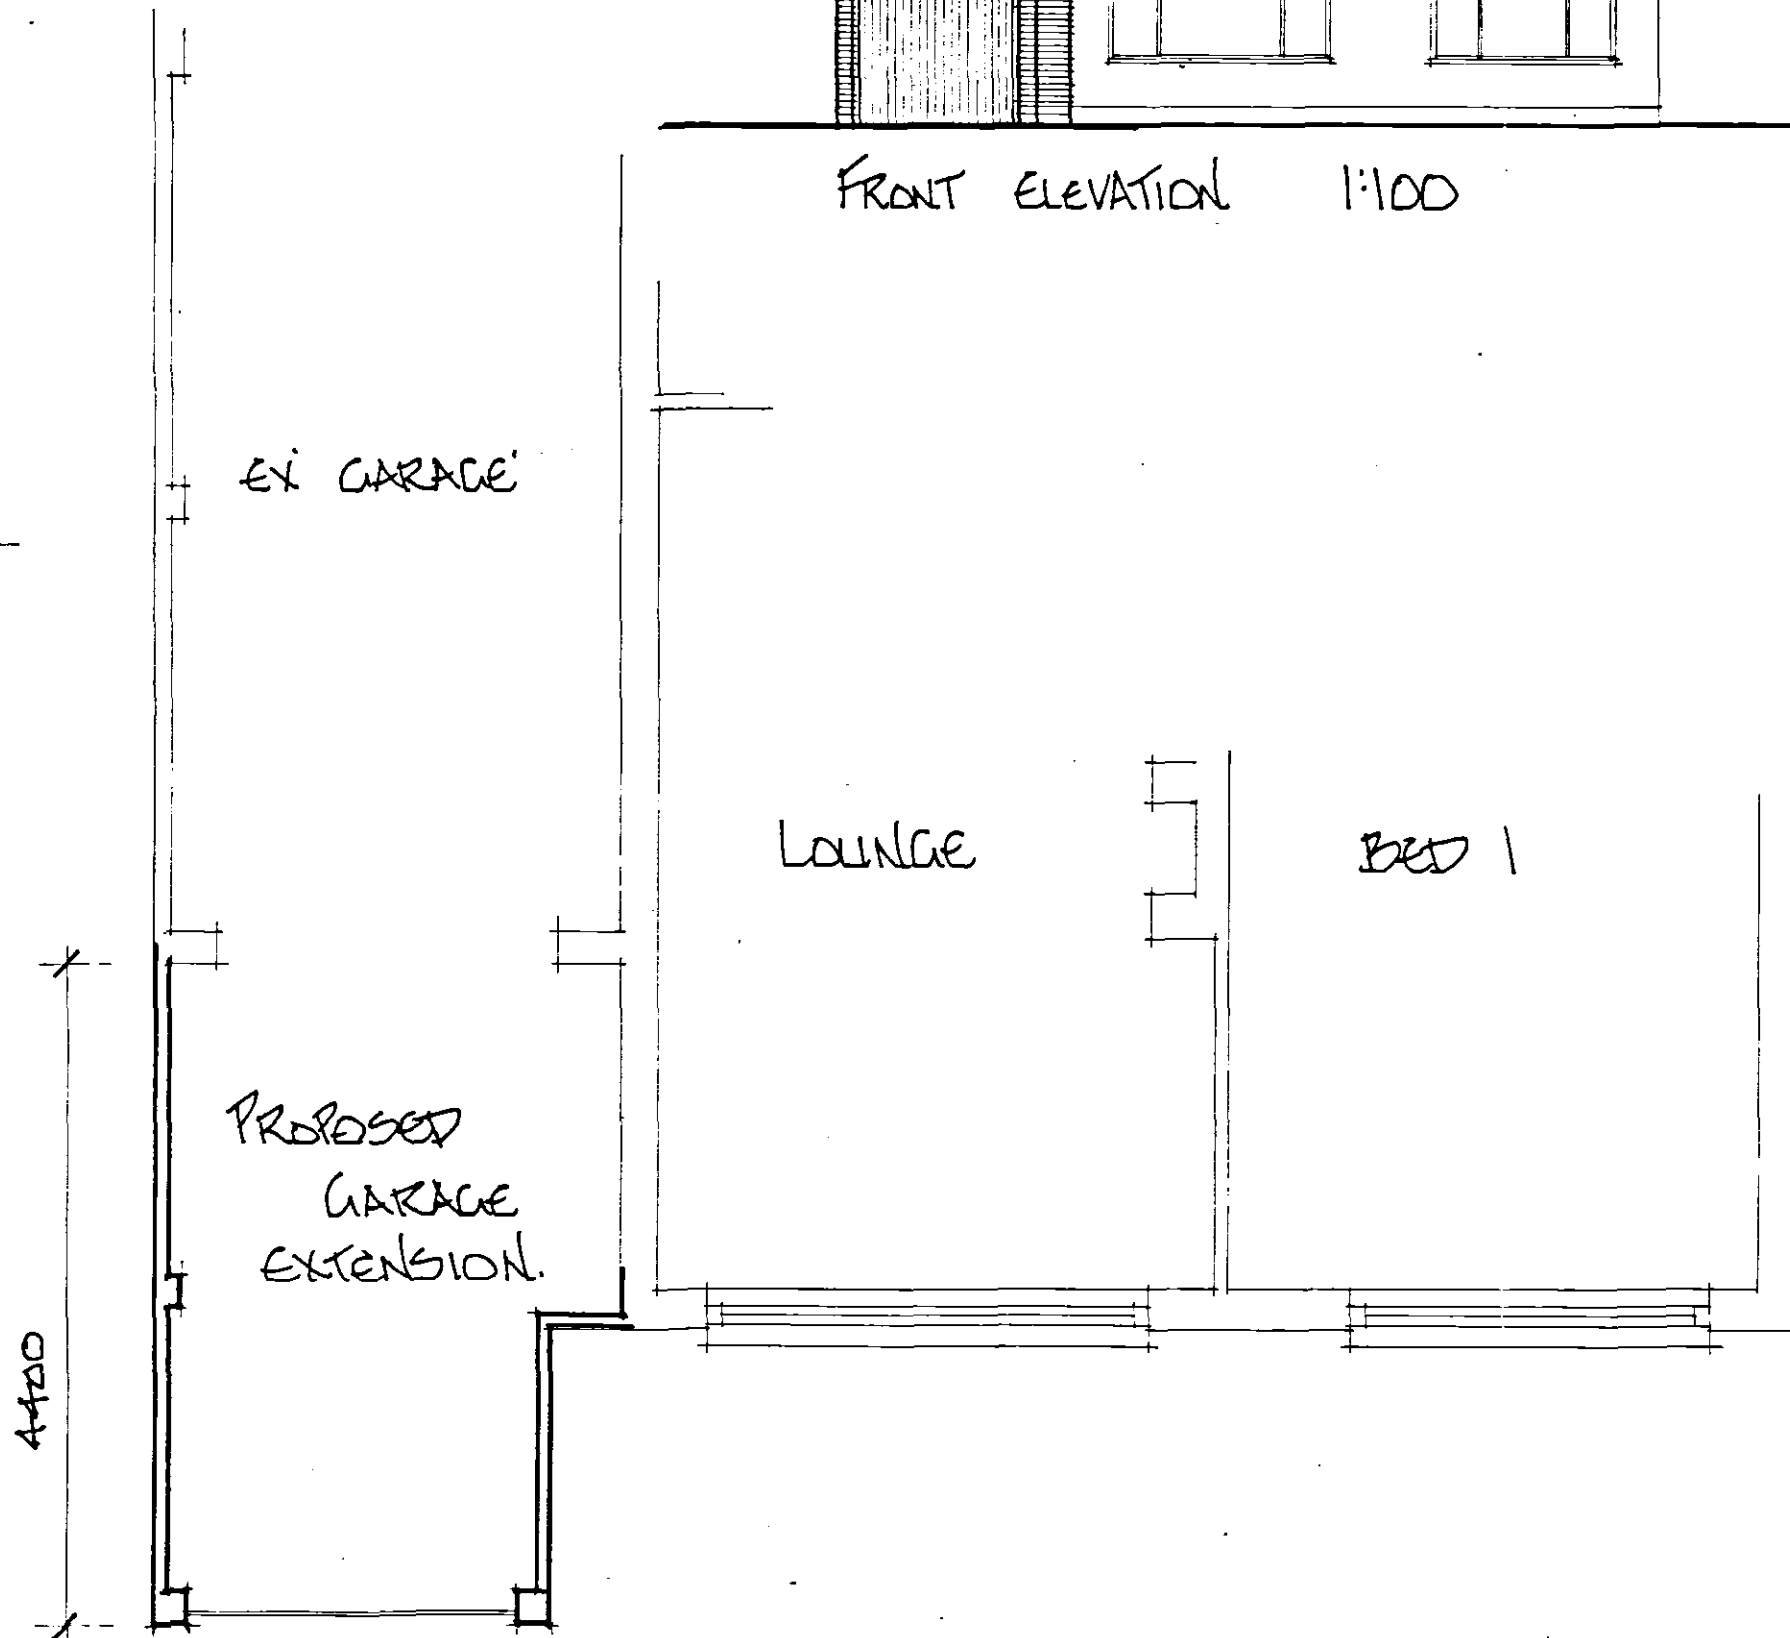

FLOOR PLAN - 1:50

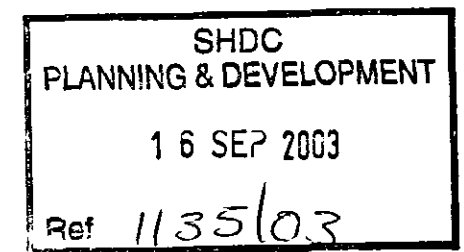

MR S. MANGER - MS & CHAMBERLAIN
GARAGE EXTENSION -
13 CHURCH LANE, DONINGTON, SPALDING.
SCALES AS SHOWN - SEPT 2003