

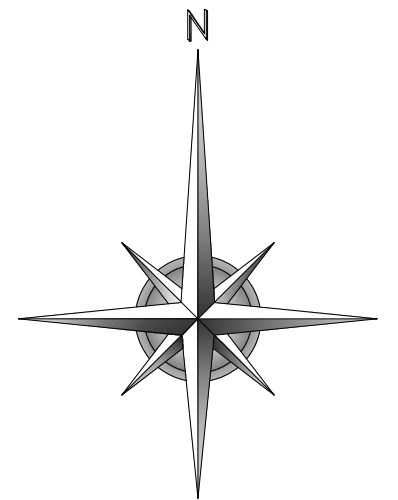


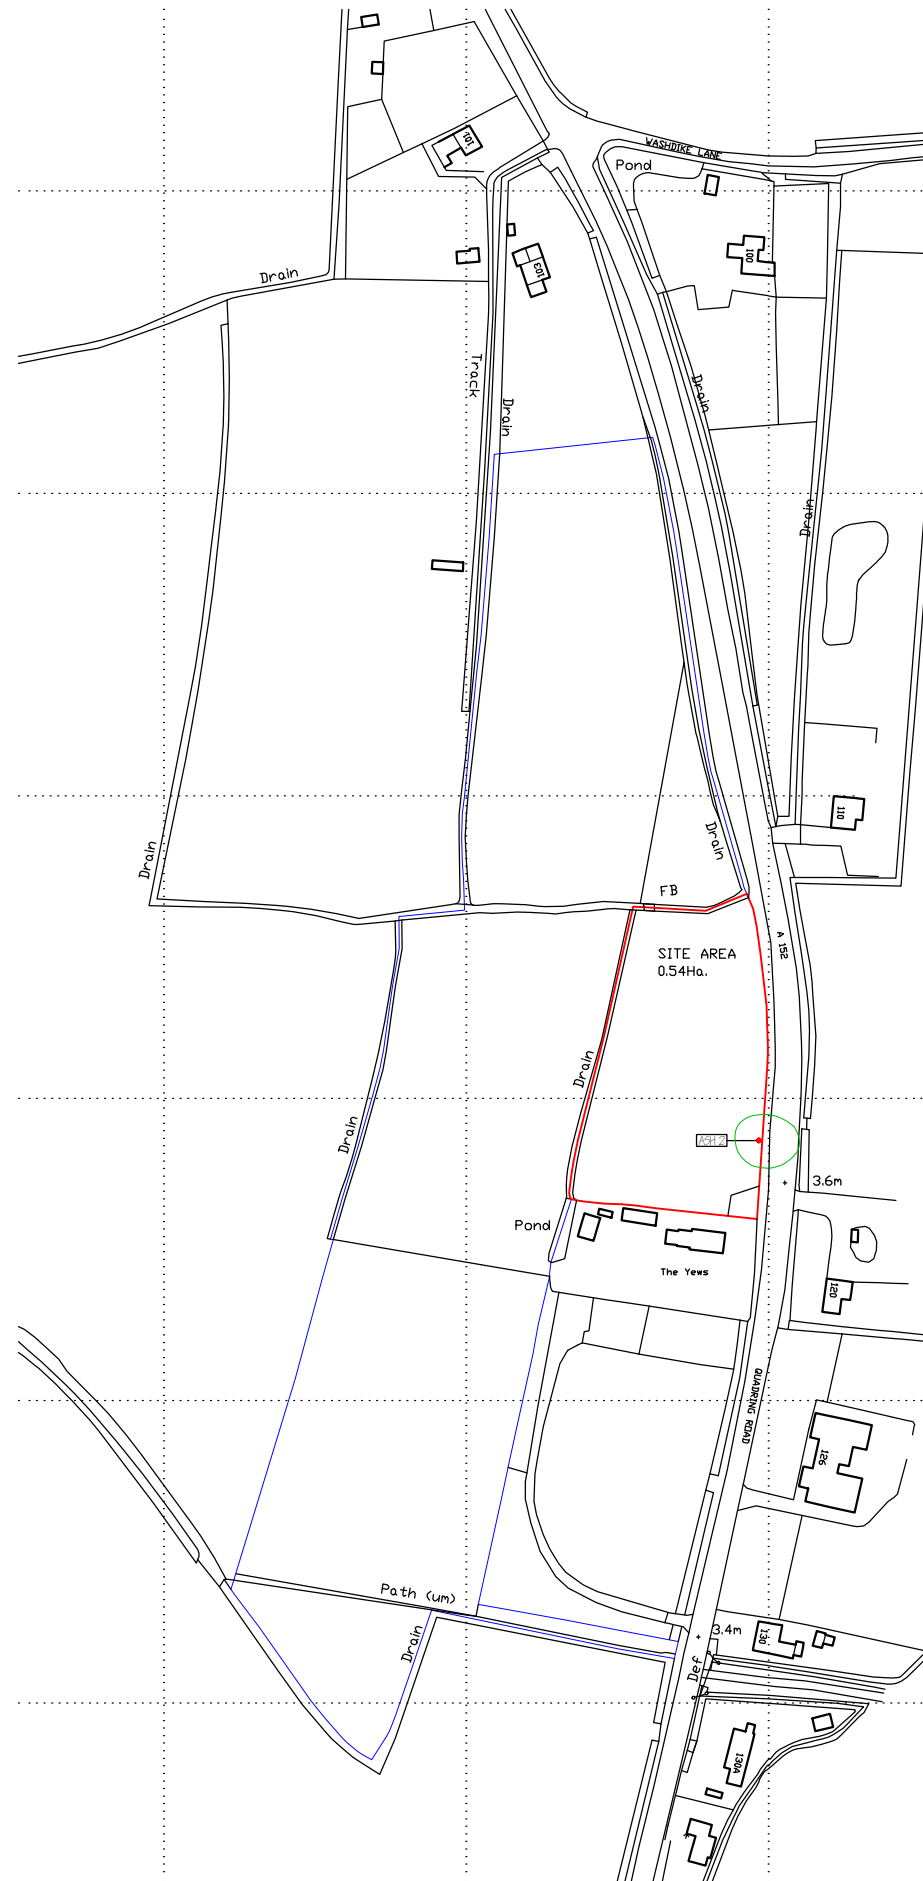

revision	date	init.	revision details.

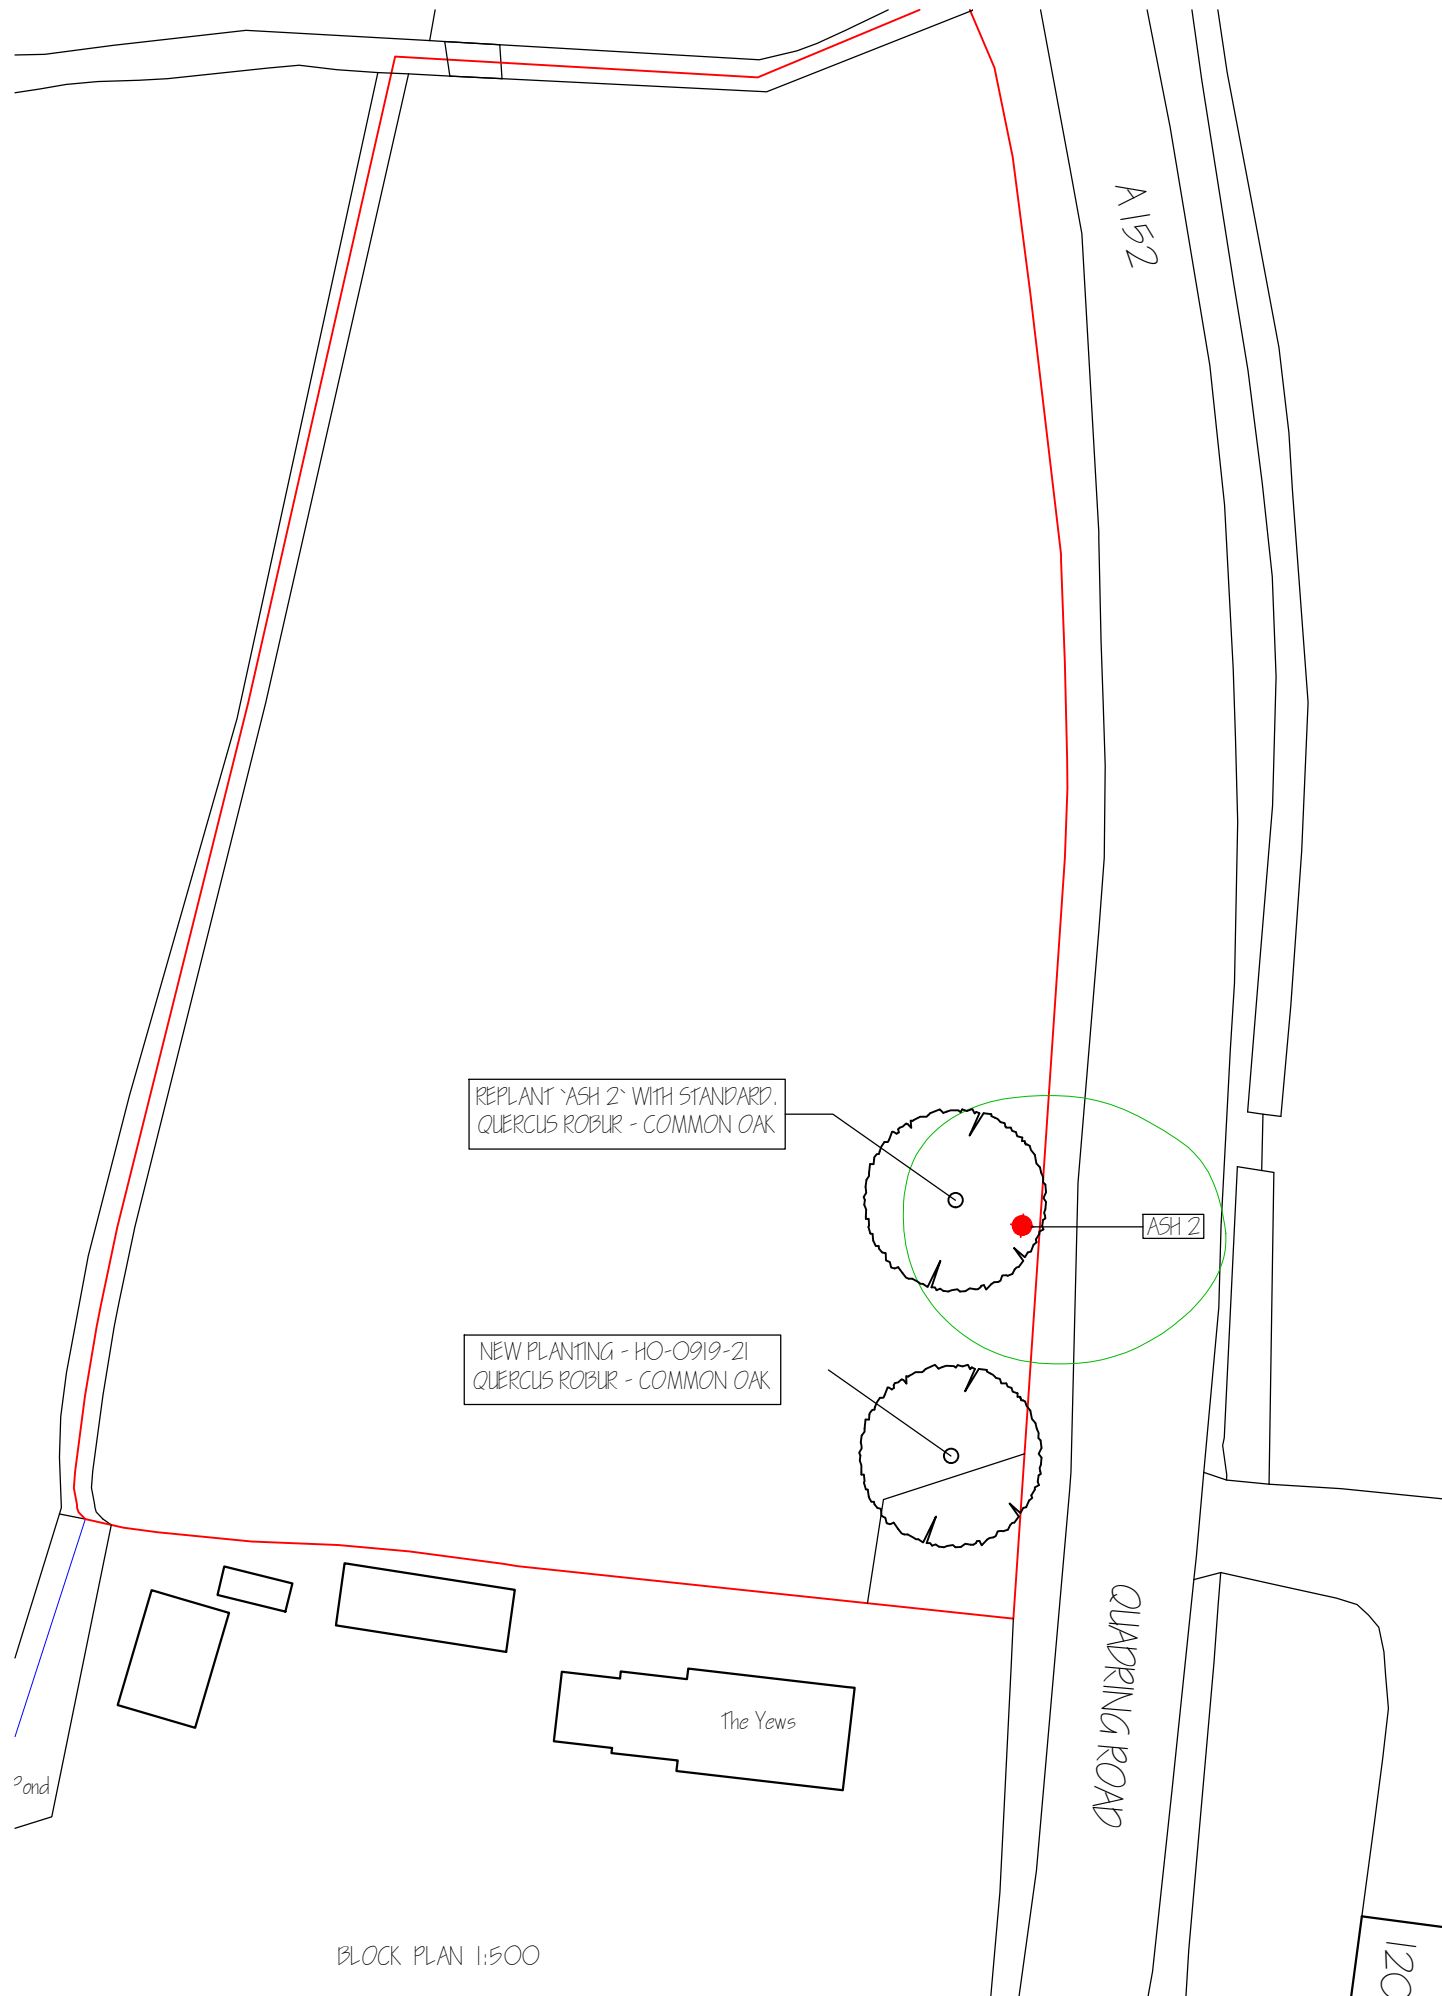

**COOPER
ARCHITECTURAL
DESIGN**

90 WINSOVER ROAD
SPALDING, LINC'S PE11 1HA
Tel: 01775 711174
Mobile : 07808 125 778
E-MAIL : c.a.d@btconnect.com

Client. *CROSSROADS NURSERIES*

Project.
WORKS TO TPO TREES
QUADRING ROAD
DONINGTON
PE11 4SJ

Drawing.

Scale 1:2500 1:500 @ A1

Drawing No. 2106-02