

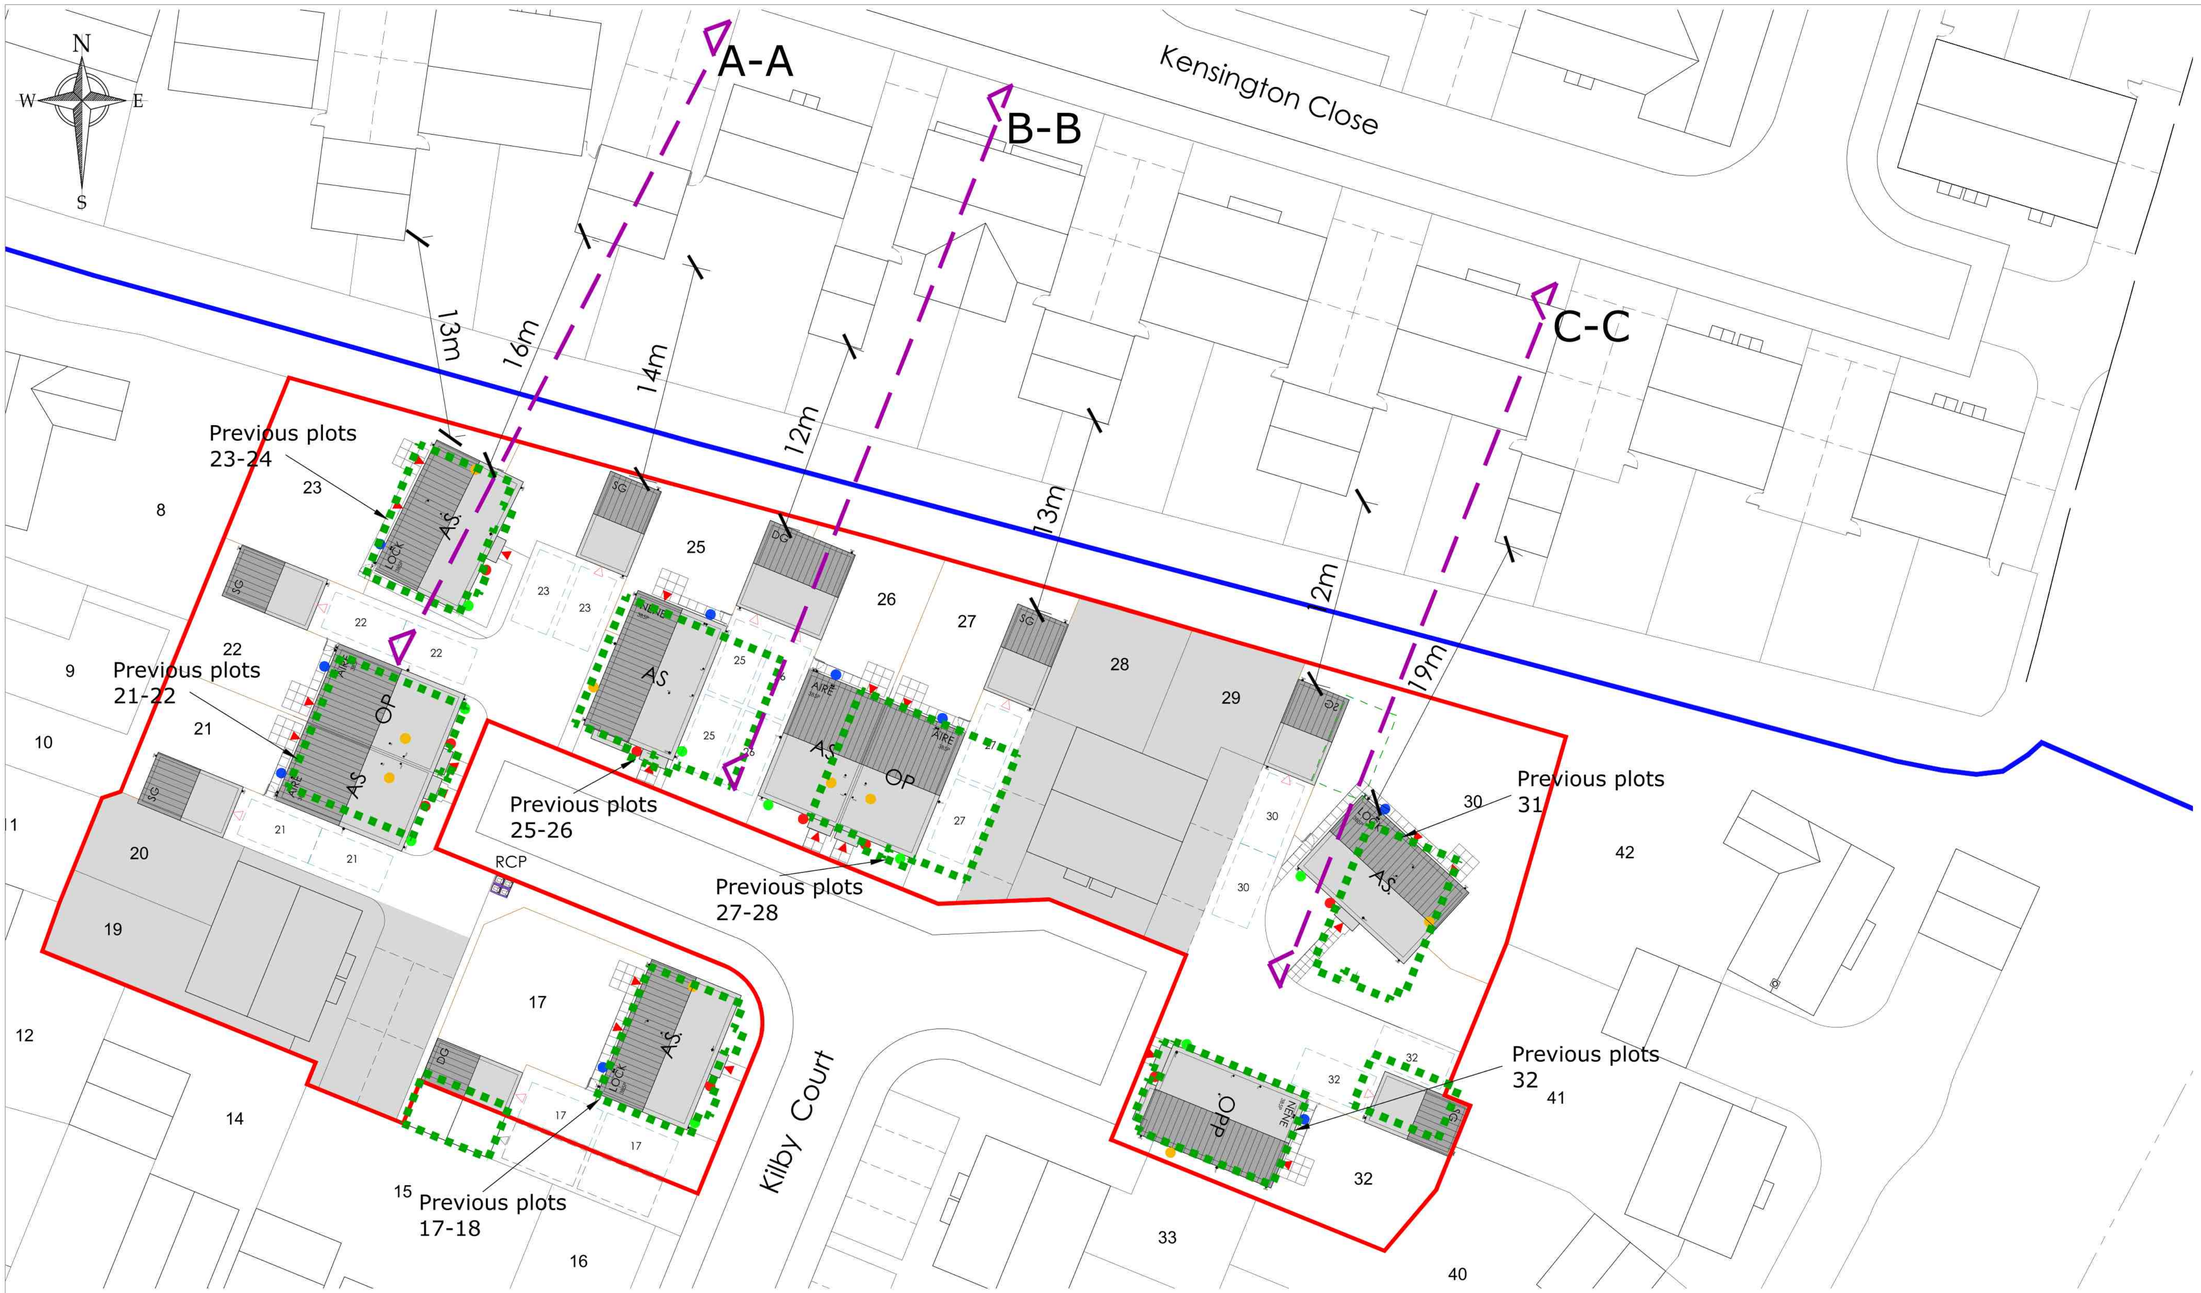



GENERAL ARRANGEMENT PLAN WITH OUTLINE OF EXISTING PLOTS SHOWN
Scale 1:200

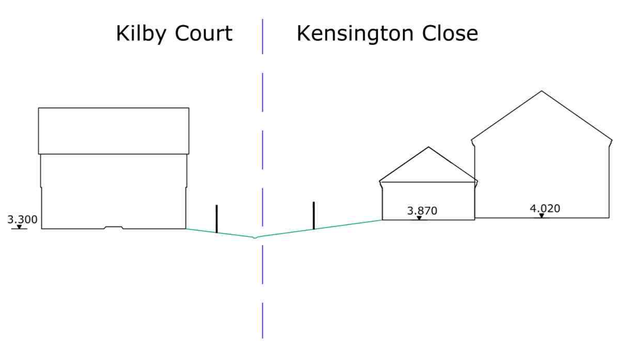

SECTION A-A
Scale 1:200

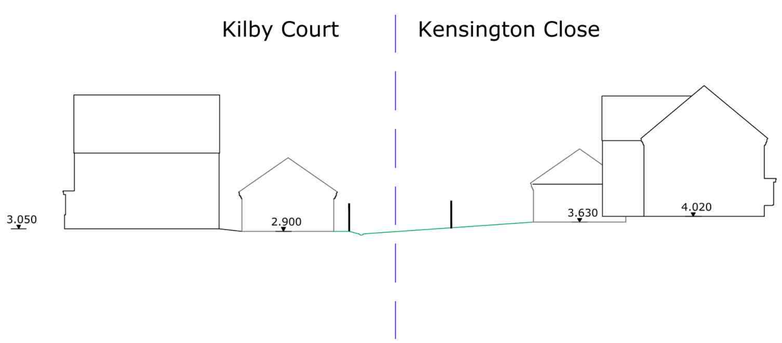

SECTION B-B
Scale 1:200

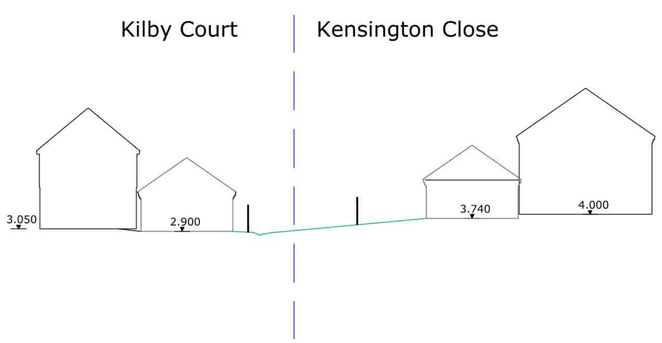

SECTION C-C
Scale 1:200

Rev.	Date	Description

ASHWOOD HOMES
1 Goodison Road, Lincs Gateway Business Park,
Spalding, Lincs, PE12 6FY **T: 01406 490590**

PROJECT:
Proposed Residential Development at
Town Dam Lane,
Donington Phase 2

DRAWING:
KILBY COURT
OVERLAY OF SITE LAYOUT
AND SITE SECTIONS

SCALE: AS_SHOWN@A1 DRAWN: GPB

DATE: NOV.2021 REVISION: /

DRAWING No:
104-SL-06