




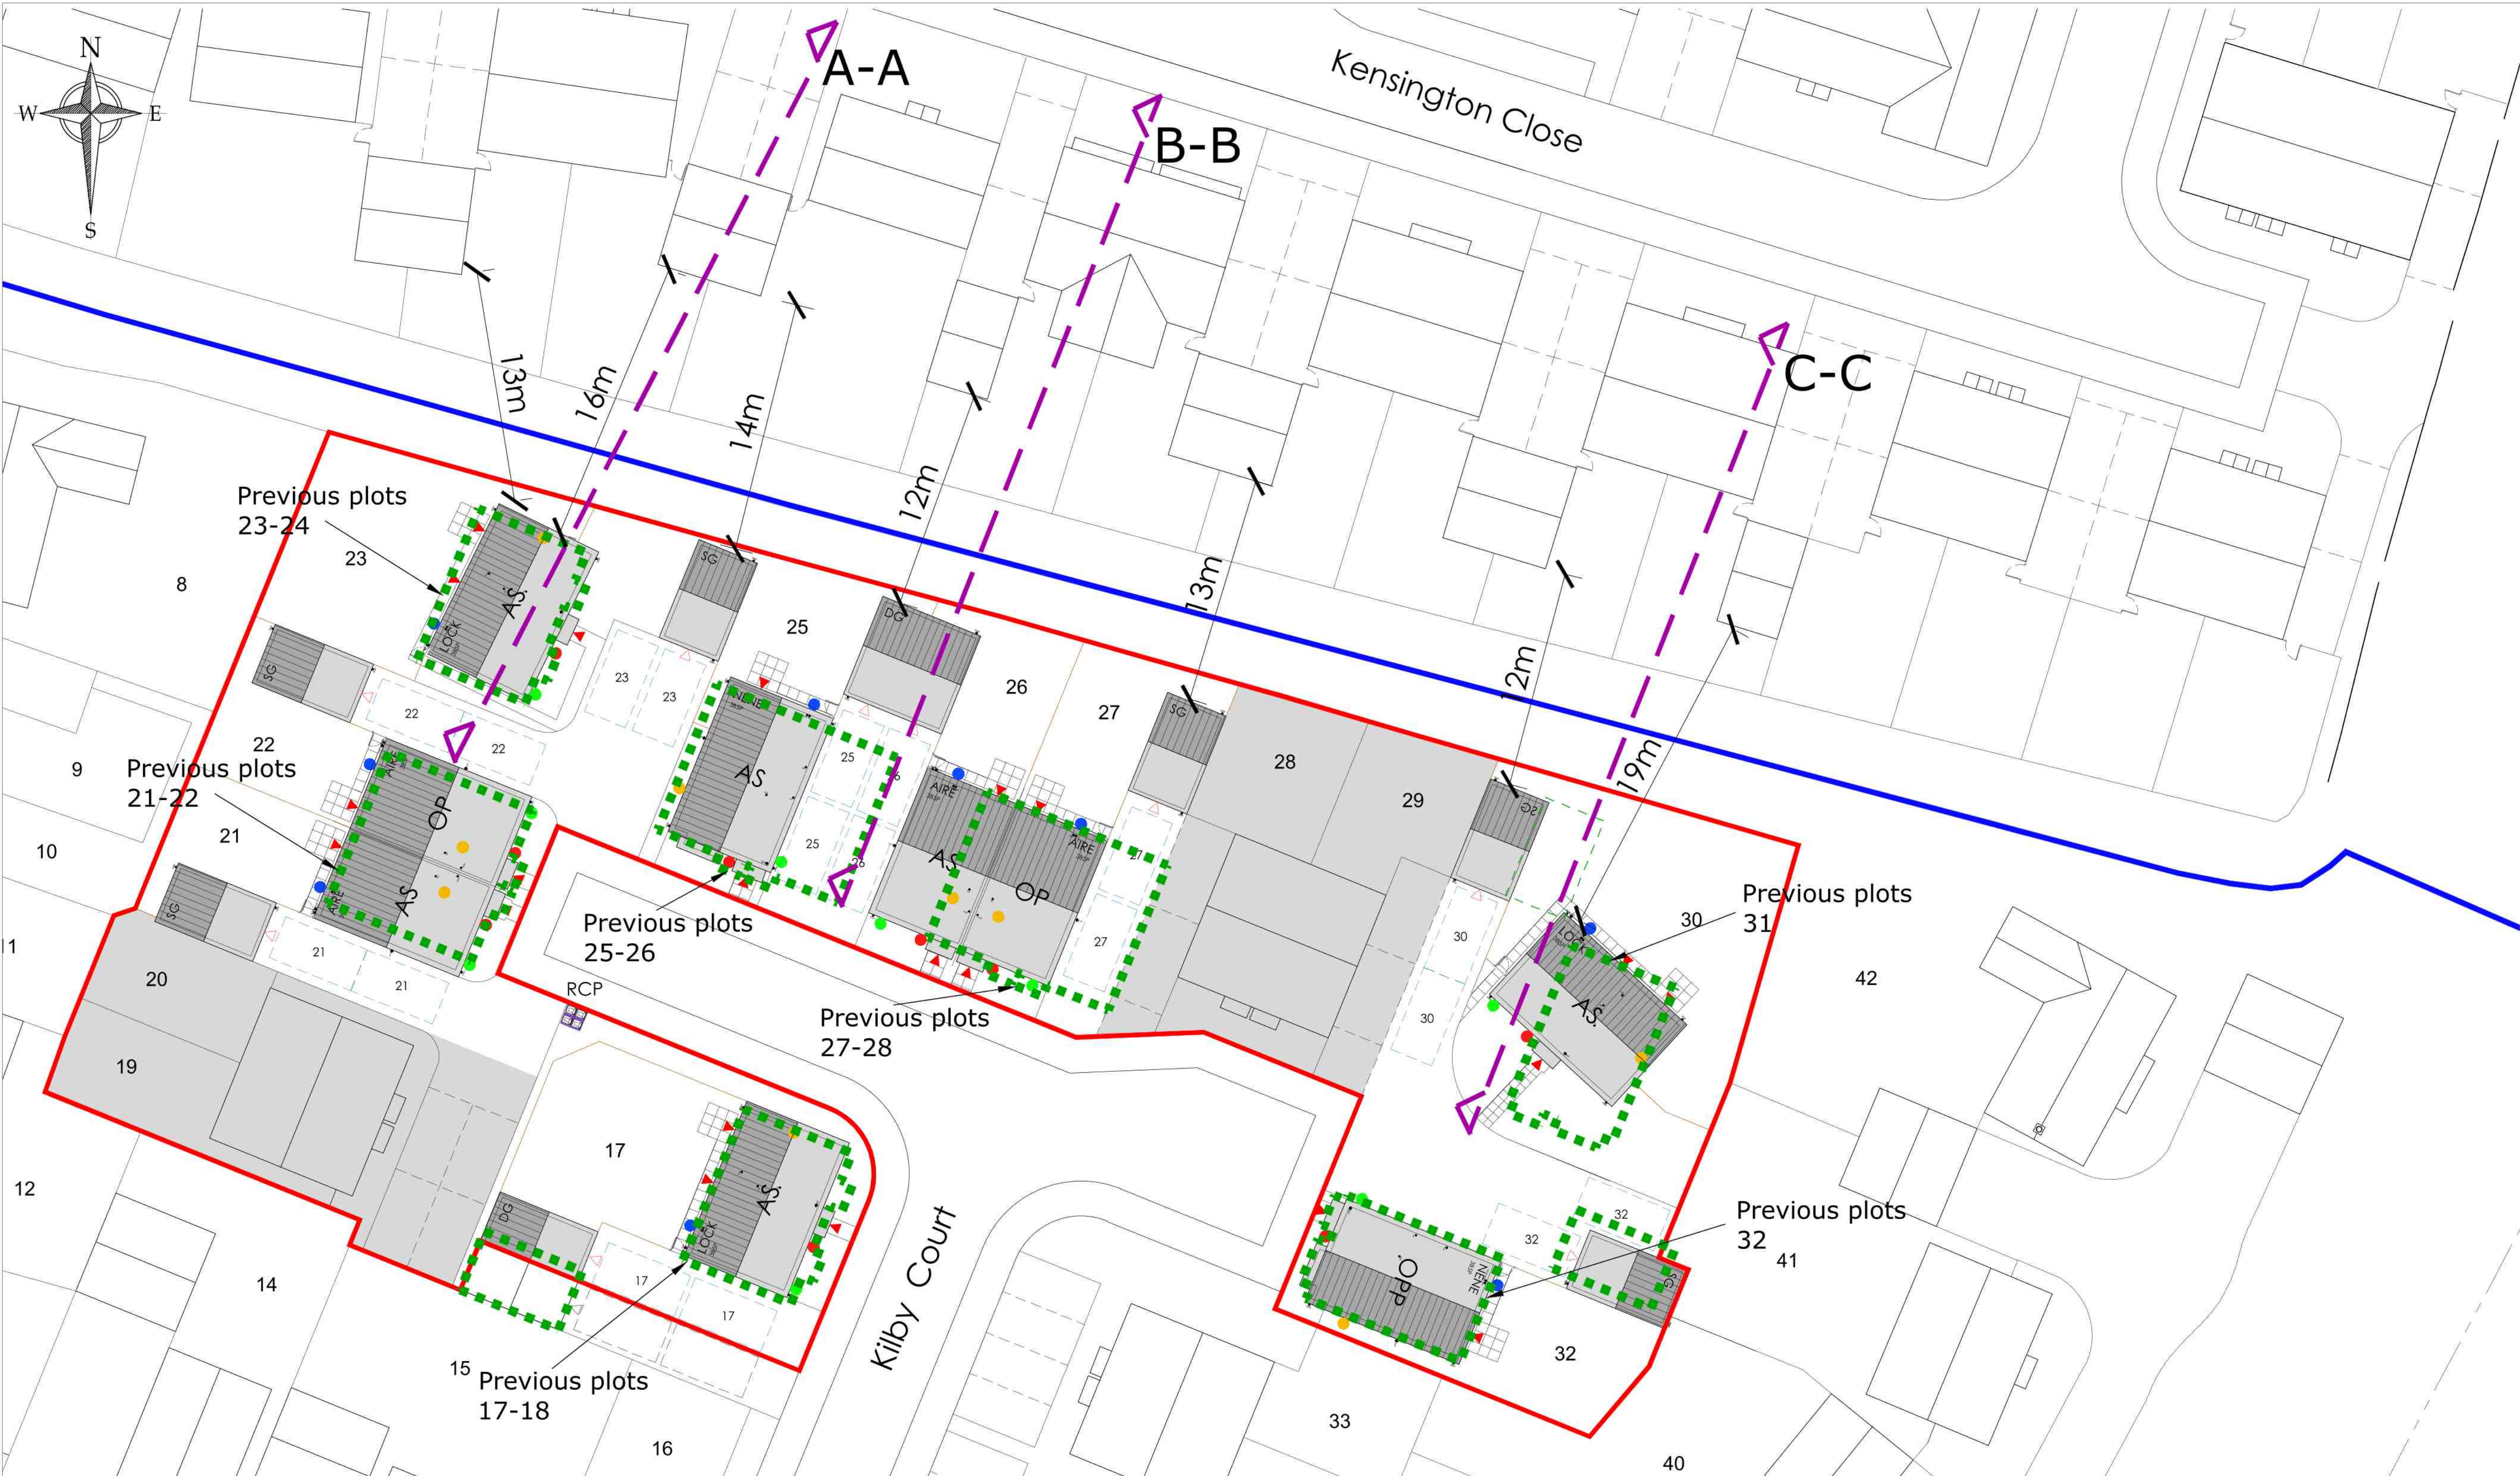


GENERAL ARRANGEMENT PLAN WITH OUTLINE OF EXISTING PLOTS SHOWN
Scale 1:200

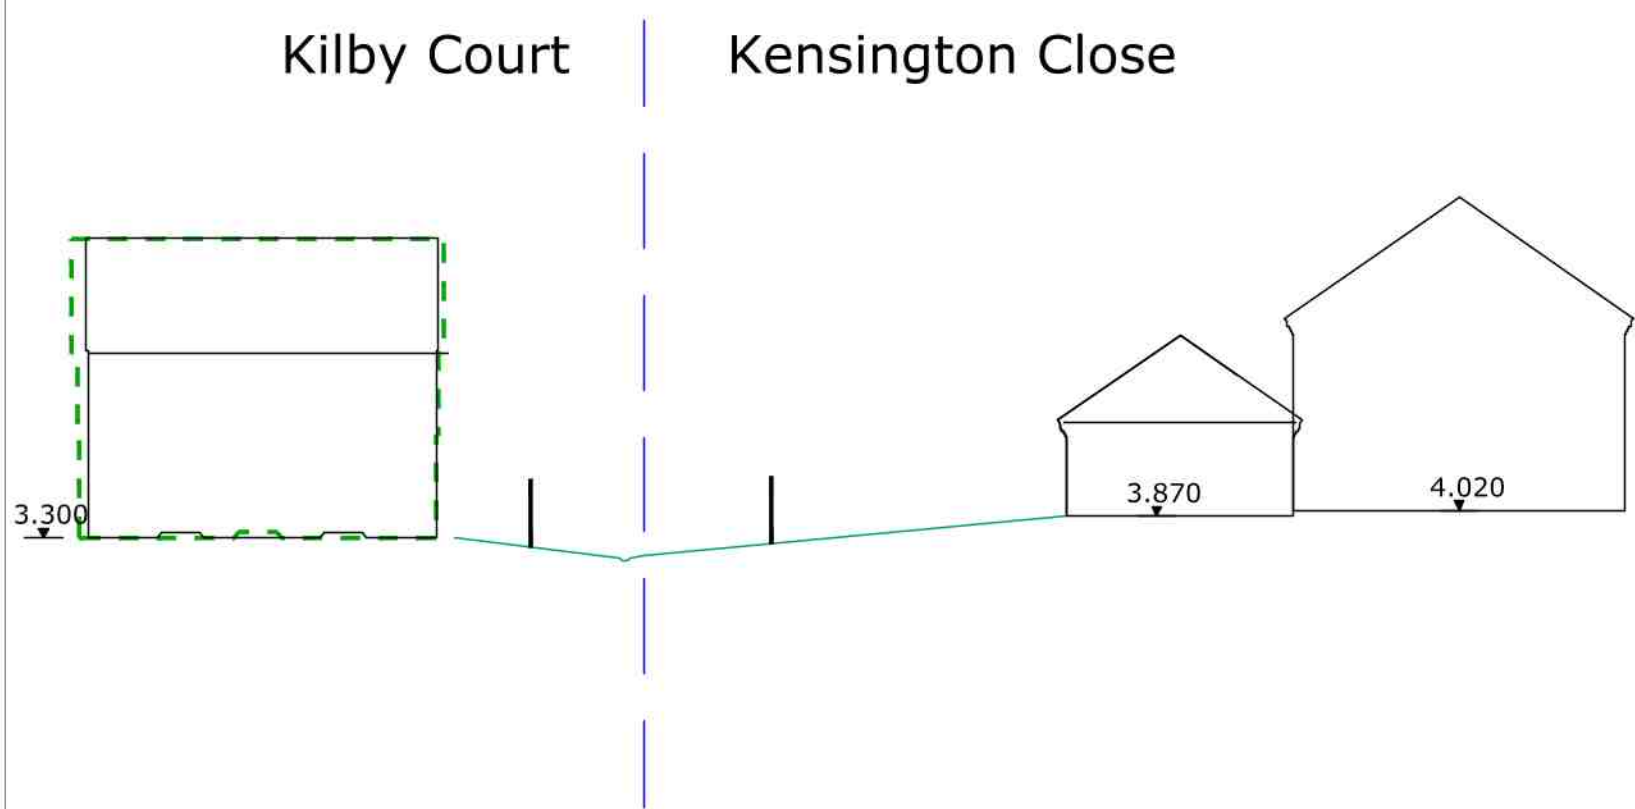

SECTION A-A
Scale 1:200

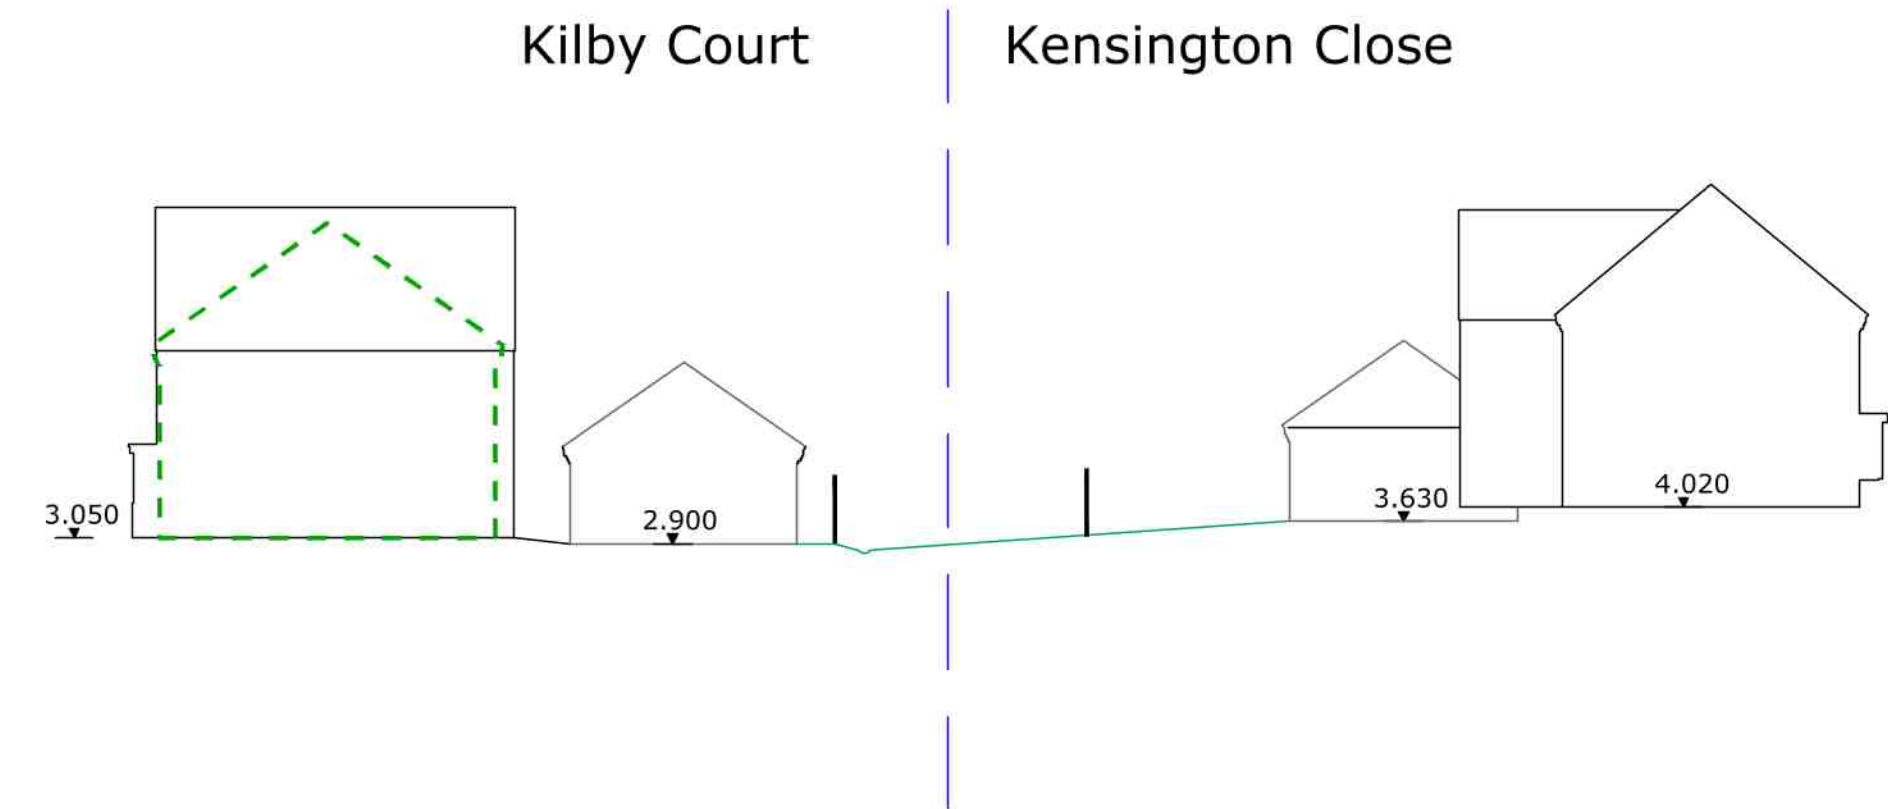

SECTION B-B
Scale 1:200

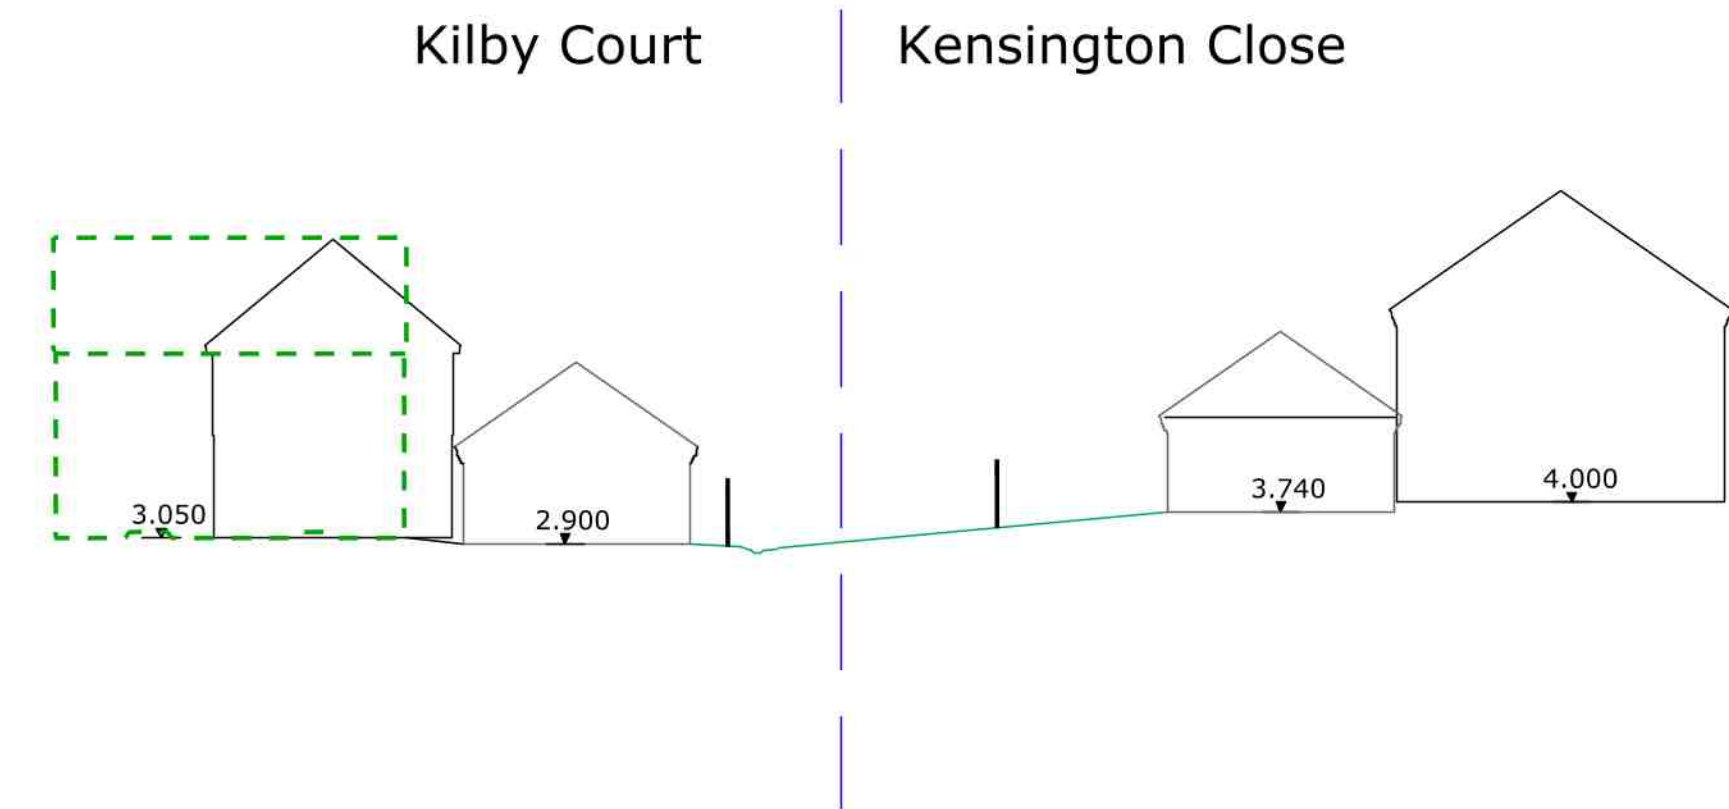

SECTION C-C
Scale 1:200

KEY

Proposed Plot Outline

Existing Plot Outline

A	06.01.22	Previous plots shown dashed on sections
Rev.	Date	Description

ASHWOOD HOMES

1 Goodison Road, Lincs Gateway Business Park,
Spalding, Lincs, PE12 6FY T: 01406 490590

PROJECT:
Proposed Residential Development at
Town Dam Lane,
Donington Phase 2

DRAWING: KILBY COURT
OVERLAY OF SITE LAYOUT
AND SITE SECTIONS

SCALE: AS_SHOWN@A1 DRAWN: GPB

DATE: NOV.2021 REVISION: A

DRAWING No: 104-SL-06