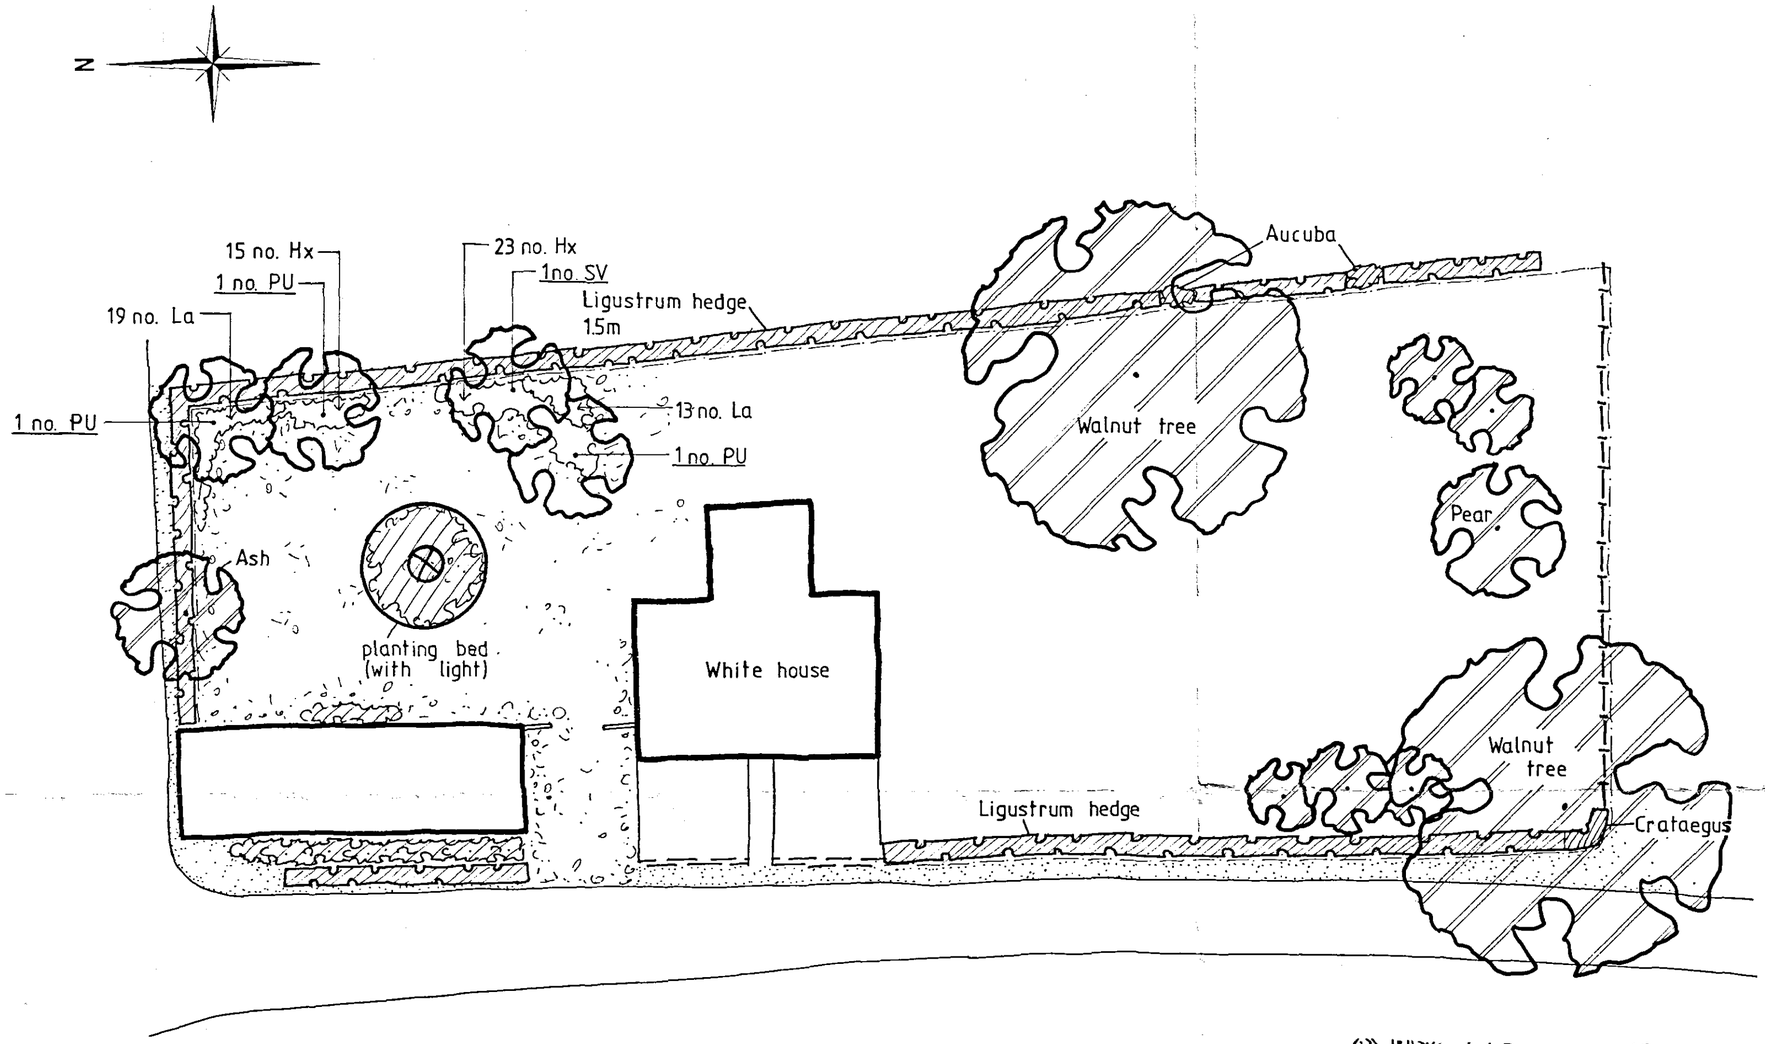


KEY

- Existing trees
- Proposed trees + specimen
- Existing hedge
- Existing shrubs
- Proposed shrubs
- grass areas
- gravel
- Existing 1.8m Post & Panel fence
- Existing wall
- Existing 1.2m Wire mesh


PLANT SCHEDULE

Trees + Specimen

Qty	Abbr	Species	Girth	Height (cm)	Root Zone	Specification	No. of Transplants
1	SV	*Syringa vulgaris 'Charles Joly'*		*60-80*	RB	*Branched, 3 breaks*	
3	PU	Prunus 'Umineko'	12--14	350-425	RB	Heavy Standard, 5 breaks	3x

Shrubs

	Abbr	Species	Height (cm)	Pot Size (Litres)	Specification	Density (No./m²)
38	Hx	Hypericum x moserianum	30-40	3L	Bushy; 7 breaks	4
32	La	Lavandula angustifolia 'Hidcote'	30-40	3L	Bushy; 5 breaks	4

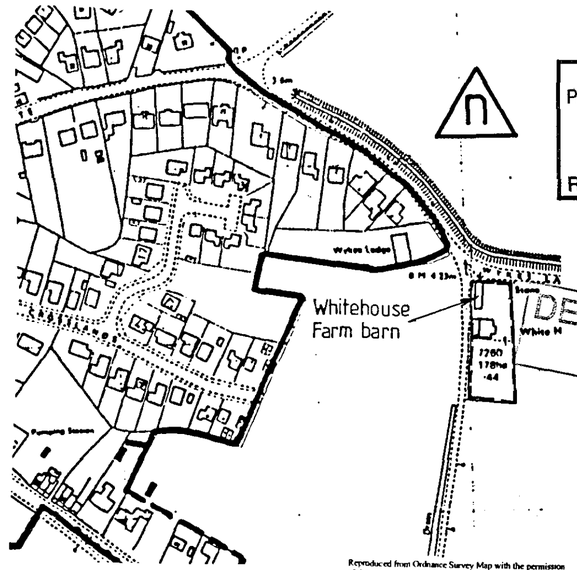

Location 1:2500

Reproduced from Ordnance Survey Map with the permission of the controller of HM Stationery Office.
©Crown copyright reserved Robert Doughty Consultancy
Licence No AR 100010613

DETERMINED PLAN

SHDC
PLANNING & DEVELOPMENT
2 3 AUG 2007
Ref. 1160/07

DRAWING
2 1 AUG 2007
ISSUED

Rev.	By	Notes	Date

rdc
Robert Doughty Consultancy
32 High Street, Helpringham
© Sleaford, Lincolnshire NG34 ORA
Tel: 01529 421646
Fax: 01529 421358
Email: admin@rdc-landplan.co.uk
Web: www.rdc-landplan.co.uk

Client: Mr & Mrs Smith

Project: Conversion of existing Barn, Wykes Lane, Donington

Drawing title: Proposed Landscape

Job No.	Drawing No.	Rev.	Drawn
852-1	LP 01	-	MD

Scale	Date	Checked
1:200@A2	21-08-2007	

DO NOT SCALE from this drawing. All measurements should be checked against on site conditions and any discrepancies should be brought to the attention of the Robert Doughty Consultancy