




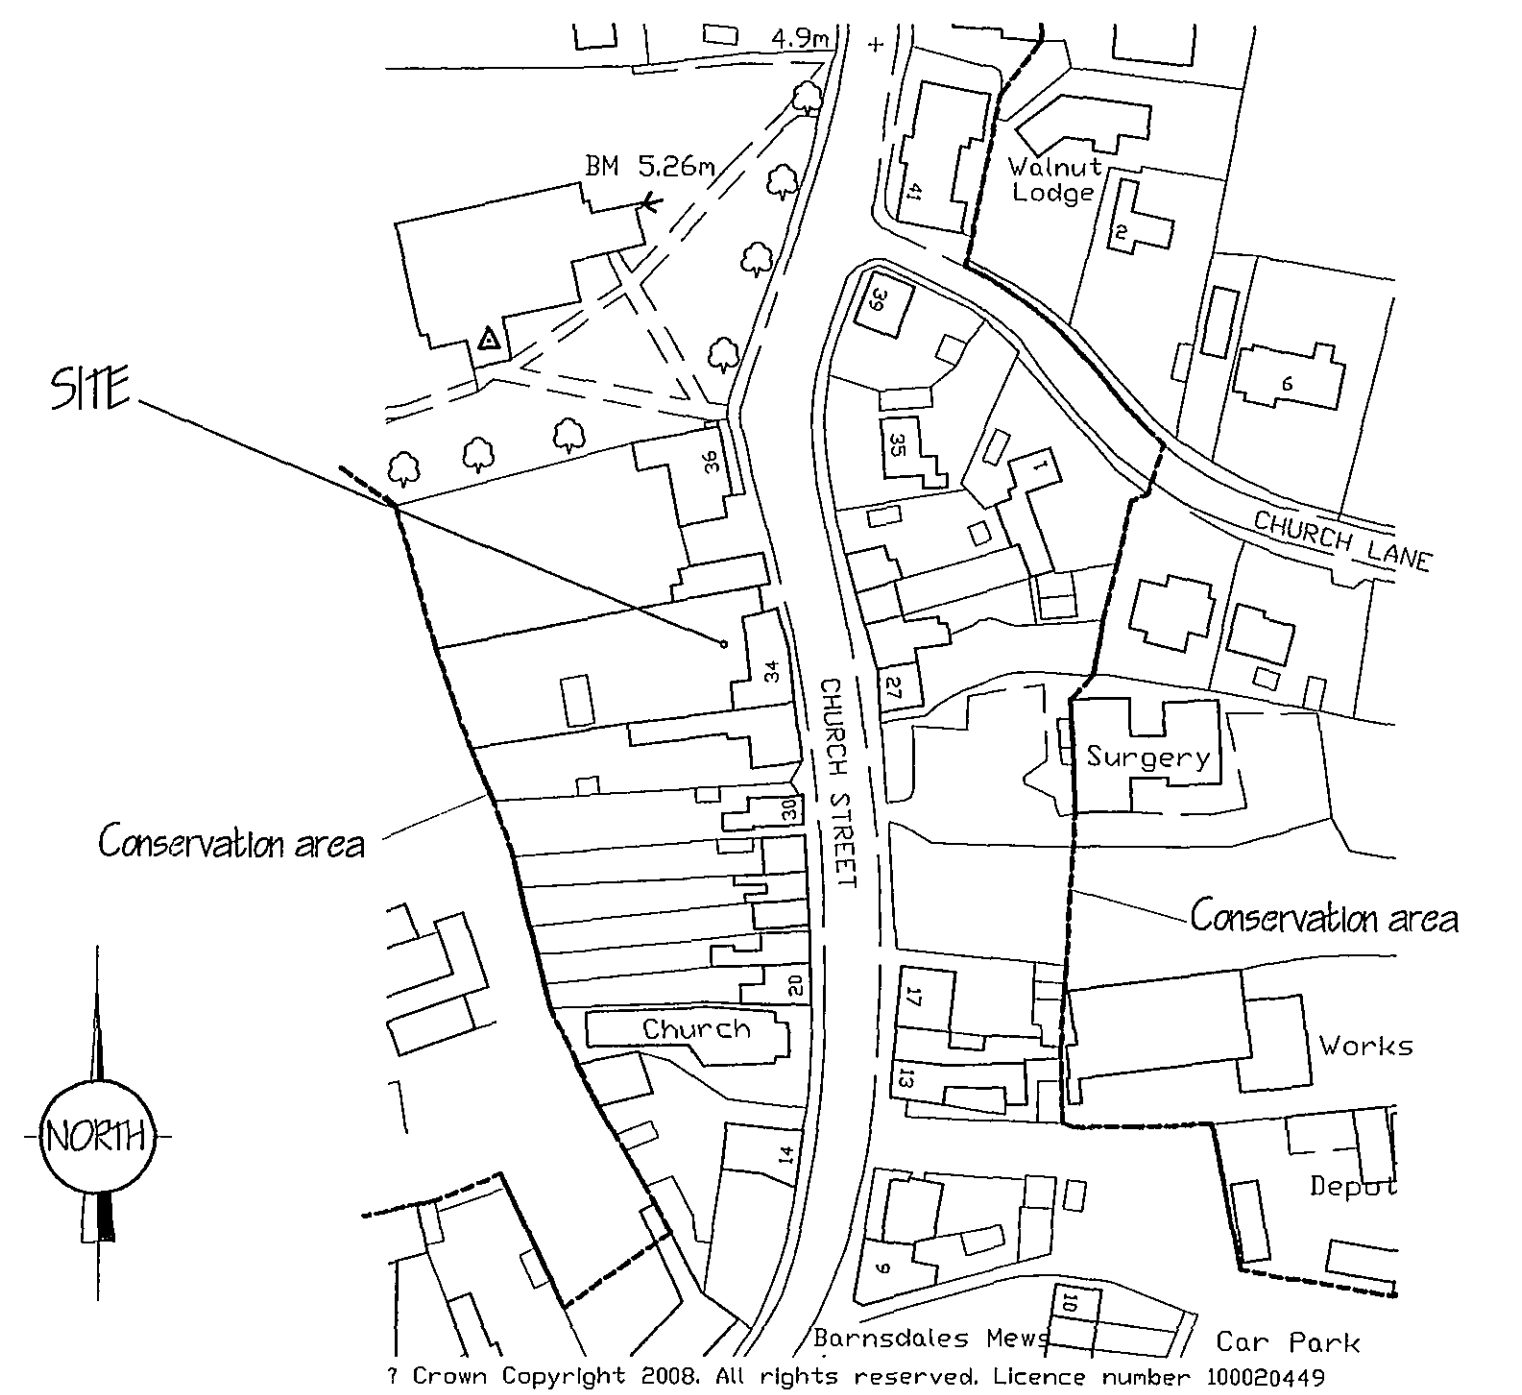

LOCATION PLAN
1/1250

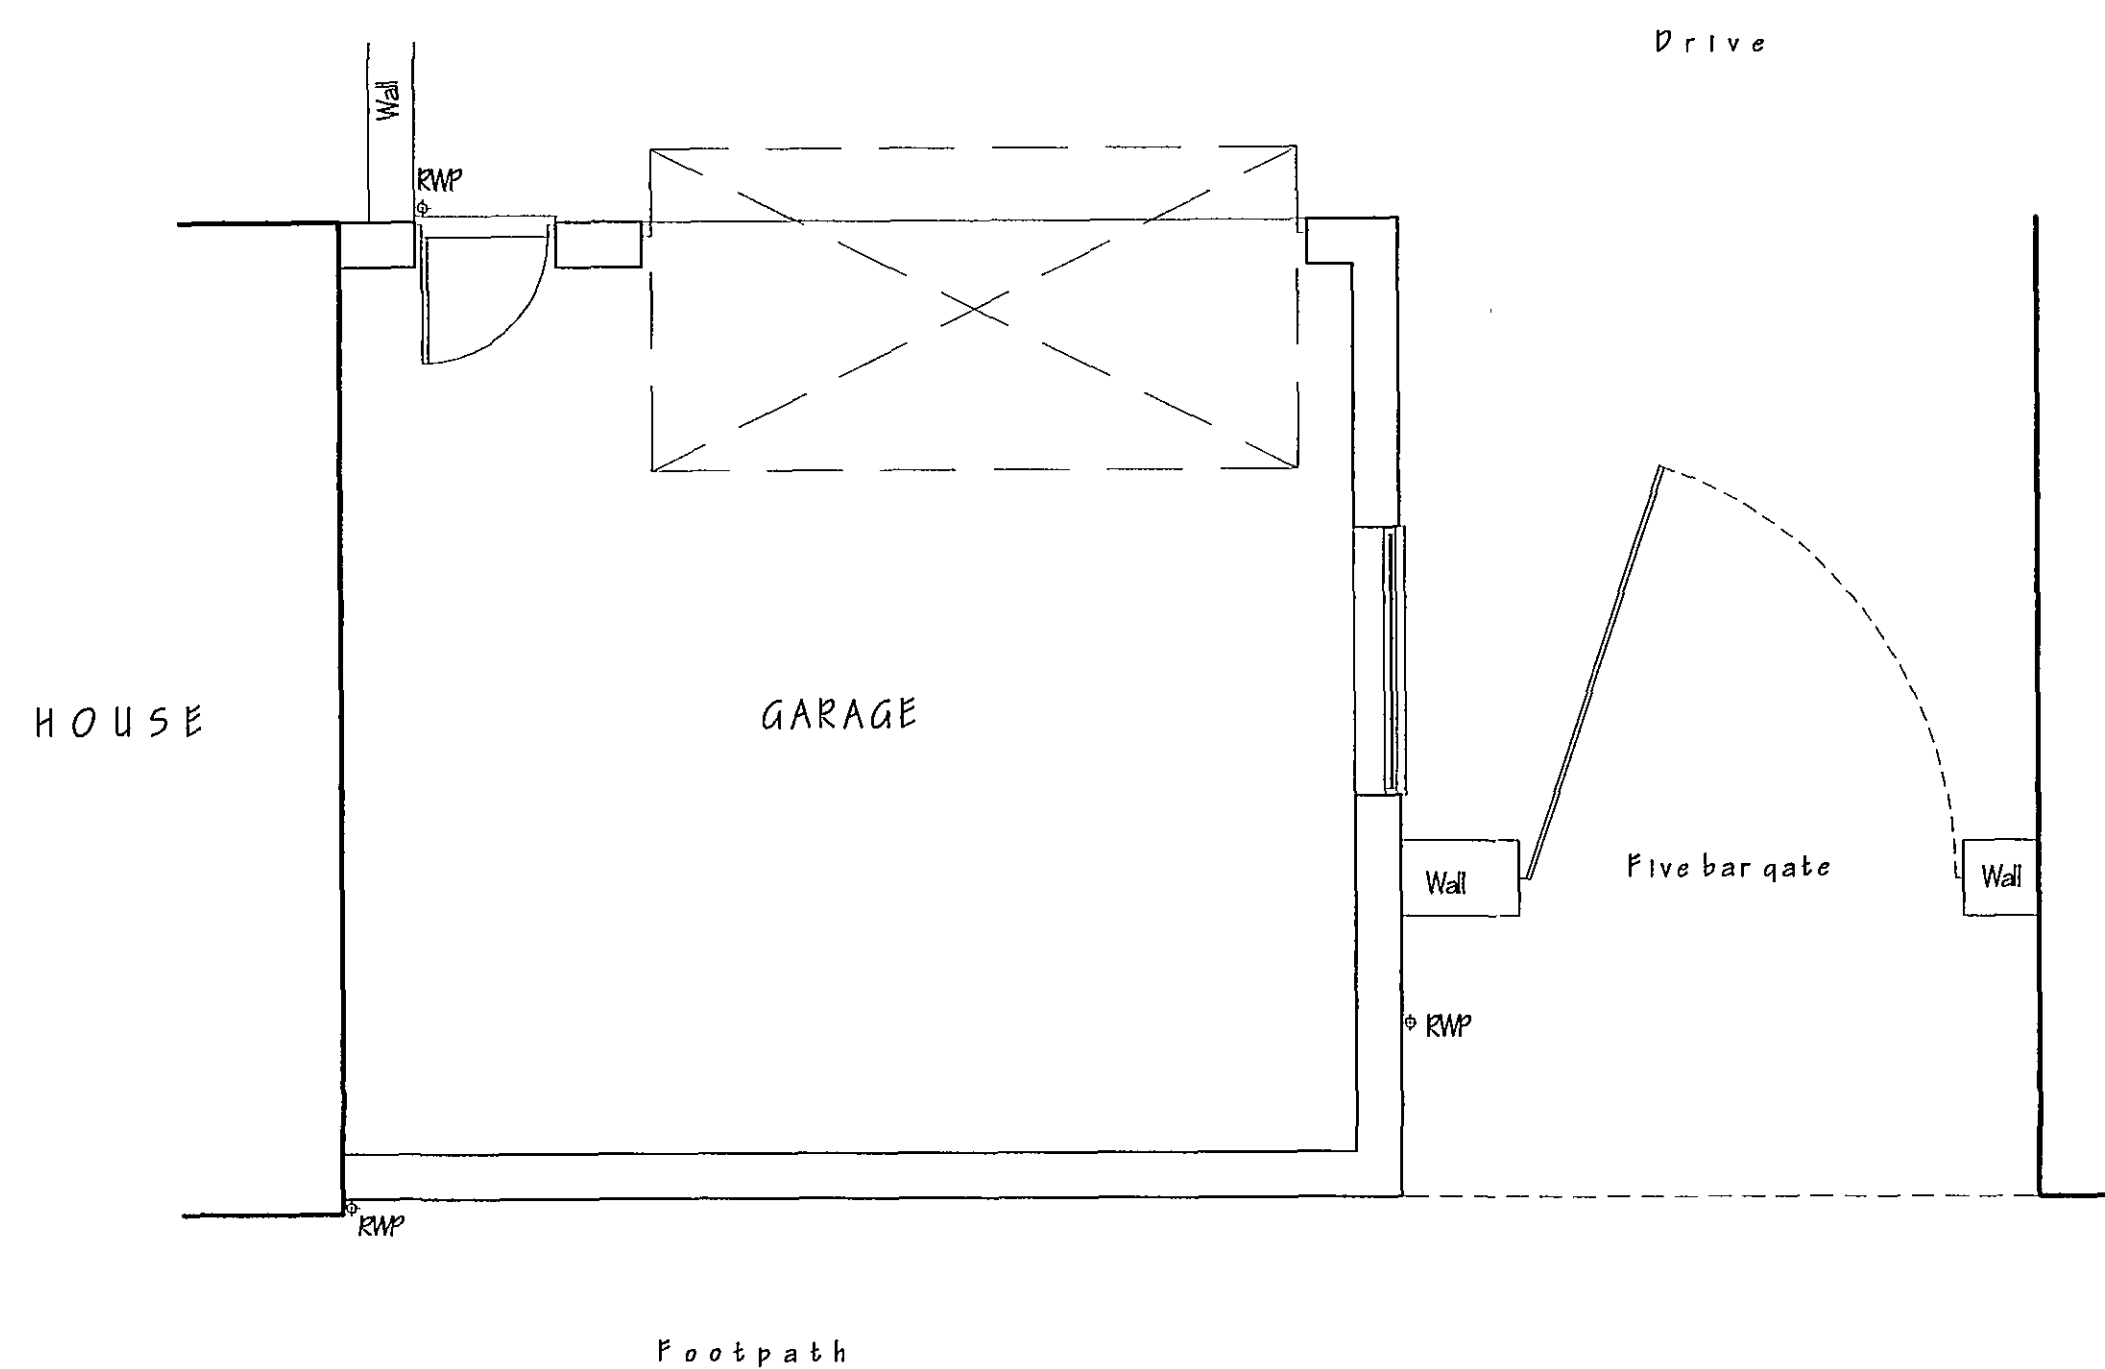

FLOOR PLAN - EXISTING

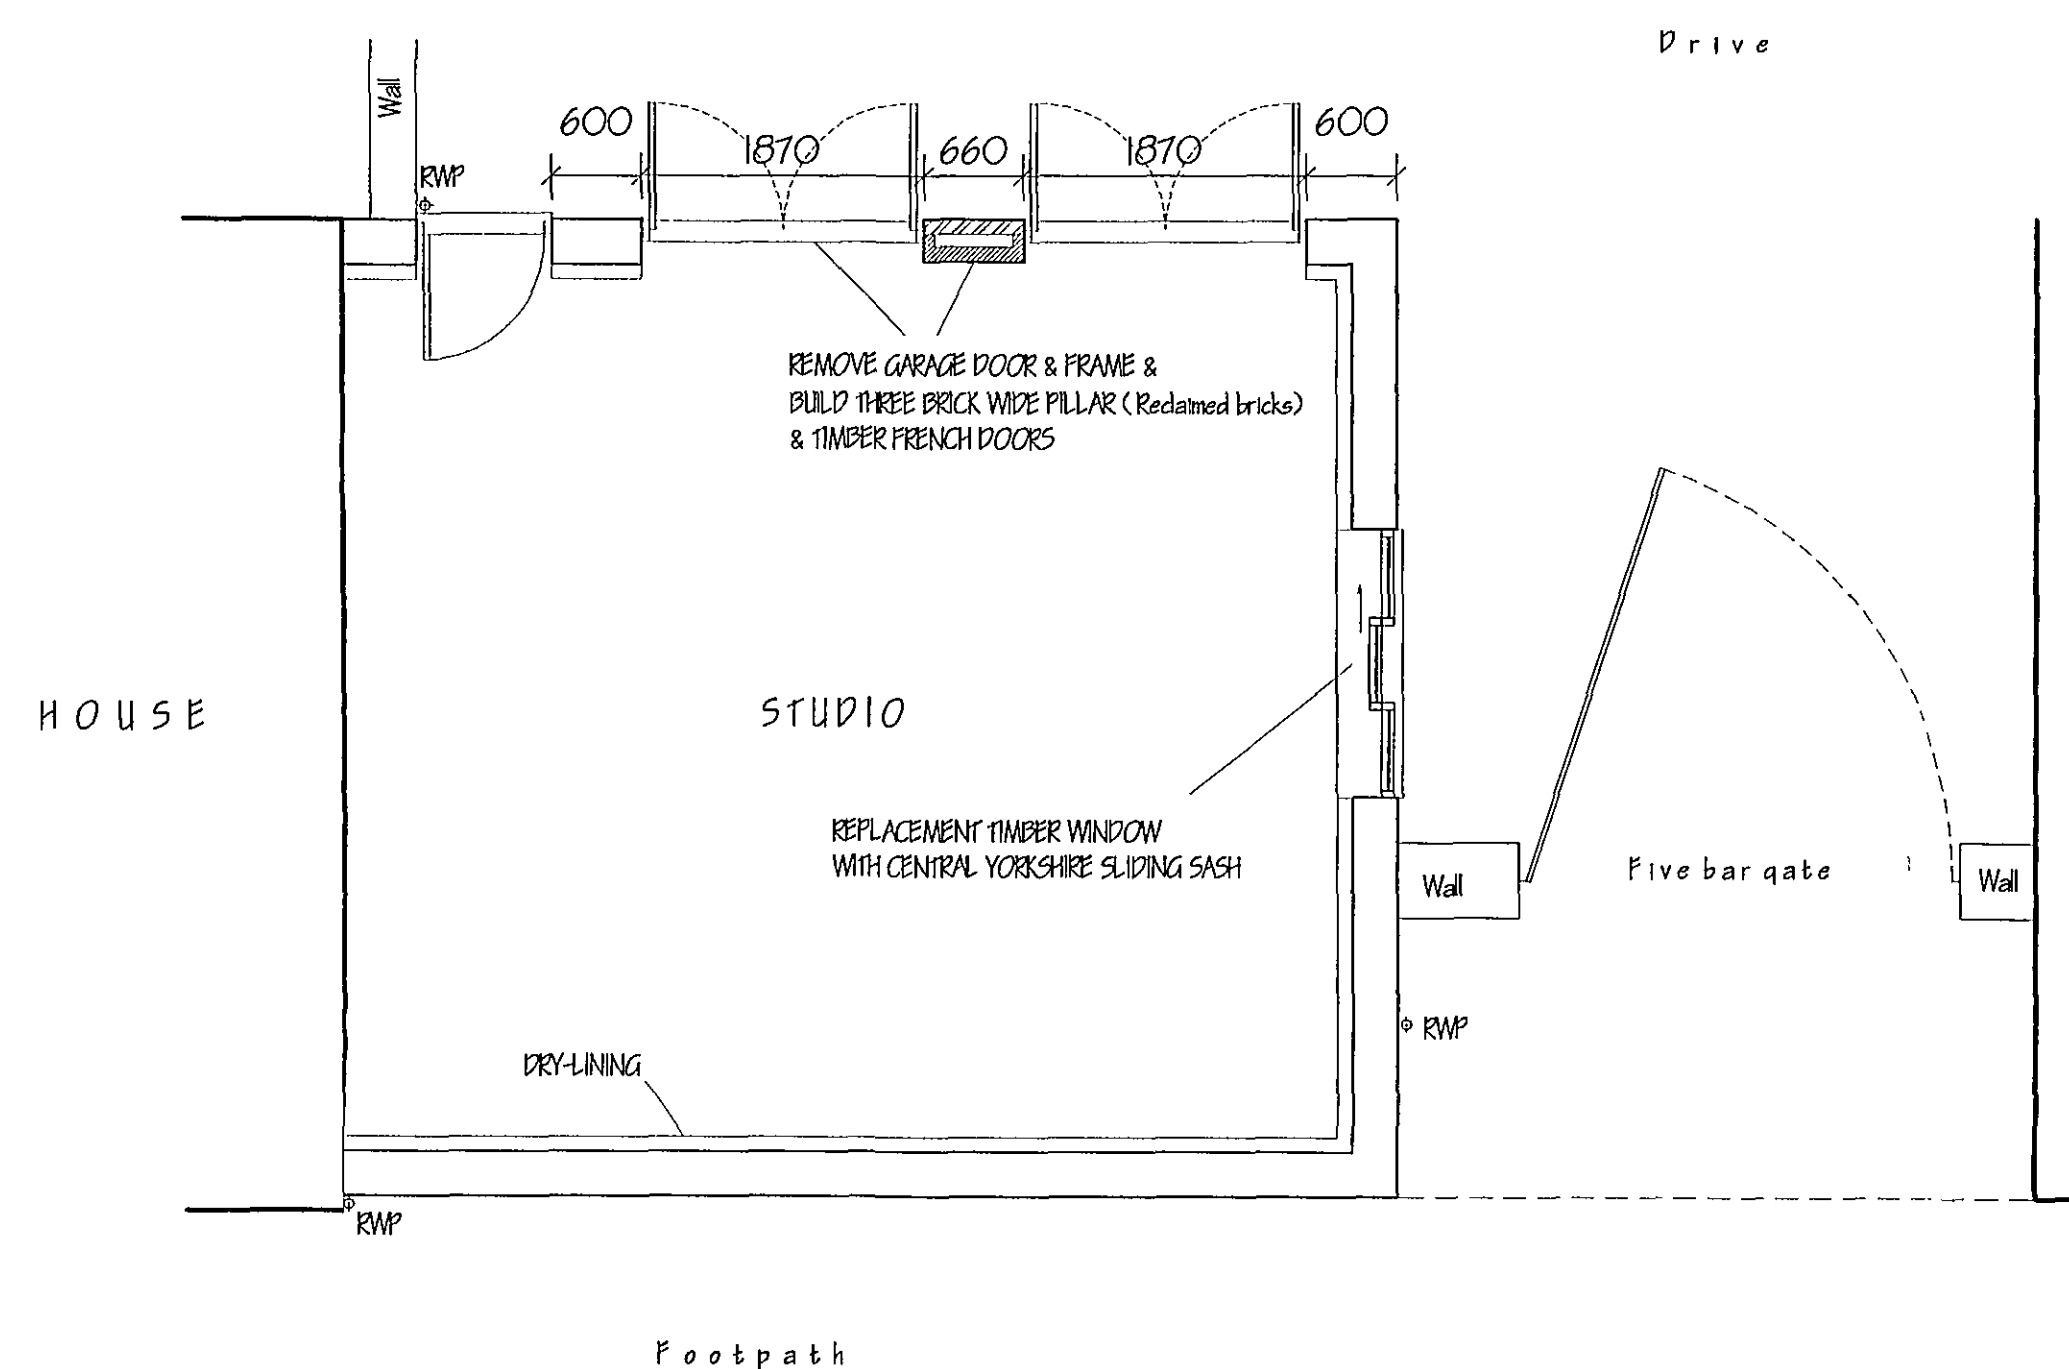

FLOOR PLAN - PROPOSED

[illegible]