189 m³ total approx

stelens@yahoo.co.uk

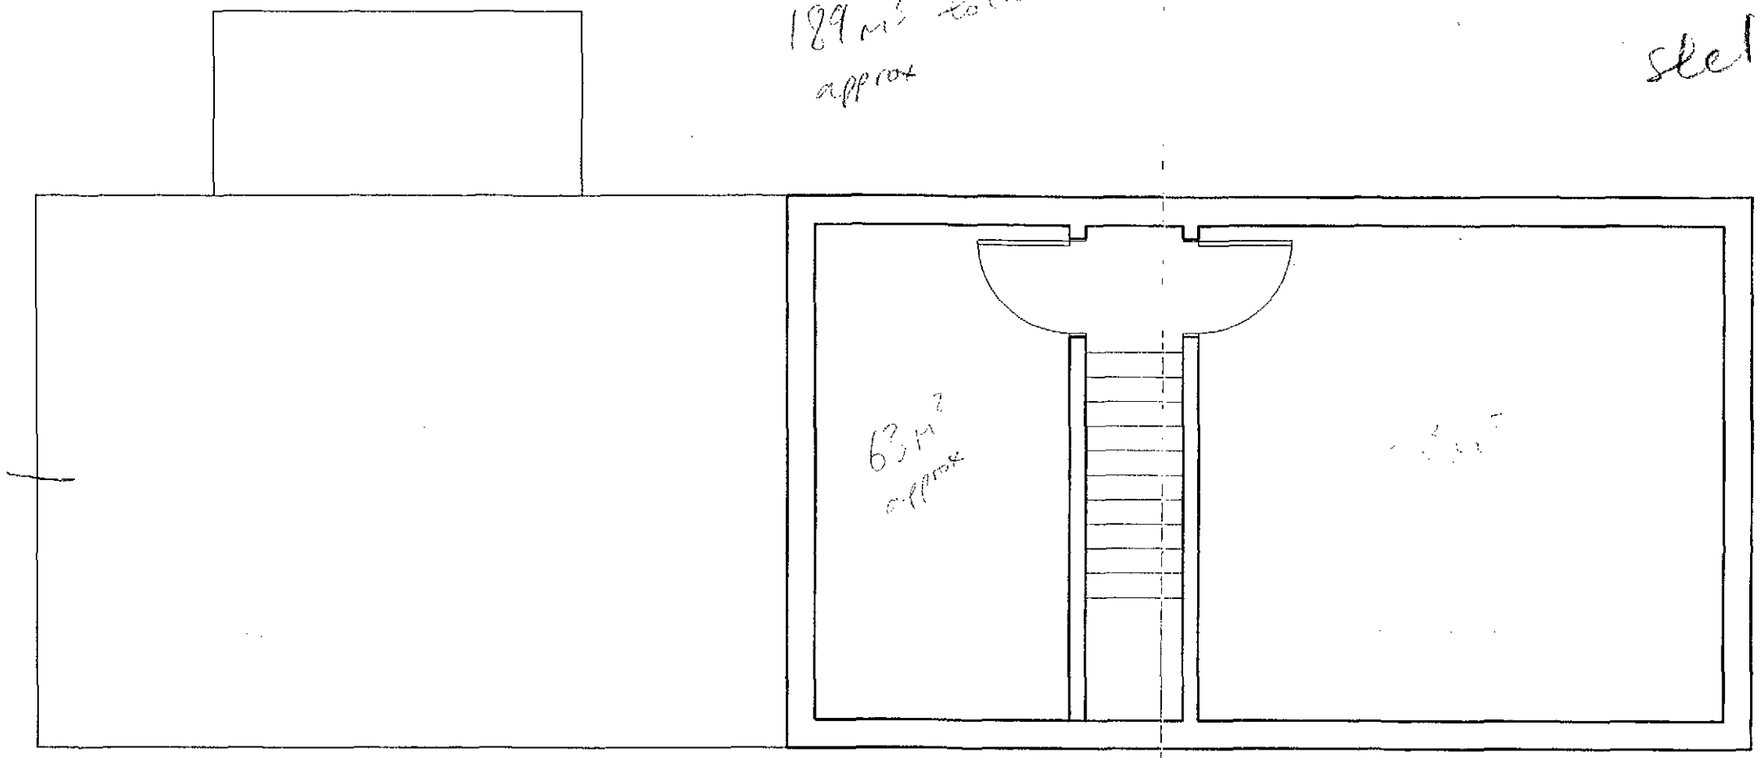

FIRST FLOOR

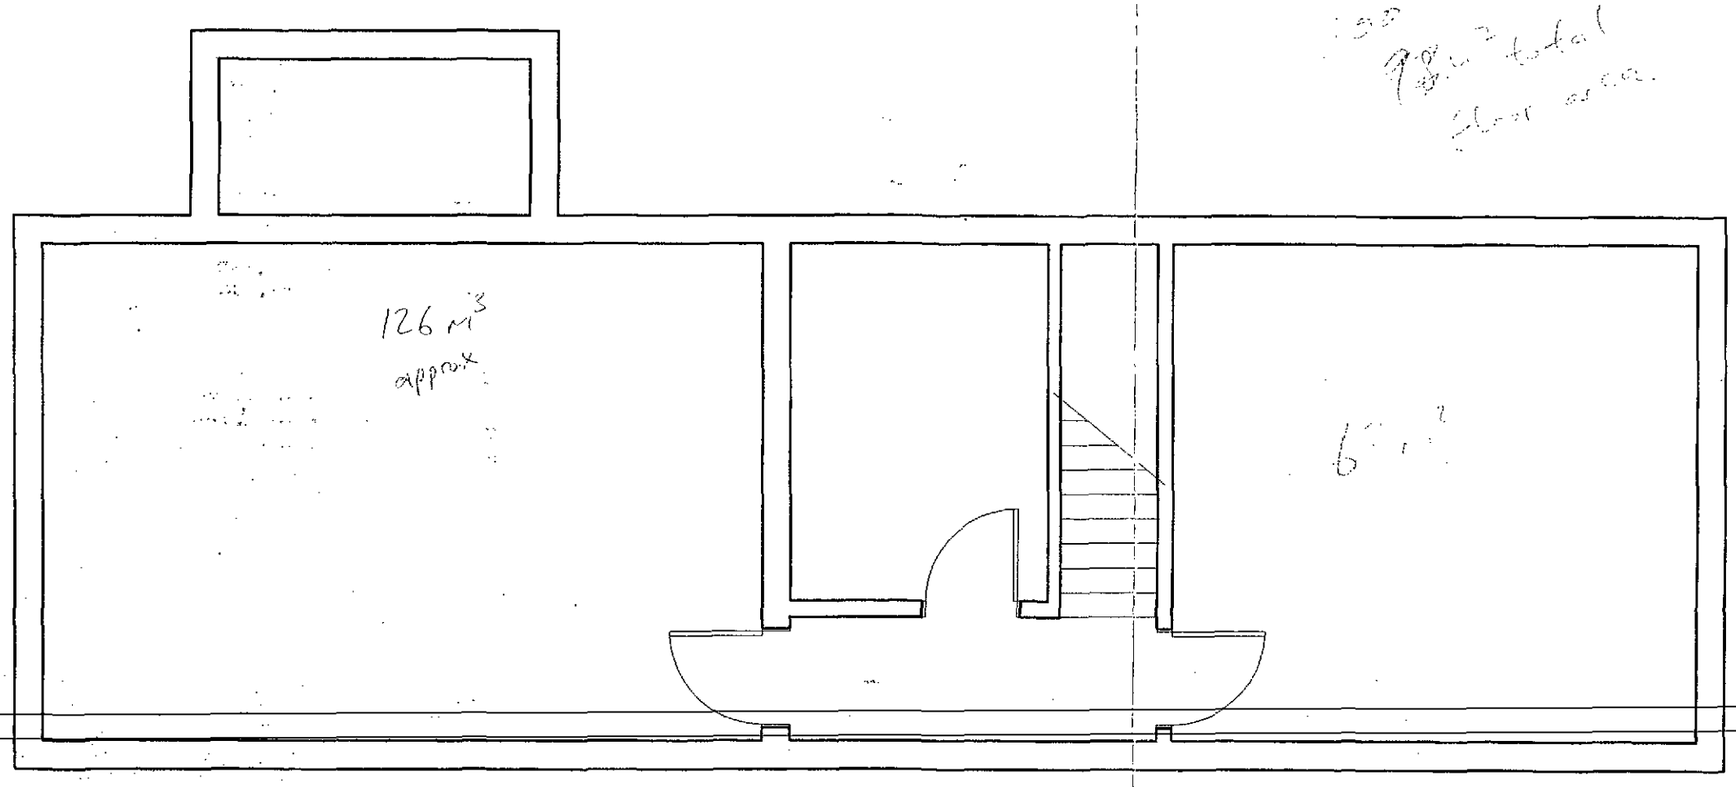

GROUND FLOOR

Planning Department
24 AUG 2005
Date 1172/05

DETERMINED PLAN

revision	date	init.	revision details.

COOPER ARCHITECTURAL DESIGN
WRIGHTS MEWS, 12A PARK ROAD, HOLBEACH, SPALDING, LINC'S PE12 7EE
Tel/Fax : 01406 423762
Mobile : 07808 125 778

Client. MR R. BOYES

Project.
PROPOSED REPLACEMENT DWELLING
THE YEWS QUADRING ROAD
DONINGTON
SPALDING LINC'S.

Drawing.
FLOOR PLANS EXISTING DWELLING

Scale 1:50	Drawing No. 0507-03
Date. AUG. '05	Drawn. J.C.