




SIDE ELEVATION (total window area 4.2 m², compliant with AD-B4 paragraph 9.16 (ii) diagram 22.)
(min. 1000 from boundary)

G 14-01-2:
door D61
distance:
burr colle
drive to
BATHROOM
BATHROOM
BATHROOM

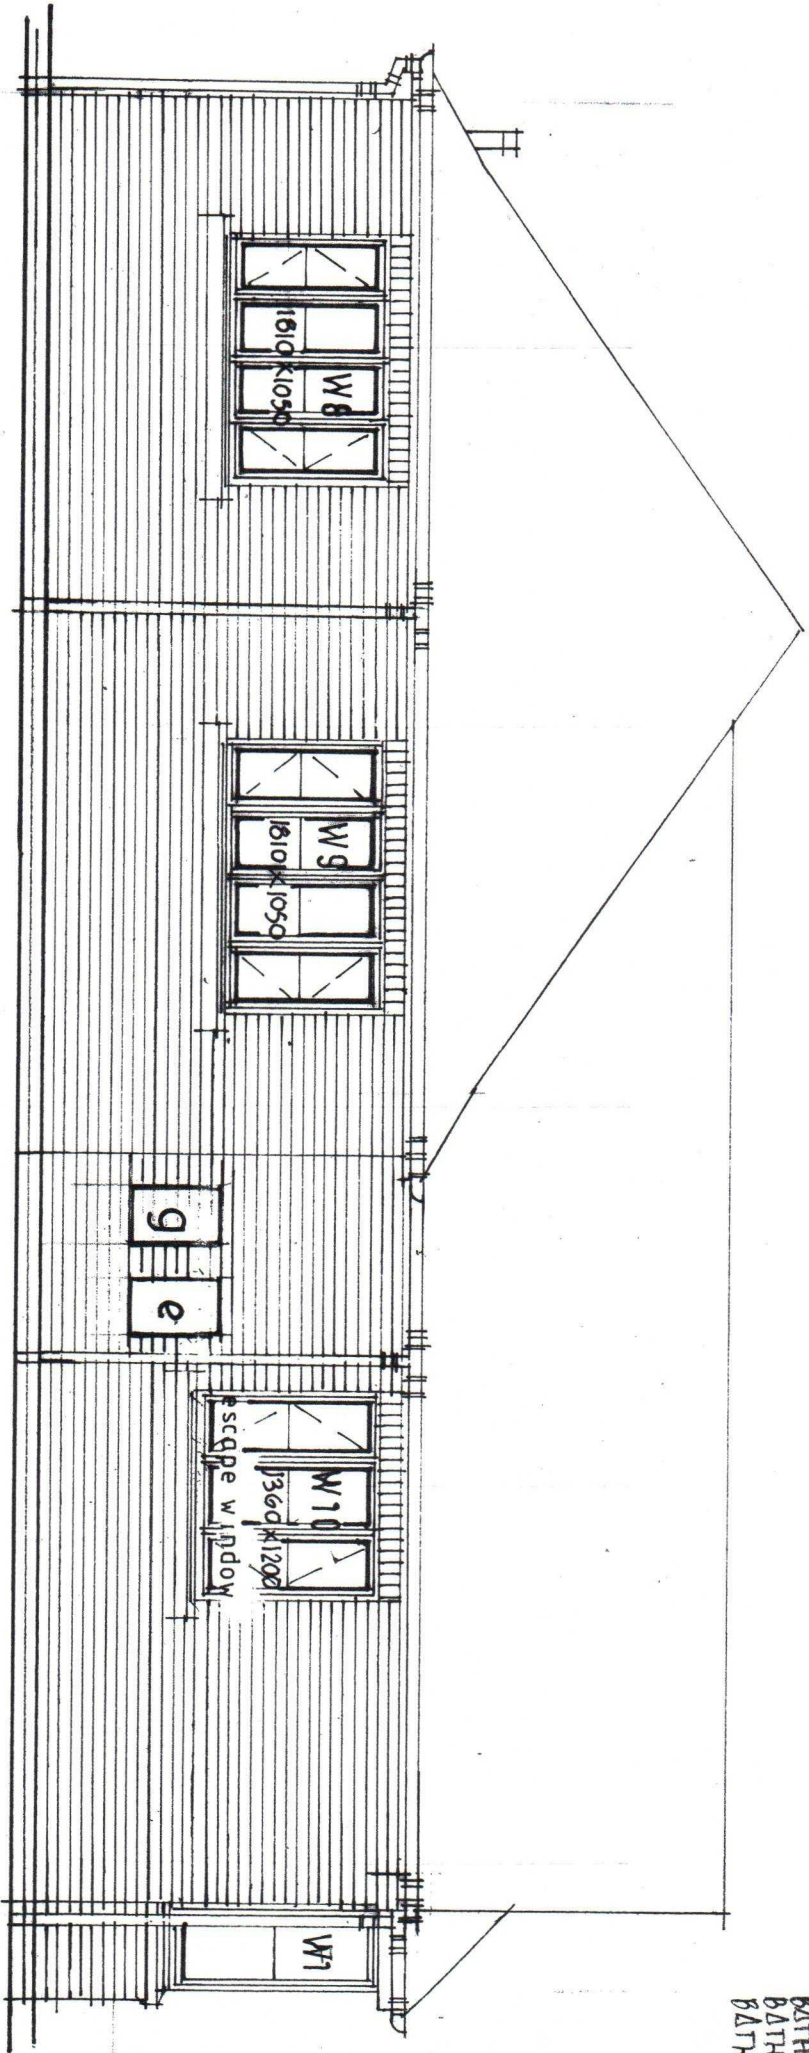

SIDE ELEVATION (total window area 5.4 m², compliant with AD-B4 paragraph 9.16 (ii) diagram 22.)
(min. 1000 from boundary)

1500
existing foul drain & 270 I.C.S