


Front (S) Elevation

Scale: 1:100

0 1 2 3 4 metres

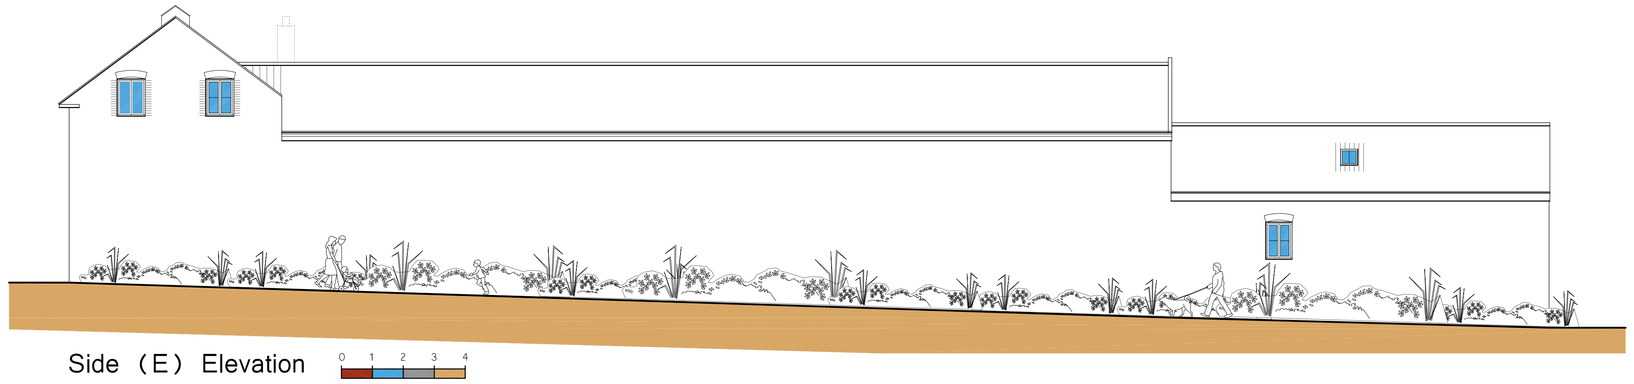

Side (E) Elevation

Scale: 1:100

0 1 2 3 4 metres



Section D-D

Scale: 1:100

0 1 2 3 4 metres

Rear (N) Elevation

Scale: 1:100

0 1 2 3 4 metres



Side (W) Elevation


Scale: 1:100

0 1 2 3 4 metres

Section C-C

Scale: 1:100


0 1 2 3 4 metres

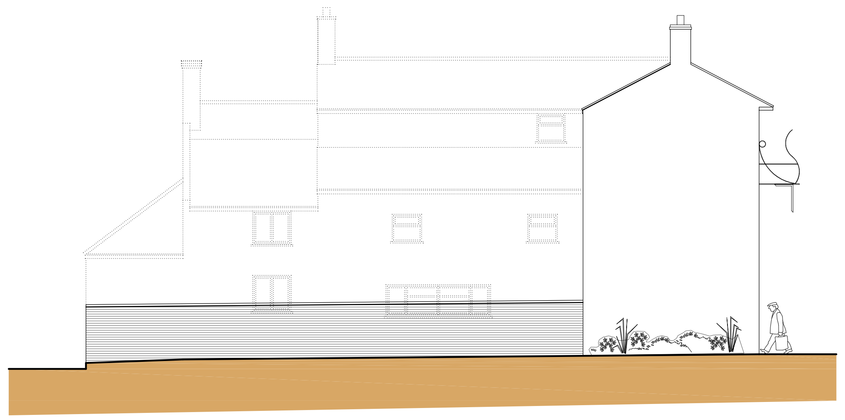

Side (W) Elevation

Scale: 1:100


0 1 2 3 4 metres

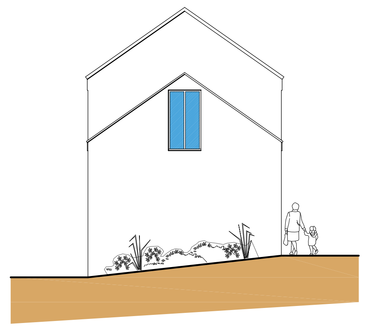

Rear (N) Elevation

Scale: 1:100


0 1 2 3 4 metres

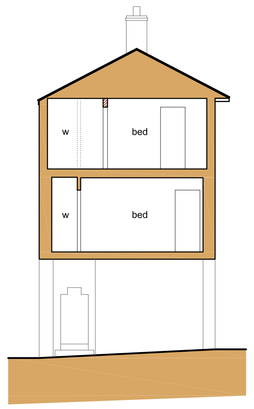

Section B-B

Scale: 1:100

0 1 2 3 4 metres

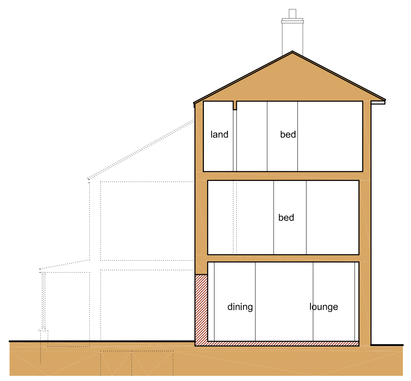

Section A-A

Scale: 1:100

0 1 2 3 4 metres

EXISTING BUILDING



Front (S) Elevation

Scale: 1:100

0 1 2 3 4 metres



Side (E) Elevation

Scale: 1:100


0 1 2 3 4 metres



Front (N) Elevation

Scale: 1:100


0 1 2 3 4 metres

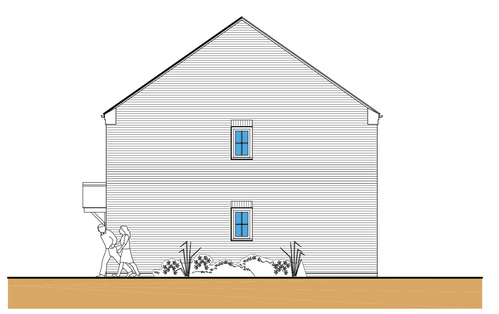

Side (W) Elevation

Scale: 1:100


0 1 2 3 4 metres

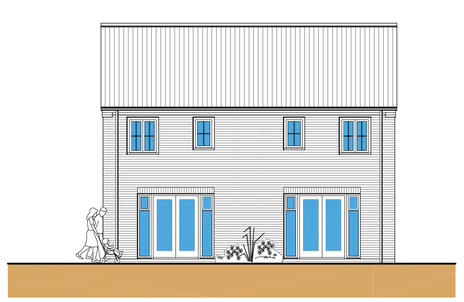

Rear (N) Elevation

Scale: 1:100

0 1 2 3 4 metres

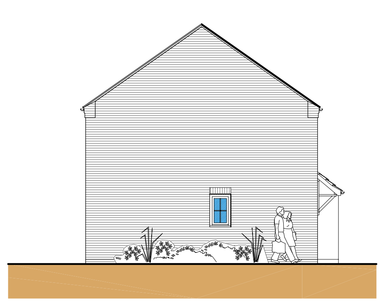


Side (W) Elevation

Scale: 1:100

0 1 2 3 4 metres

PLOTS 11-14


PLOTS 15-18

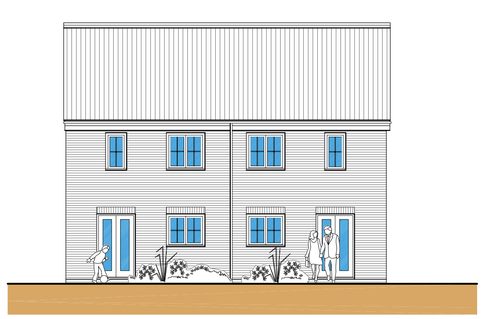

Rear (S) Elevation

Scale: 1:100

0 1 2 3 4 metres

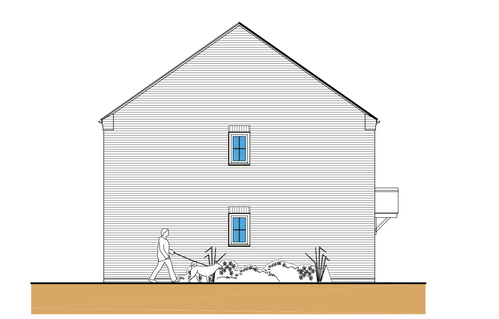

Side (E) Elevation

Scale: 1:100

0 1 2 3 4 metres

General Notes

1. This drawing shall not be scaled, figured dimensions only to be used.
2. All dimensions are shown in 'mm' unless otherwise stated.
3. The contractor, sub-contractors and suppliers must verify all dimensions on site prior to the commencement of any work.
4. This drawing is to be read in conjunction with all relevant engineers and specialist sub-contractors drawings and specifications.
5. Any discrepancies are to be brought to the designers attention.

ELEVATION KEY:

Indicates brickwork to match existing

Indicates proposed joinery

Indicates demolished structures

SECTION KEY:

Indicates existing structures

Indicates proposed structures

Indicates demolished structures

ELEVATION KEY:

Indicates proposed brickwork

Indicates proposed joinery

Indicates proposed interlocking roof tile

SWANN EDWARDS
ARCHITECTURE
Swann Edwards Architecture Limited, Swann Edwards Architecture, Fen Road, Guyhirn, Wisbech, Cambs. PE13 4AA
t 01945 450694 e info@swannedwards.co.uk w www.swannedwards.co.uk

Job Title
Proposed change of use
The Red Cow Hotel
High Street, Donnington
For : Market Homes Ltd

Drawing Title
Planning Drawing
Elevations

Date: November 2017
Drawn by: R.F
Checked by: G.E
Job No.: SE-849
Sheet Size: A0
Dwg No.: 24
Revision:

Swann Edwards Architecture Limited ©