



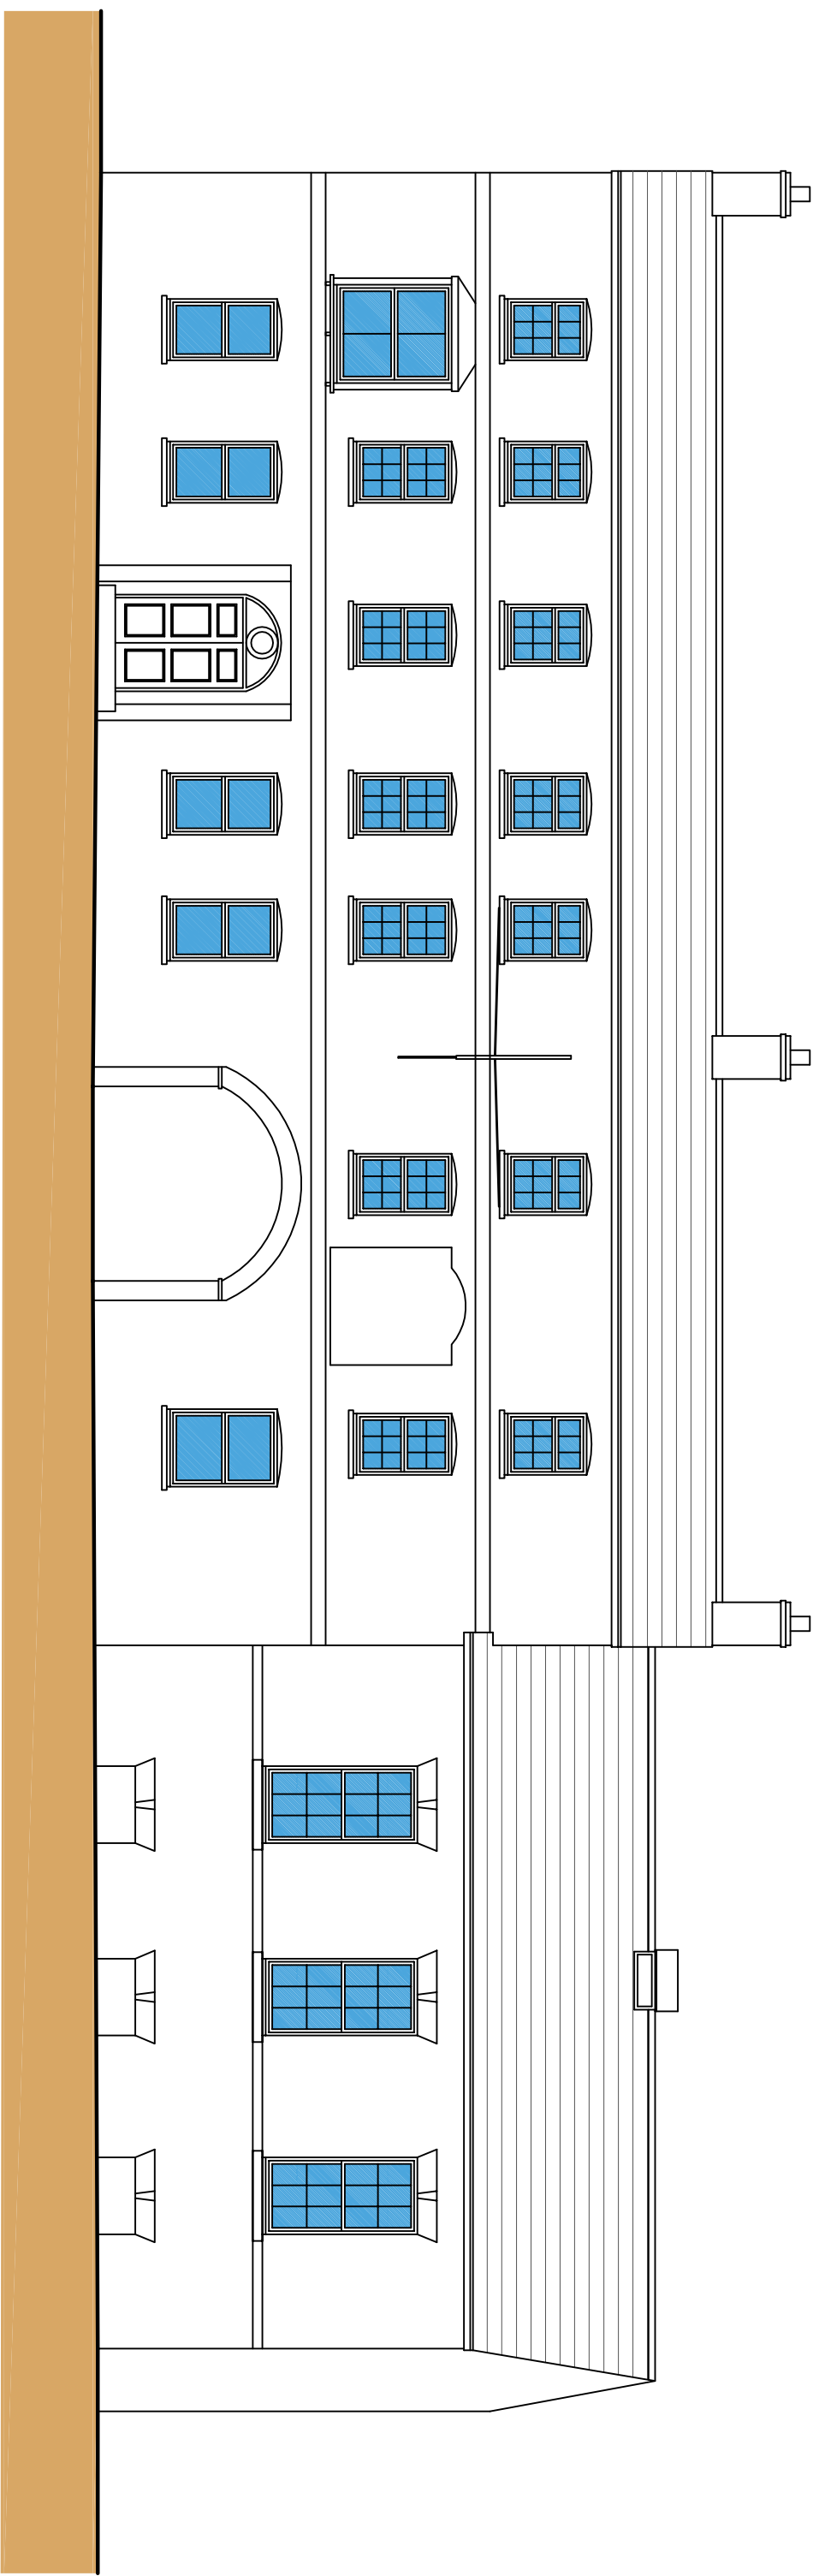


Front (S) Elevation

Scale: 1:100

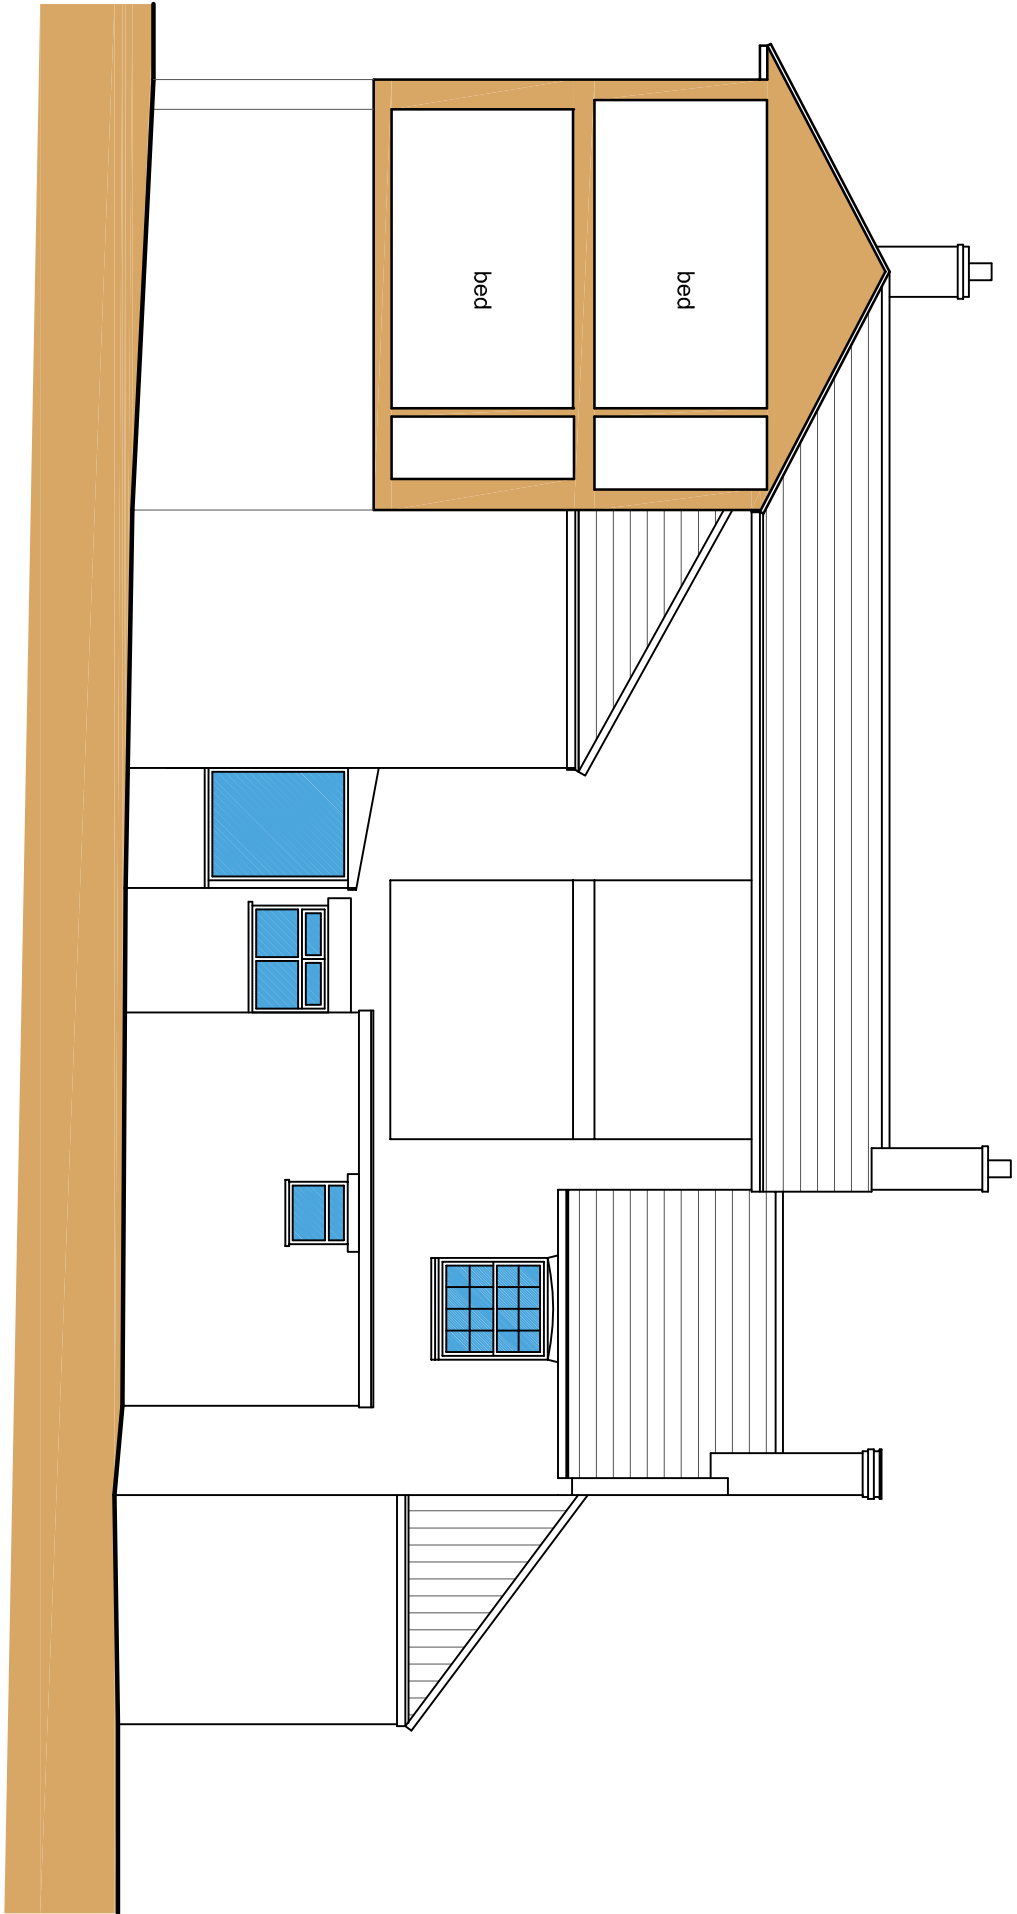


Side (E) Elevation

Scale: 1:100

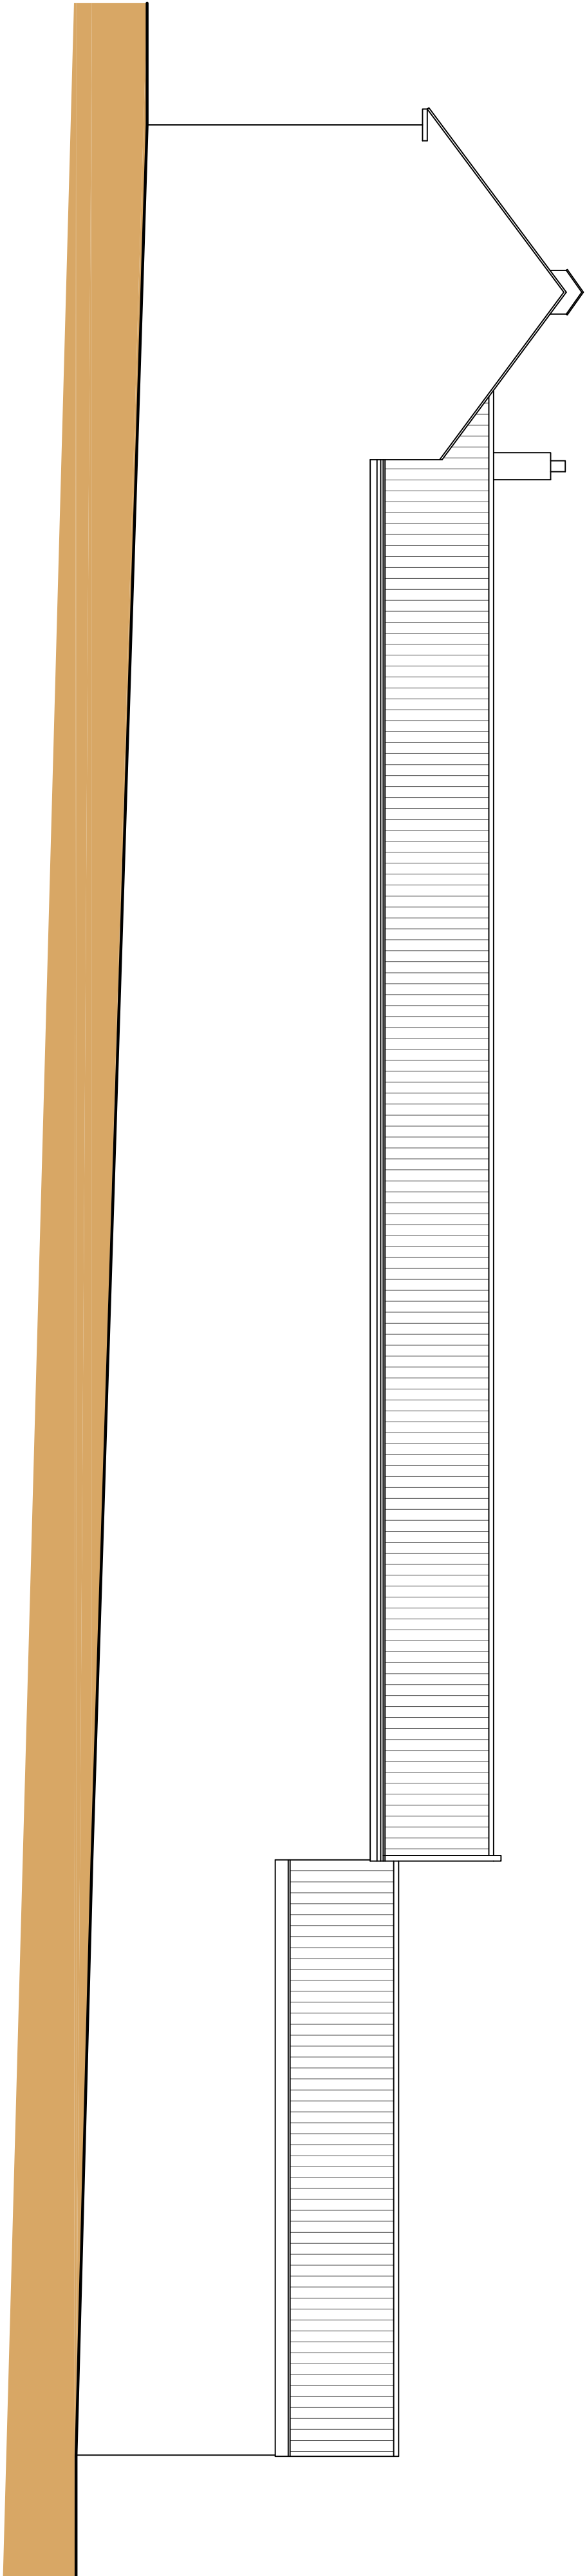


Side (E) Elevation

Scale: 1:100

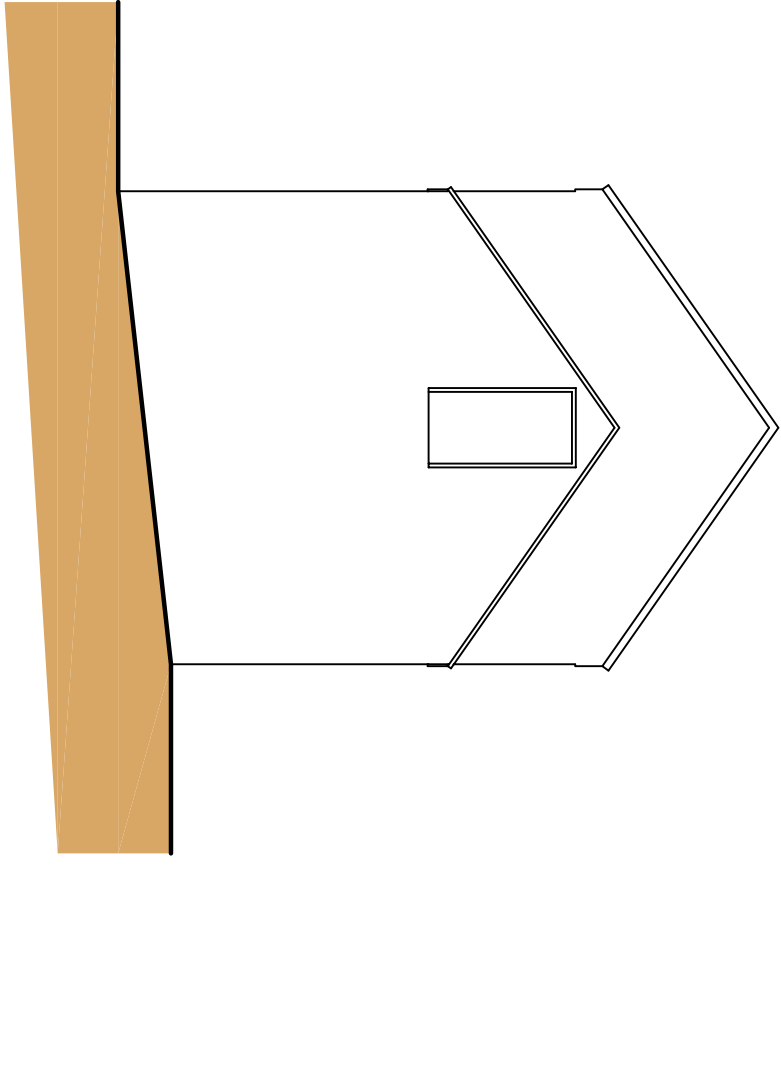


Rear (N) Elevation

Scale: 1:100

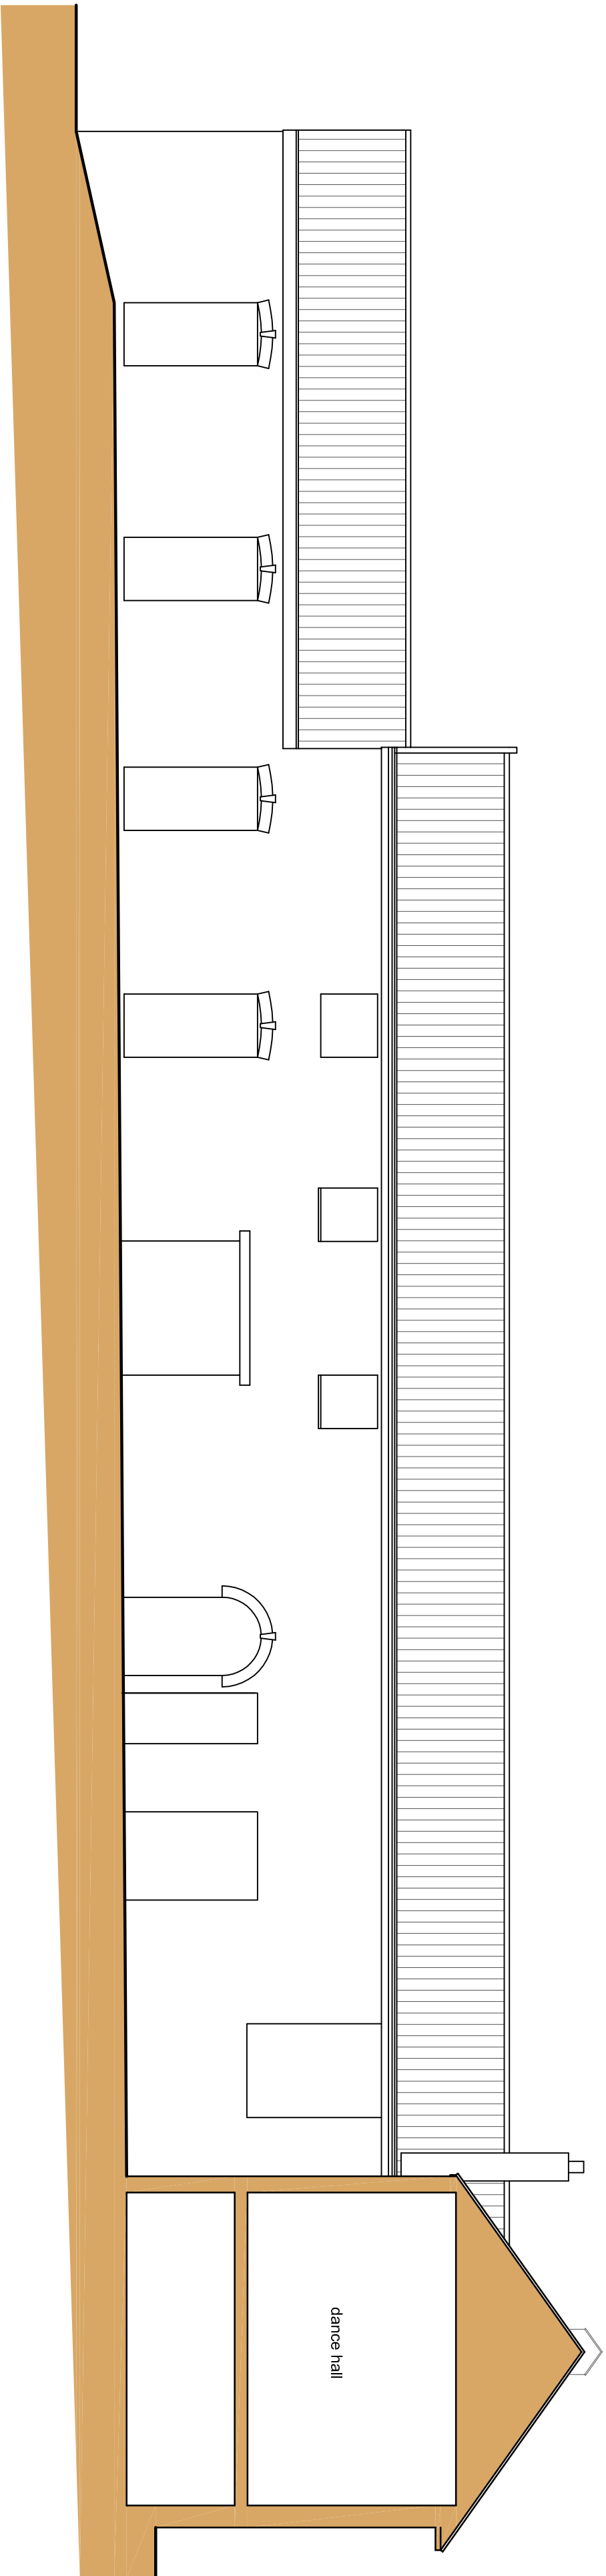


Side (W) Elevation

Scale: 1:100

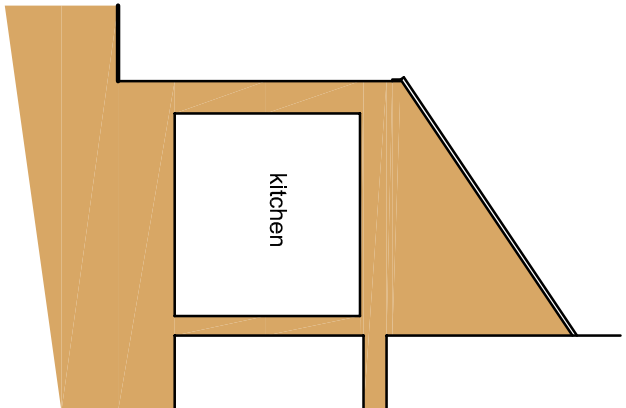

Section K-K

Scale: 1:100

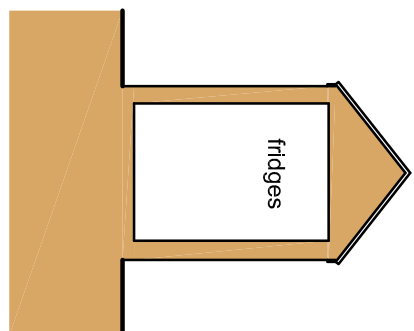

Section L-L

Scale: 1:100

- General Notes**
1. This drawing shall not be scaled, figured dimensions only to be used.
 2. The dimensions are shown from the mass dimensioned steel all dimensions on site prior to the commencement of any work.
 3. The drawing is to be read in conjunction with all relevant engineers and specialist sub-contractors drawings and specifications.
 4. This drawing is to be read in conjunction with all relevant engineers and specialist sub-contractors drawings and specifications.
 5. Any discrepancies are to be brought to the designer's attention.