



- General Notes**
1. This drawing shall not be scaled, figured dimensions only to be used.
  2. The dimensions are shown in millimetres unless otherwise stated.
  3. The drawings are shown in plan, section and elevation.
  4. This drawing is to be read in conjunction with all relevant engineers and specialist sub-contractors drawings and specifications.
  5. Any discrepancies are to be brought to the designer's attention.

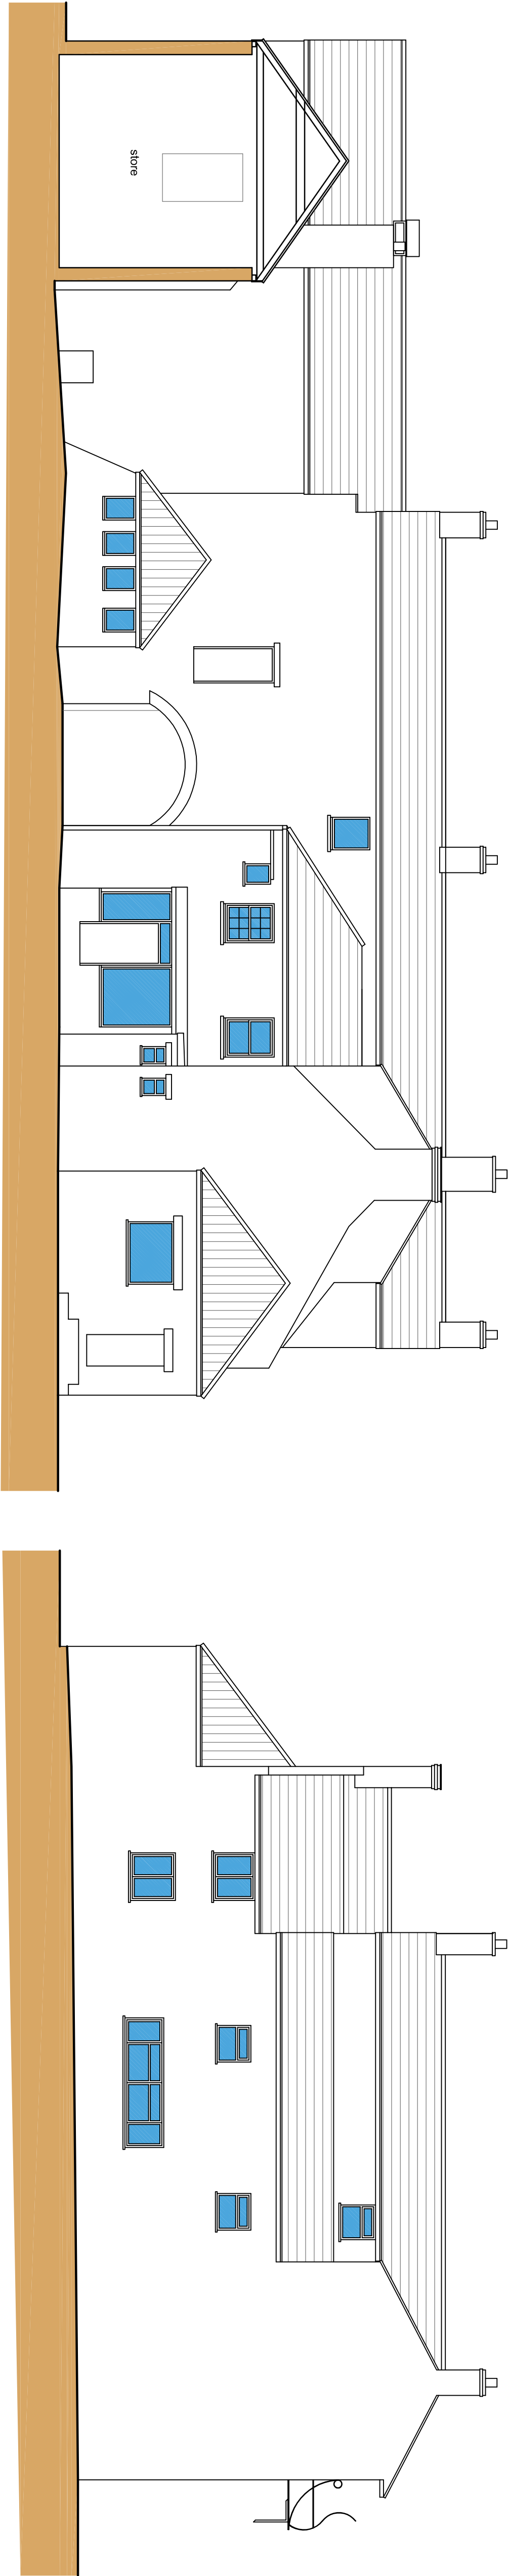


Rear (N) Elevation

Scale: 1:100

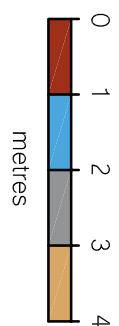


Front (S) Elevation

Scale: 1:100

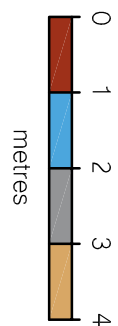

Side (E) Elevation

Scale: 1:100

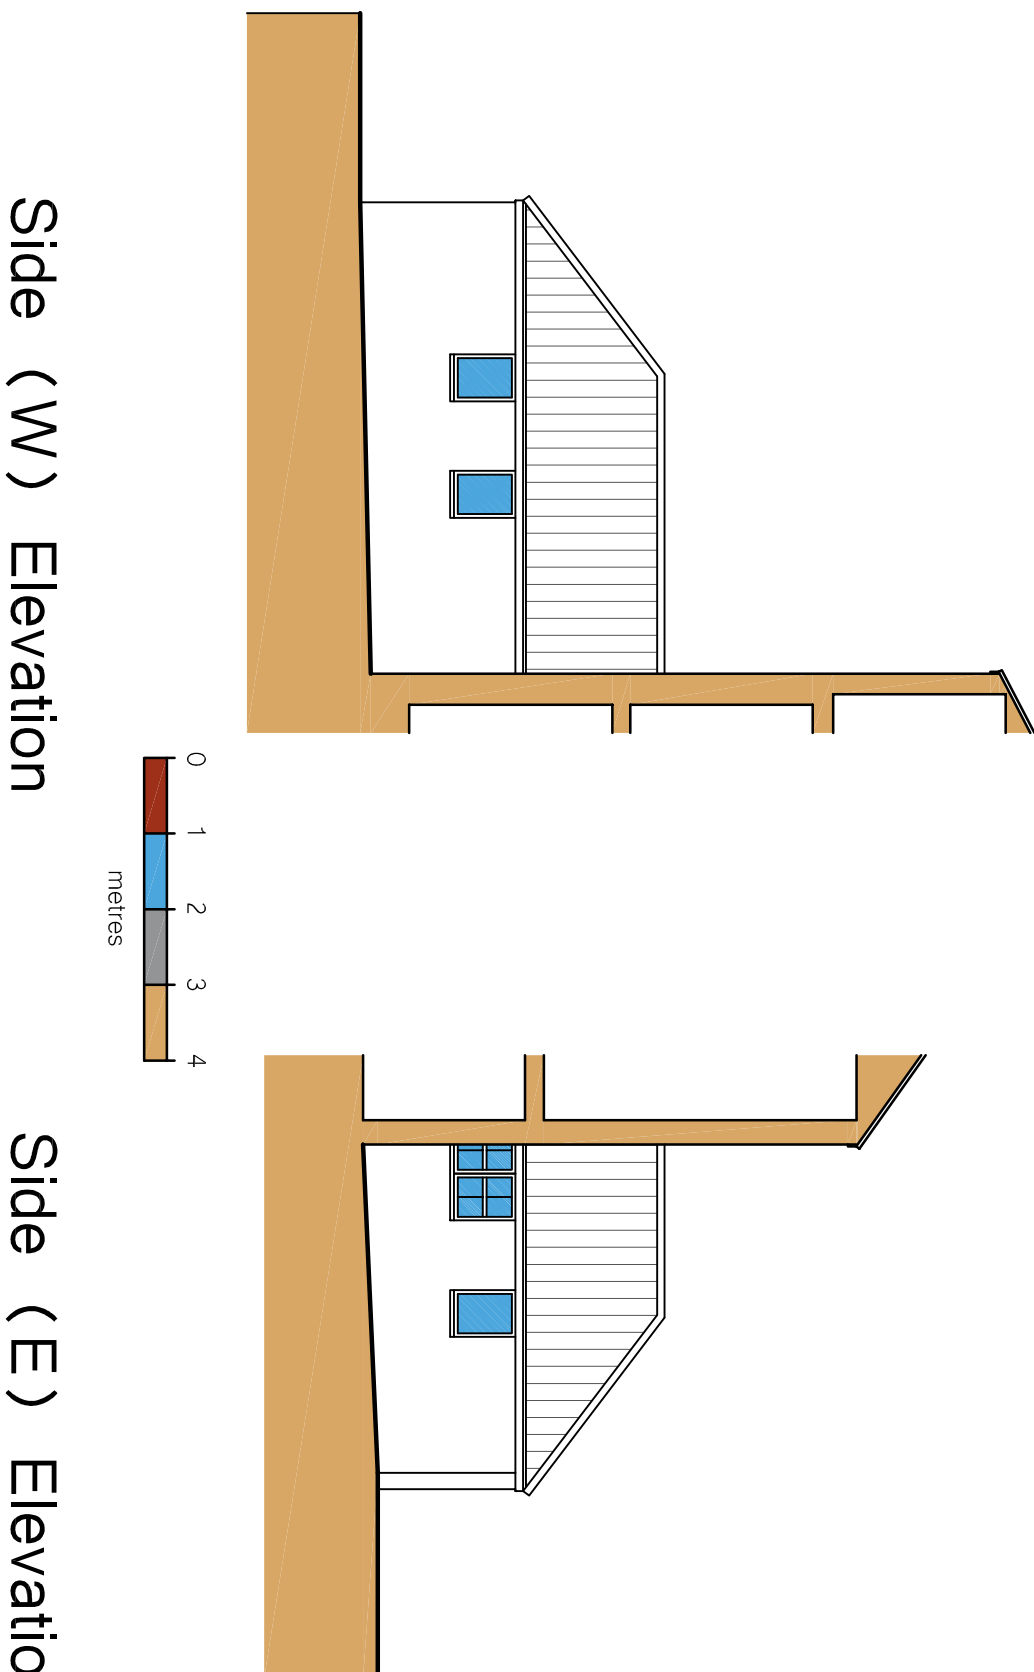

Side (W) Elevation


Scale: 1:100

Side (E) Elevation

Scale: 1:100


Rear (N) Elevation

Scale: 1:100

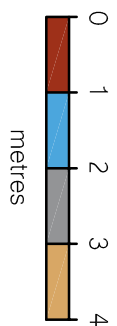



Side (W) Elevation

Scale: 1:100

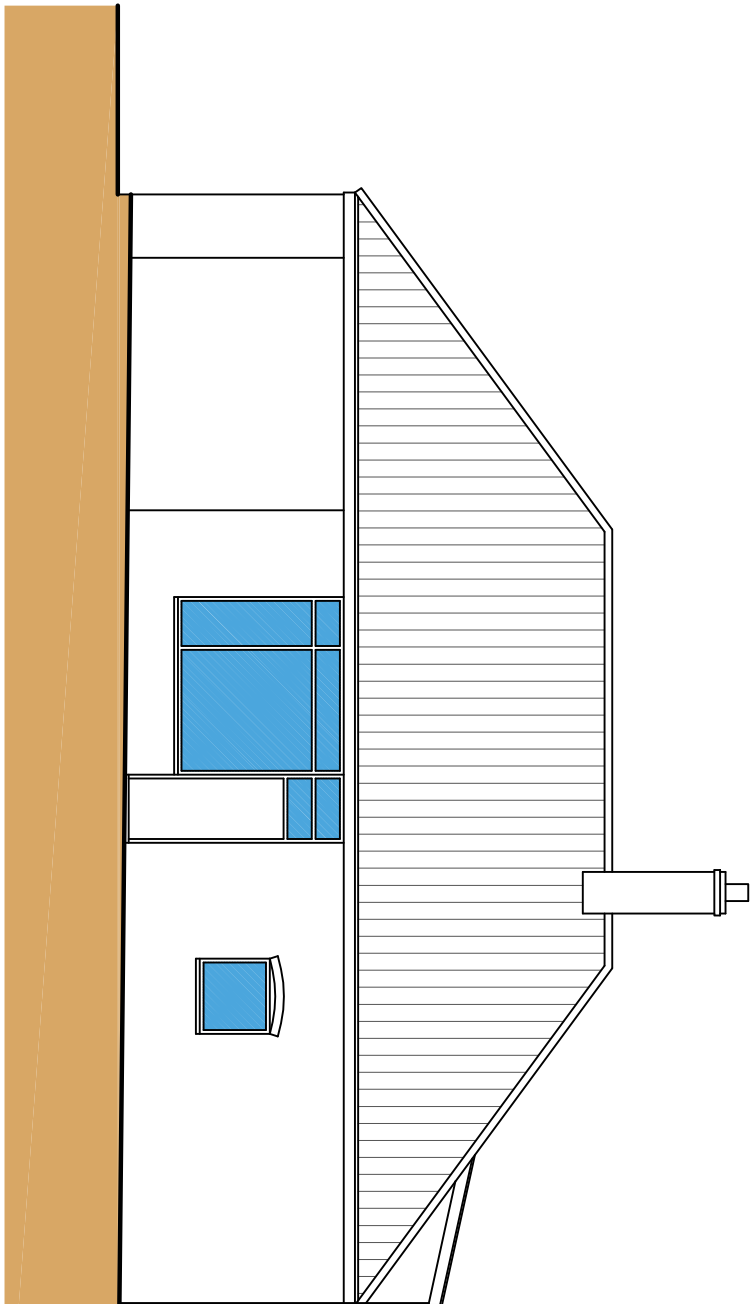



Front (S) Elevation

Scale: 1:100

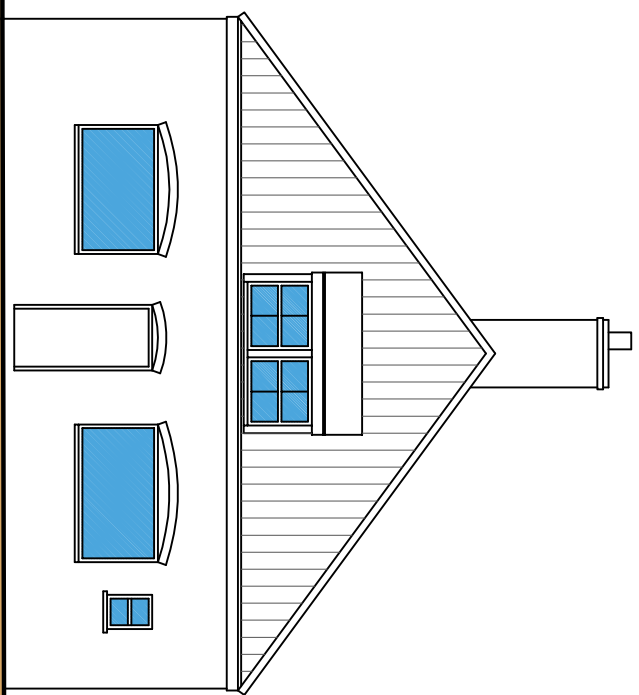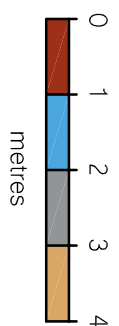



Side (E) Elevation

Scale: 1:100

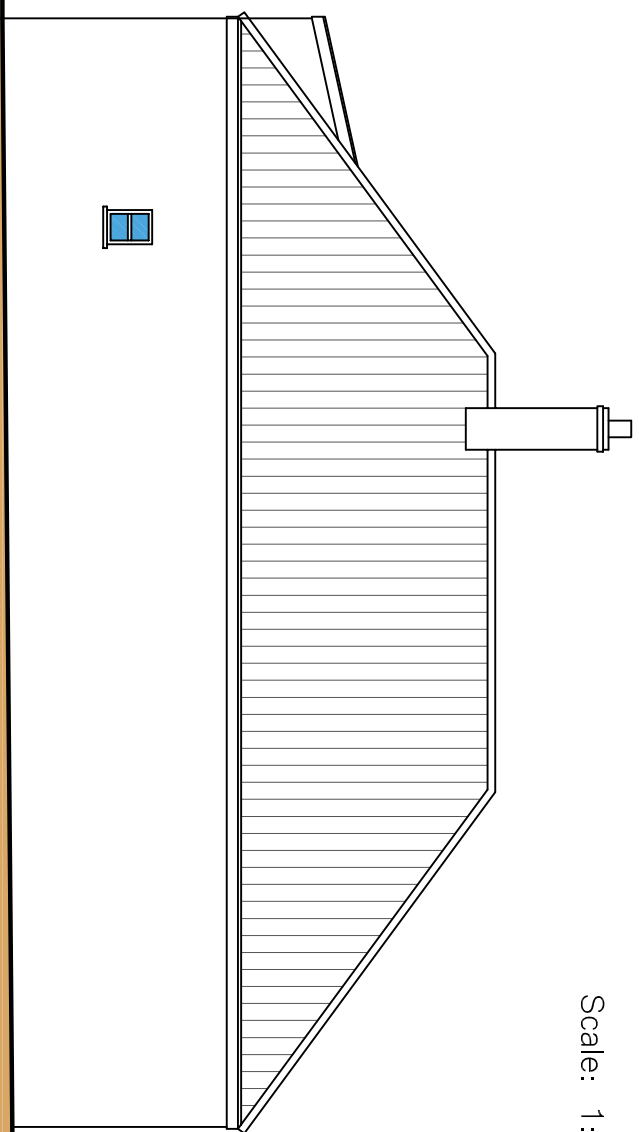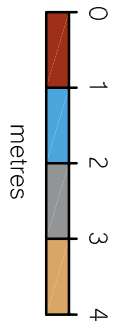



Rear (N) Elevation

Scale: 1:100

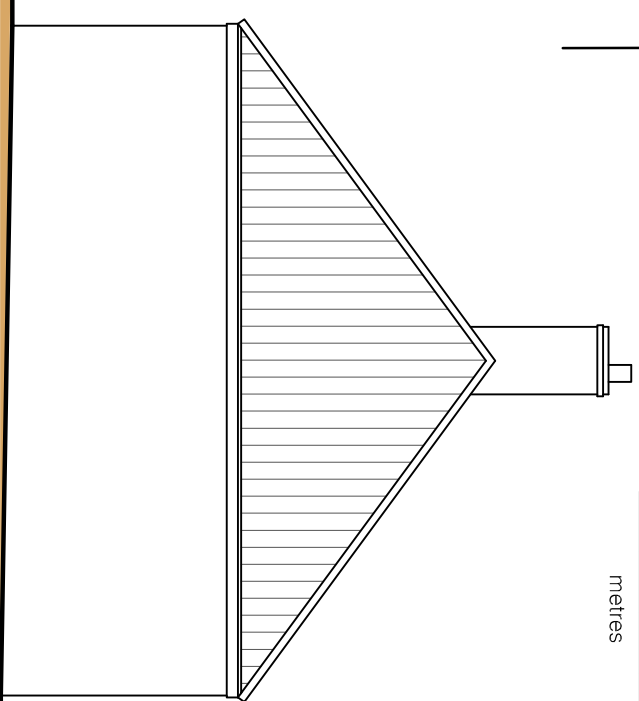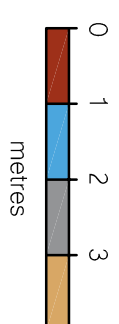


Side (W) Elevation

Scale: 1:100

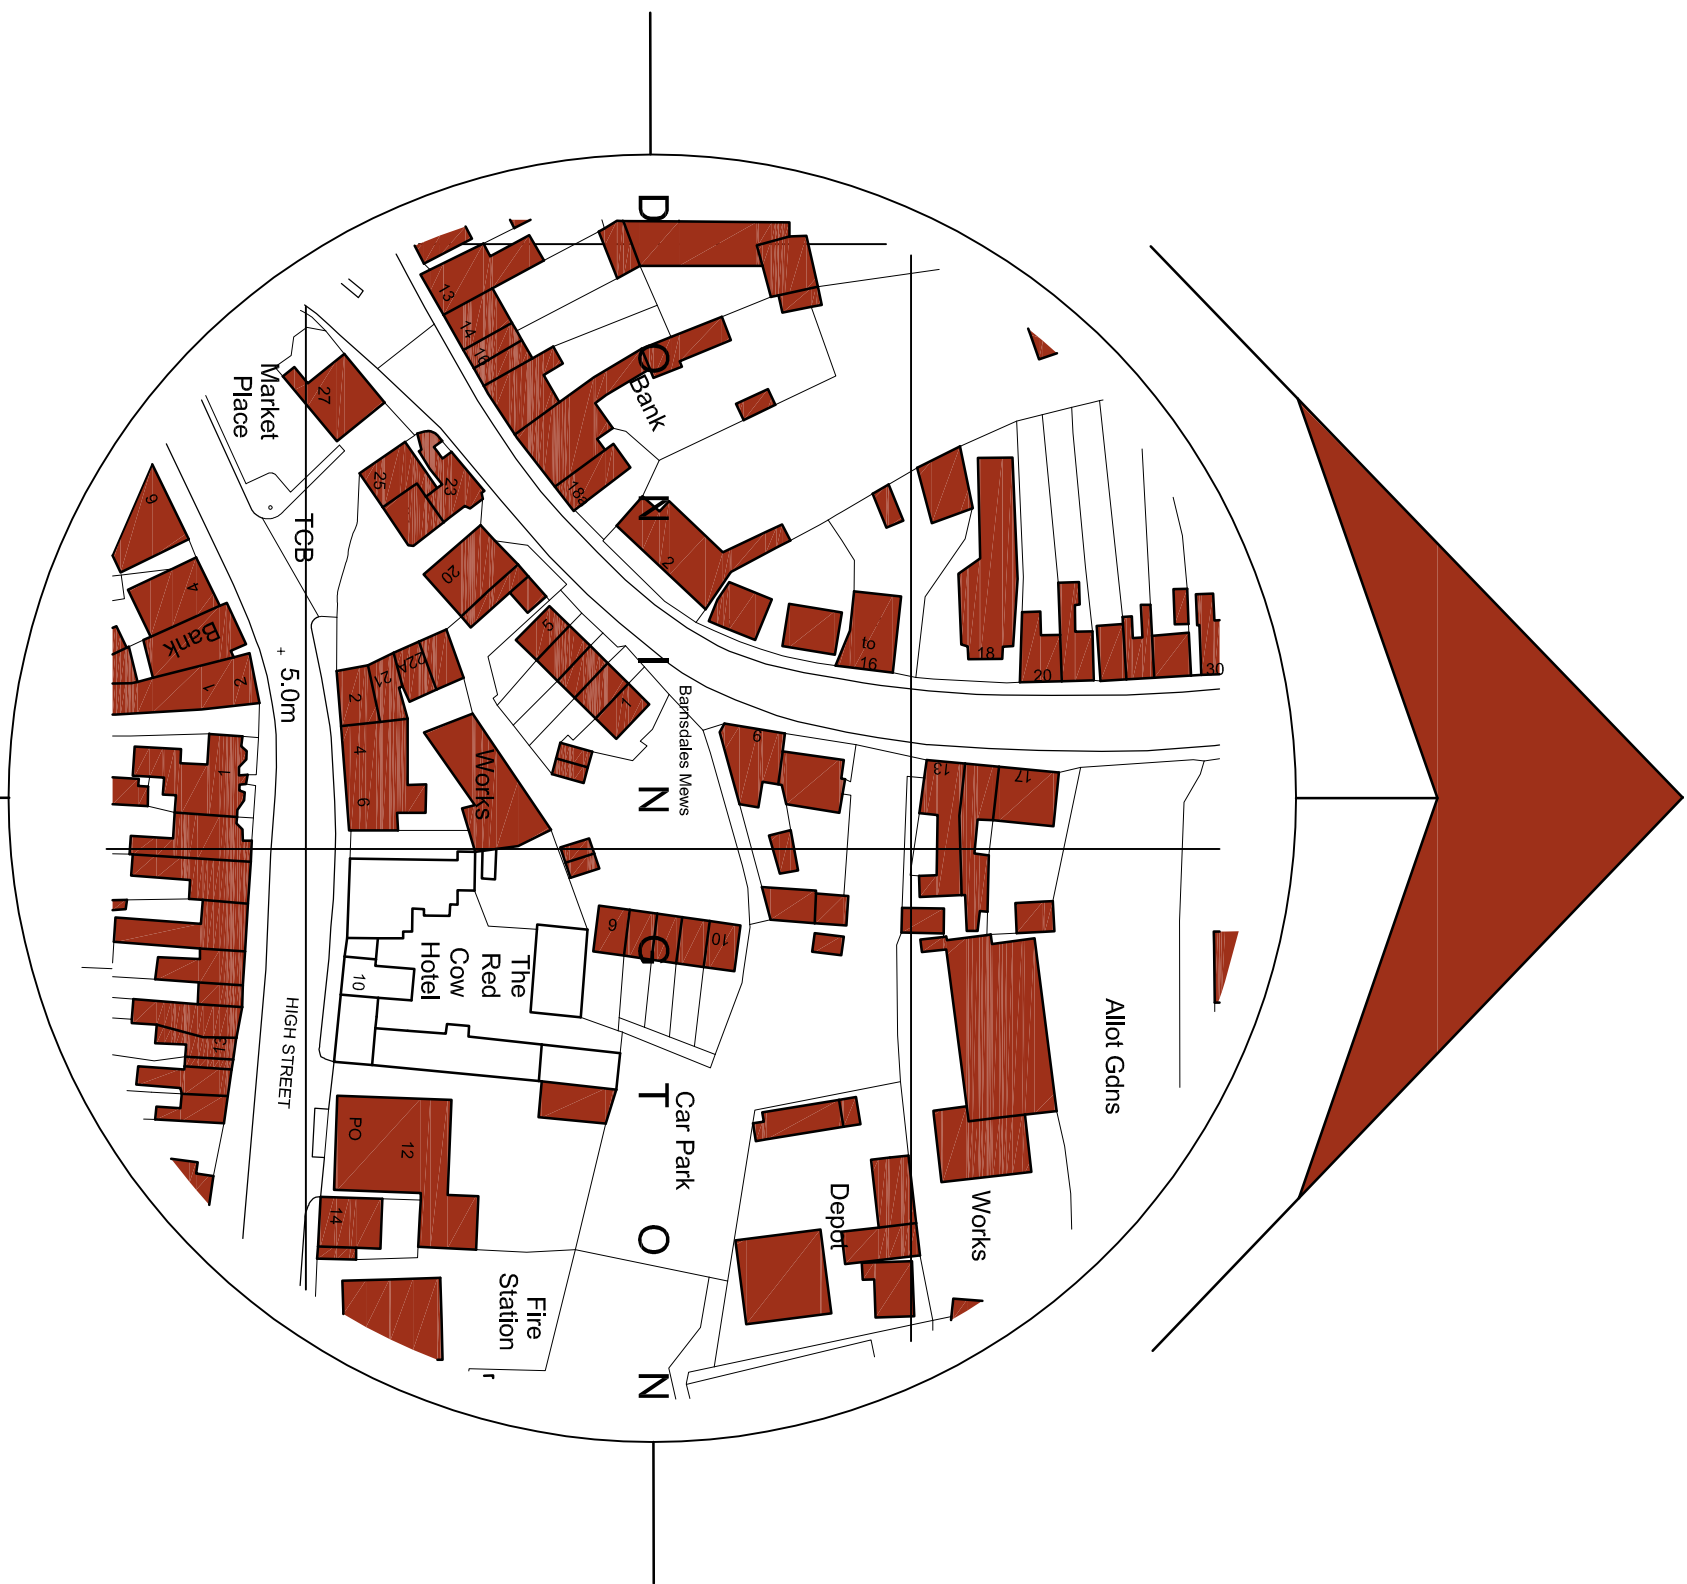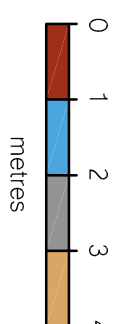

Location Plan

Scale: 1:1250

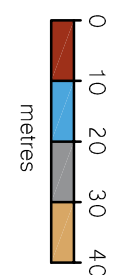

**SWANN EDWARDS**  
ARCHITECTURE  
Swann Edwards Architecture Limited, Evenden House, Gull Road,  
Gyffryn, Wilsbeth, Carmarthen, P41 3 4ER  
t 01945 450694 e info@swannedwards.co.uk w www.swannedwards.co.uk

| Job Title              | Scale      | Drawn By |
|------------------------|------------|----------|
| Proposed Change of Use | Various    | G.E.     |
| The Red Cow Hotel      | Sheet Size | Revision |
| High Street, Donington | A1         |          |
| for: Market Homes Ltd  |            |          |
| Survey Drawing         | SE-849     |          |
| Elevations and         | 05         |          |
| Location Plan          |            |          |