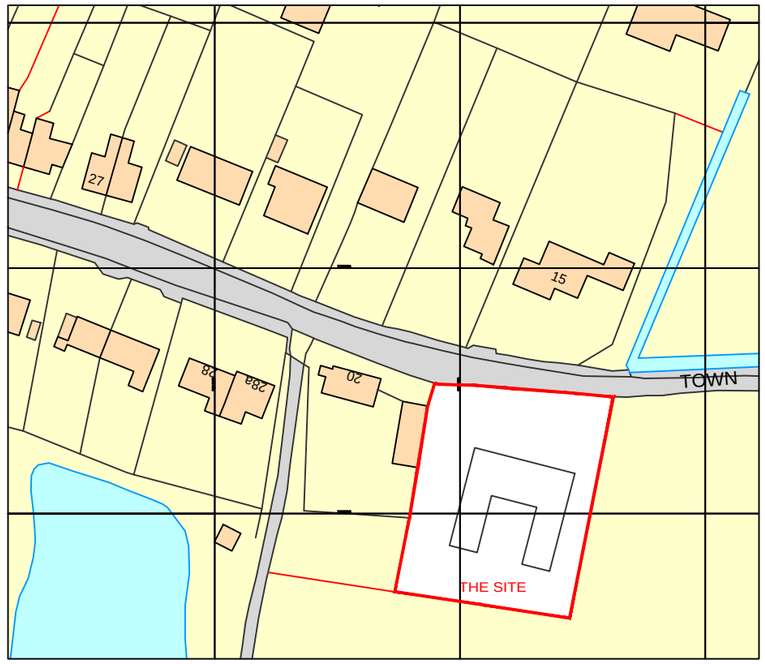


Ordnance Survey, (c) Crown Copyright 2017. All rights reserved. Licence number 100022432

Ordnance Survey, (c) Crown Copyright 2017. All rights reserved. Licence number 100022432

N

Site Location Plan
Scale 1:1250

SCALE 1 : 1250
SCALE 1 : 1

0m 10m 20m 40m 60m 80m 100m 120m

0m 8mm 16mm 40mm 56mm 80mm 100mm

DO NOT SCALE THIS DRAWING. THE CONTRACTOR IS DEEMED TO HAVE CHECKED ALL DIMENSIONS ON SITE AND REPORT ANY DISCREPANCIES TO OGLESBY & LIMB LTD.
THE CONTENTS OF THIS DRAWING ARE COVERED BY COPYRIGHT AND REMAIN THE PROPERTY OF OGLESBY & LIMB LTD. WRITTEN APPROVAL MUST BE OBTAINED FROM OGLESBY & LIMB LTD PRIOR TO DUPLICATION OR REPRODUCTION OF THIS DRAWING OR ITS CONTENTS.
ANY DIMENSIONS NOT SHOWN ARE TO BE CHECKED AND AGREED WITH OGLESBY & LIMB LTD.

Revision G Dims added & Plot A house type changed 31/03/03 SAM
Revision F Site Layout corrected 27/02/04 SAM
Revision E Site Layout amended 26/02/04 SAM

Oglesby & Limb Ltd
Chartered Architects
and Building Surveyors

67 London Road
Newark, Notts
NG24 1RZ

T: 01636 702030
F: 01636 703740

e-mail: design@o-l-ltd.co.uk

O&L

Client:

Mr M Burrell

Project:

Proposed dwelling on land off
Town Dam Lane
Donington
Spalding
Lincs.

Drawing Title:

Site Location Plan

GENERAL ISSUE

Date:	Scale:
Nov 2017	1:1250
Drawn by: RCW	Checked by: AJO

Drawing Number:	Rev:
A1176-01	A