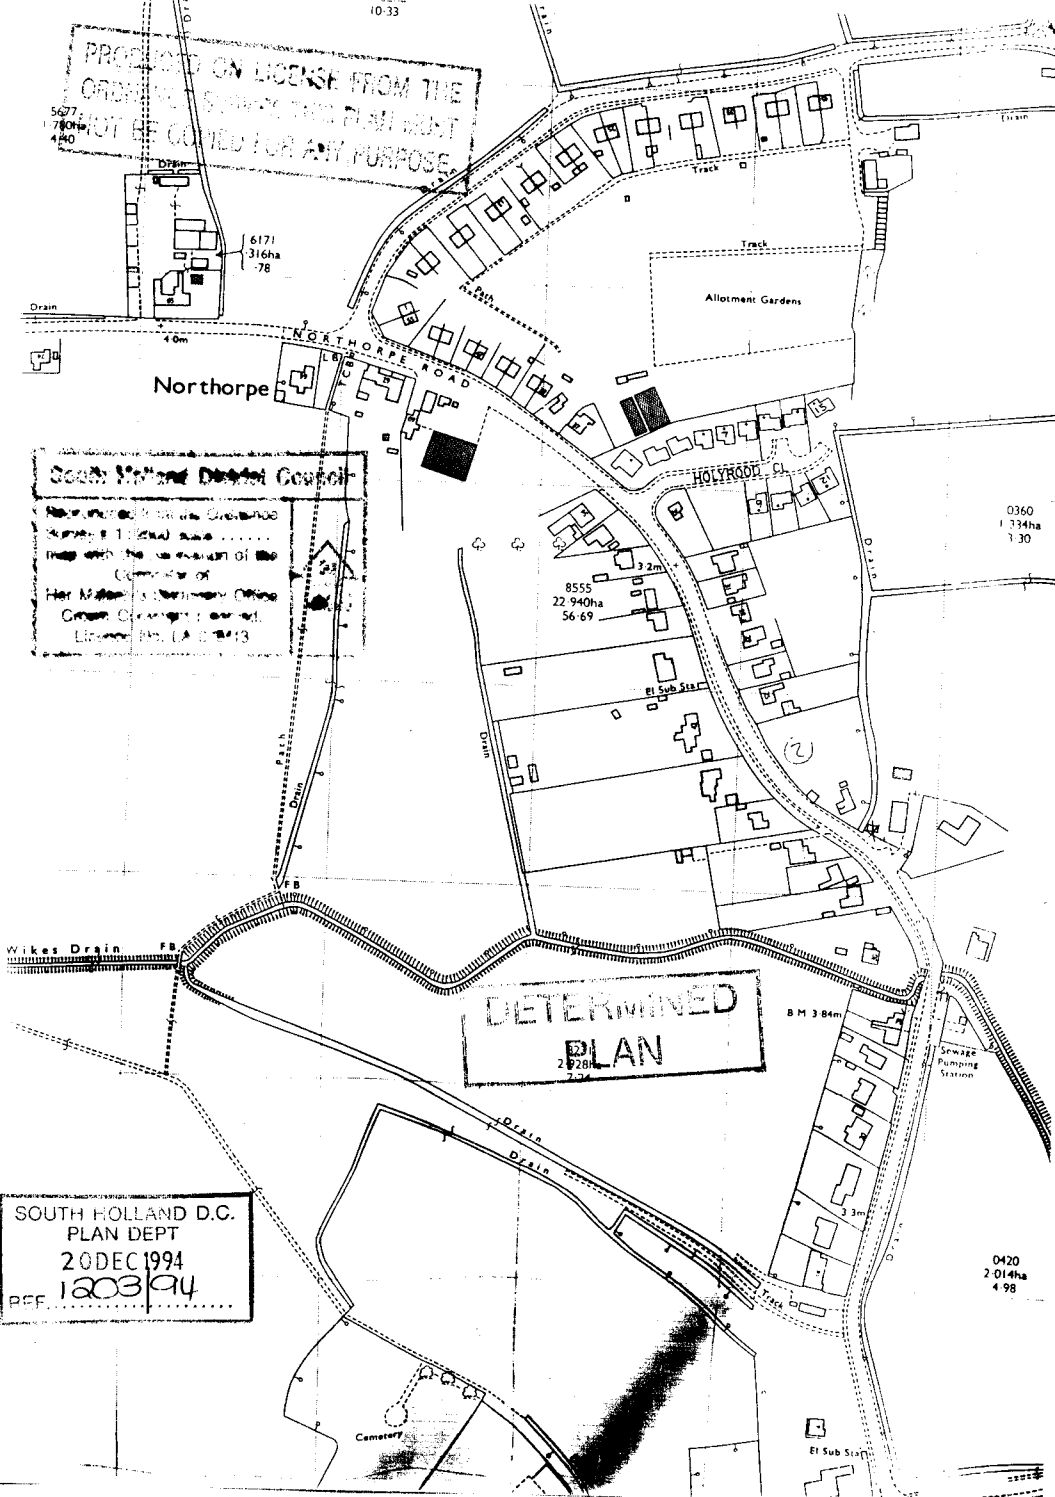

PRODUCED ON LICENCE FROM THE
ORDNANCE SURVEY WITH THE PERMIT
NOT BE COPIED FOR ANY PURPOSE
Northorpe
NORTHORPE ROAD
Allotment Gardens
Track
Drain
HOLYWOOD CL
Wikes Drain
DETERMINED
PLAN
SOUTH HOLLAND D.C.
PLAN DEPT
20 DEC 1994
PEF 1203/94
Cemetery
Sewage Pumping Station
El Sub Sta
B M 3·84m