



FRONT ELEVATION



SIDE ELEVATION

Constructional details as
existing properties :-

Brown roof tiles

Corbelled gables

Buff brickwork




REAR ELEVATION




SIDE ELEVATION

White windows doors soffits &
fascias

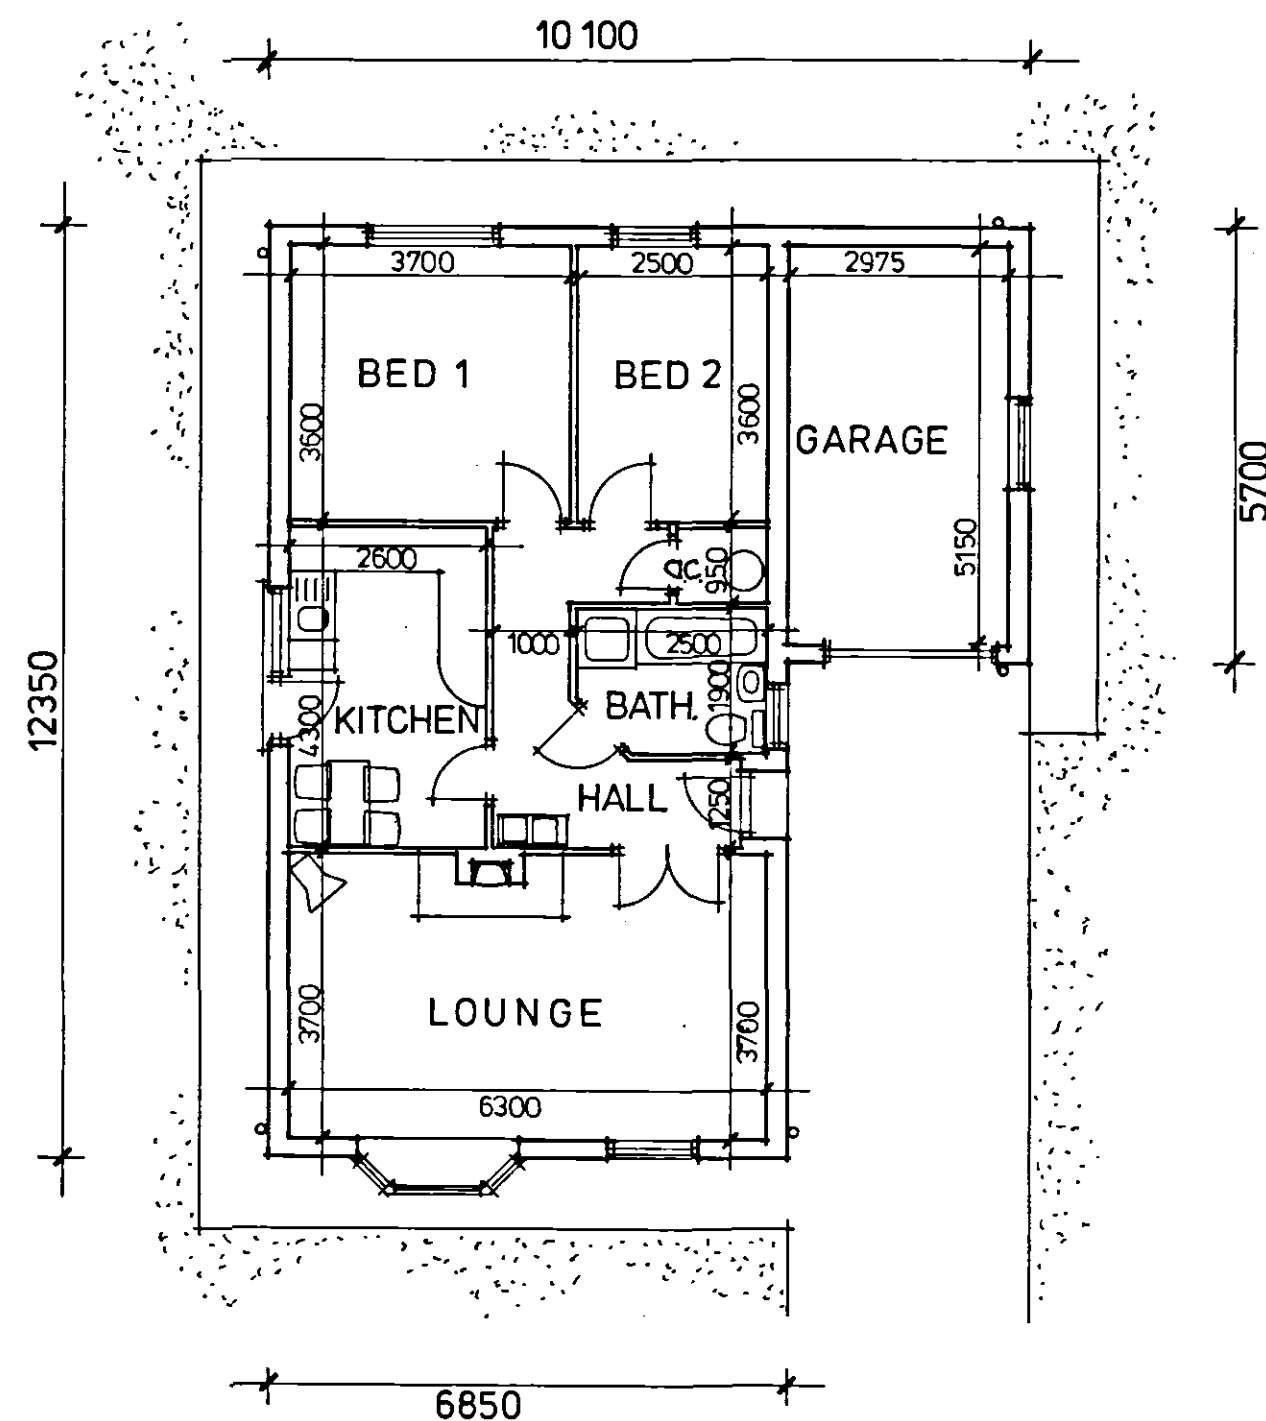

LAYOUT PLAN

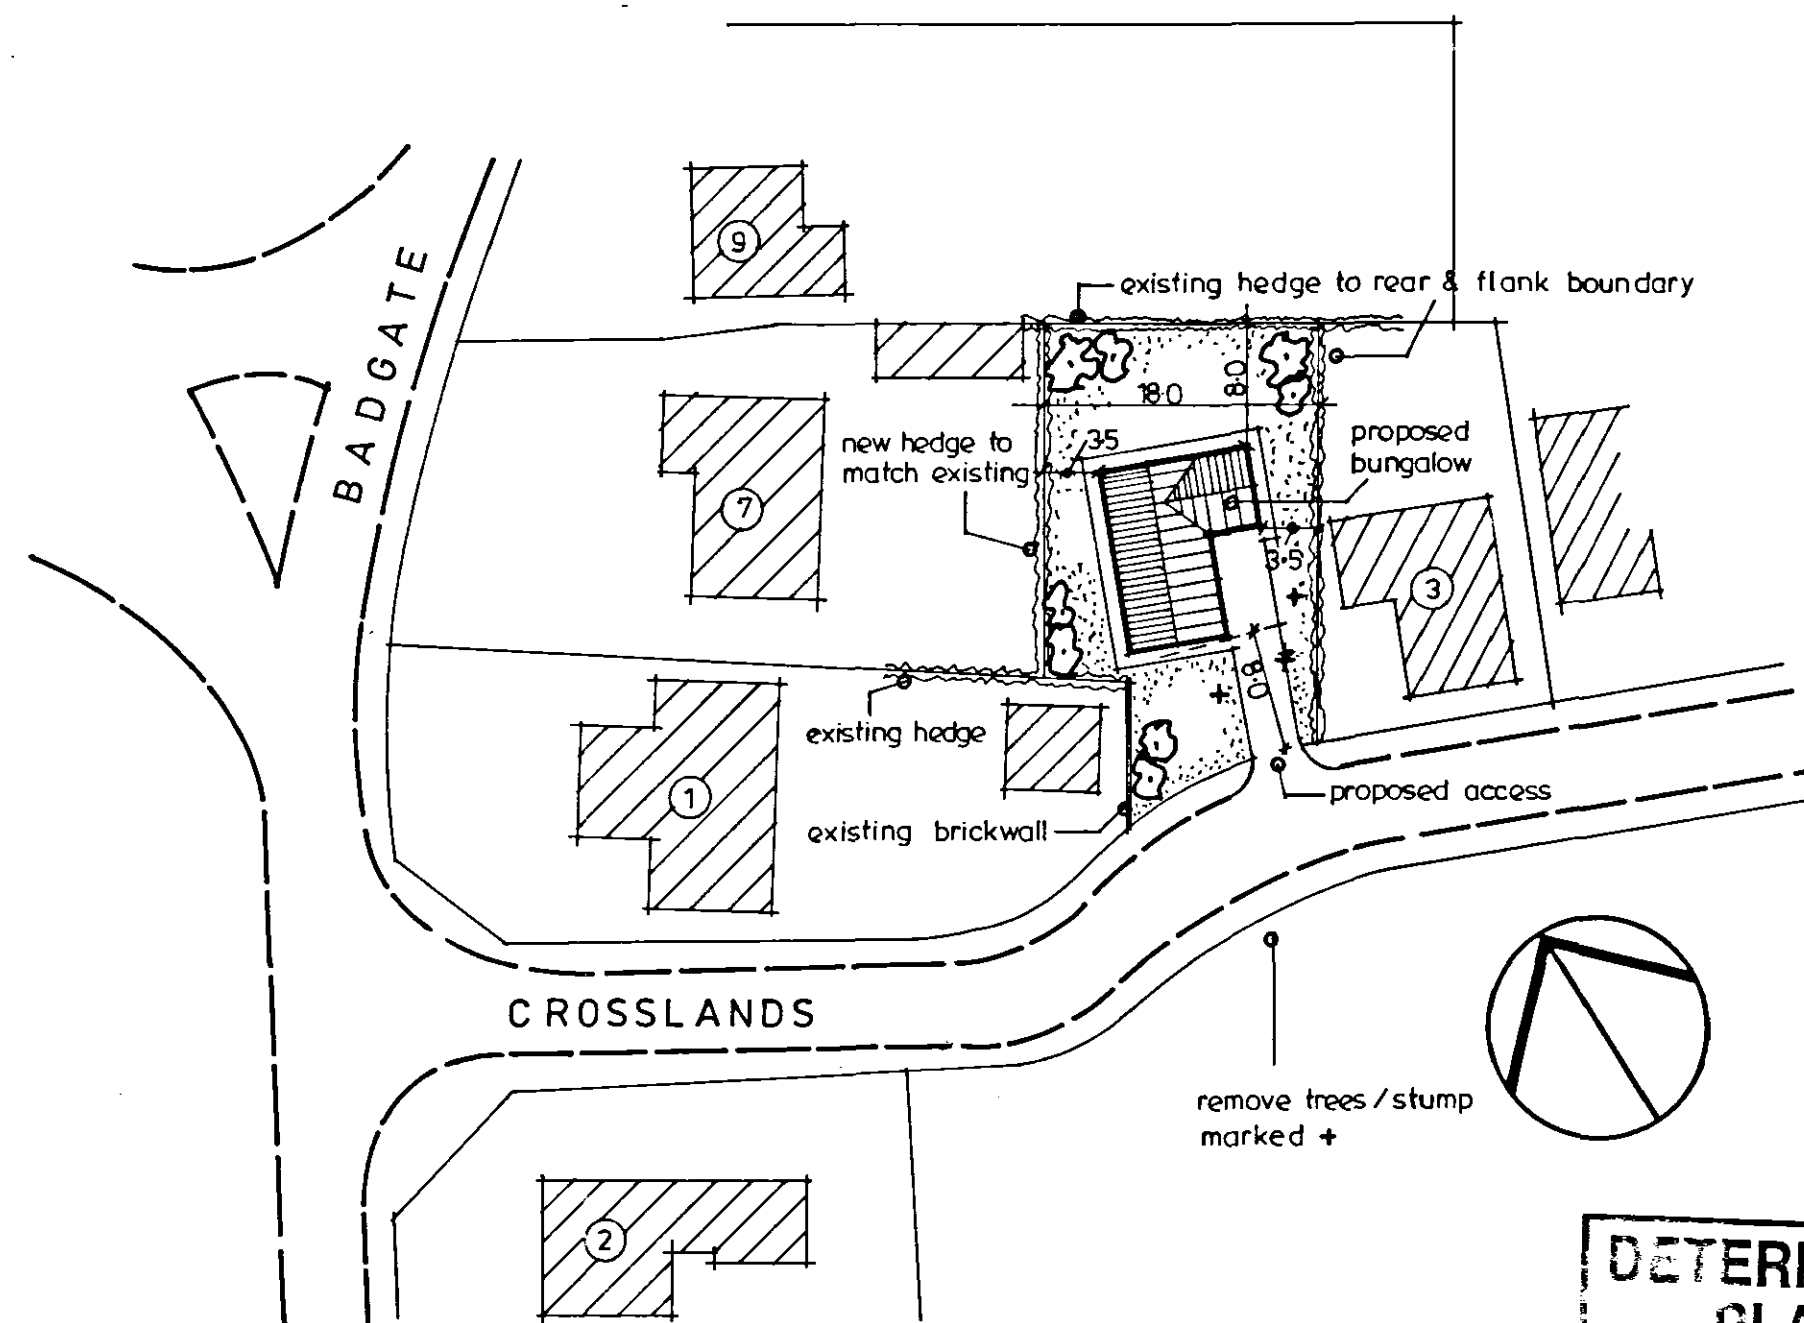

BLOCK PLAN 1 / 500

**DETERMINED
PLAN**

**PROPOSED BUNGALOW
AT
CROSSLANDS
DONINGTON
SPALDING
FOR
MR. G.W. BOTHAMLEY**

31 AUG 2003

1216106

SCALES 1/100 & 1/500

Drwg. no. **GWB / 2**