



FRONT


LEFT

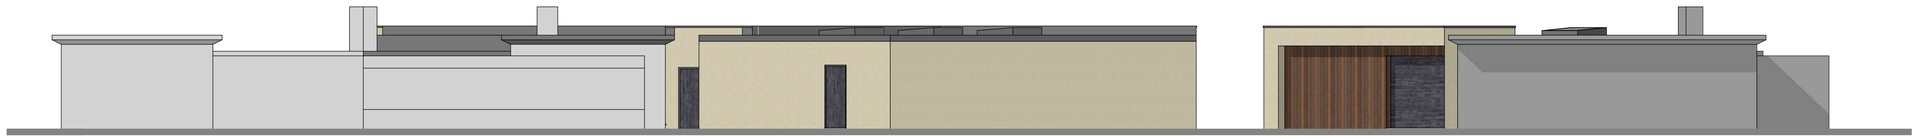


REAR

RIGHT

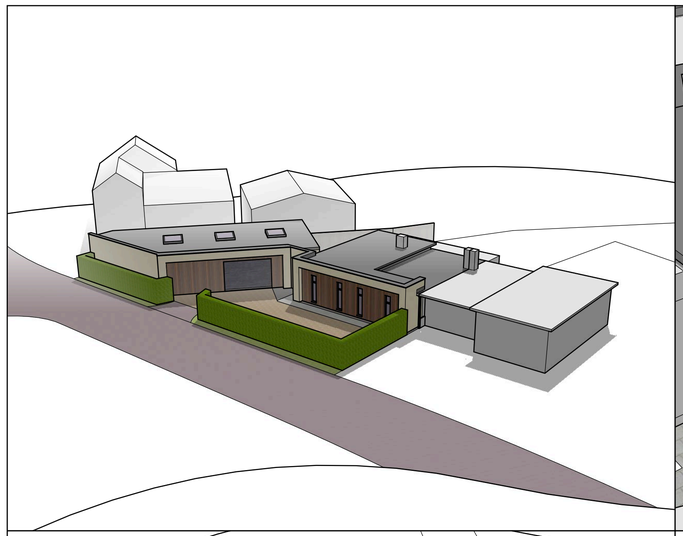

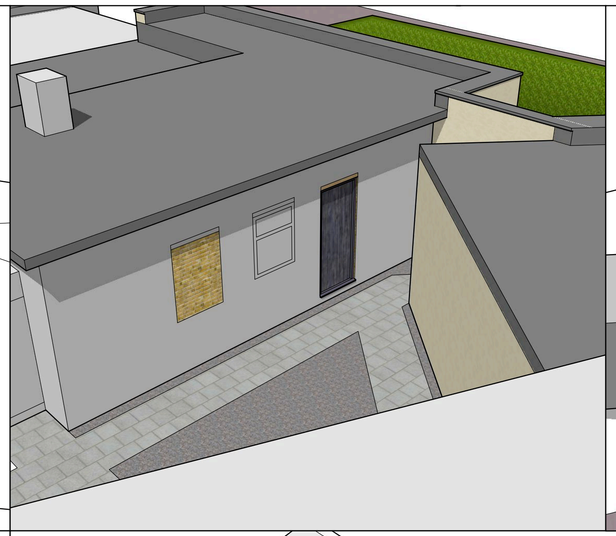



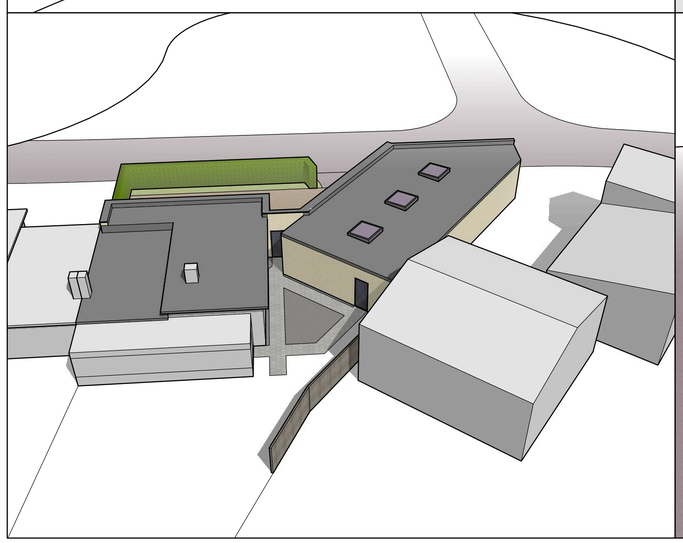



PROPOSED NEW GARAGE + EXTENSION AND ALTERATIONS AT 55 MALTING LANE DONINGTON FOR MR & MRS S RYMAN

A	MINOR AMENDMENTS	NOV 16

DO NOT SCALE FROM THIS DRAWING

This drawing is the property of the Architect and is subject to Copyright. It may not be reproduced or used in any manner whatsoever without the express permission of the Architect. The Architect accepts no responsibility for any errors or omissions in this drawing which may be discovered after it has been used for construction purposes unless prior to the work commencing on site he has been notified in writing of such discrepancy and has confirmed in writing any amendments necessary