



SOUTH ASPECT

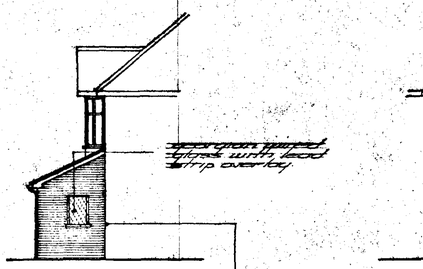


NORTH ASPECT




FRONT ASPECT scale 1:100

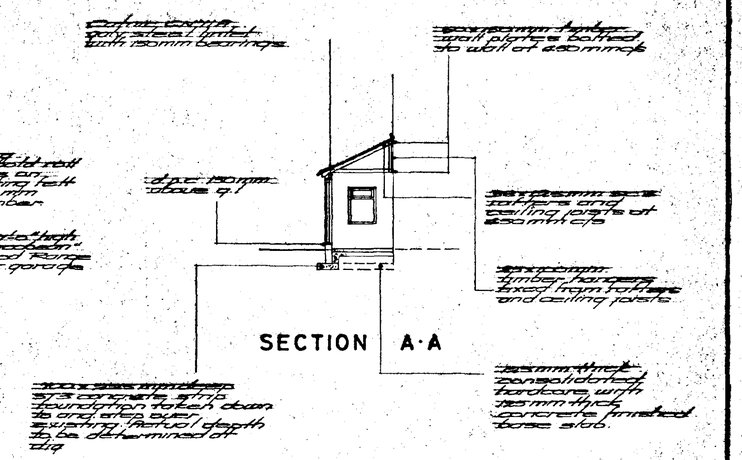

SECTION A-A

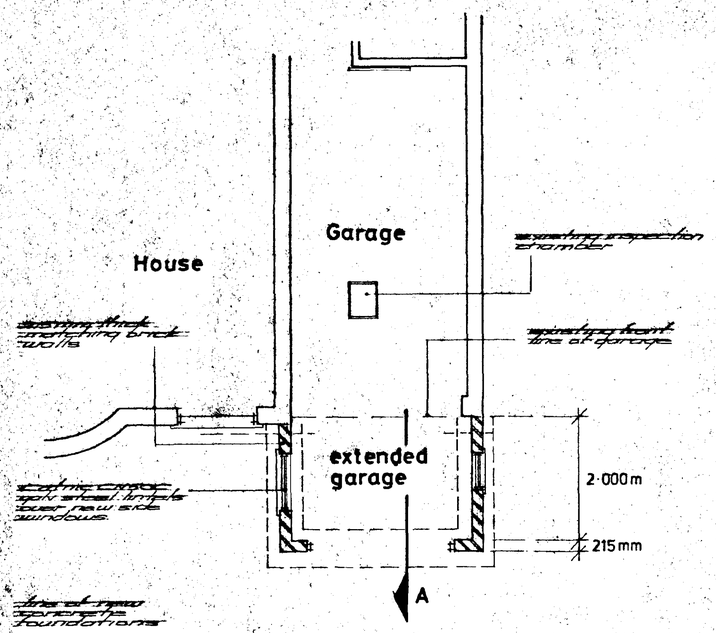

LAYOUT PLAN scale 1·50

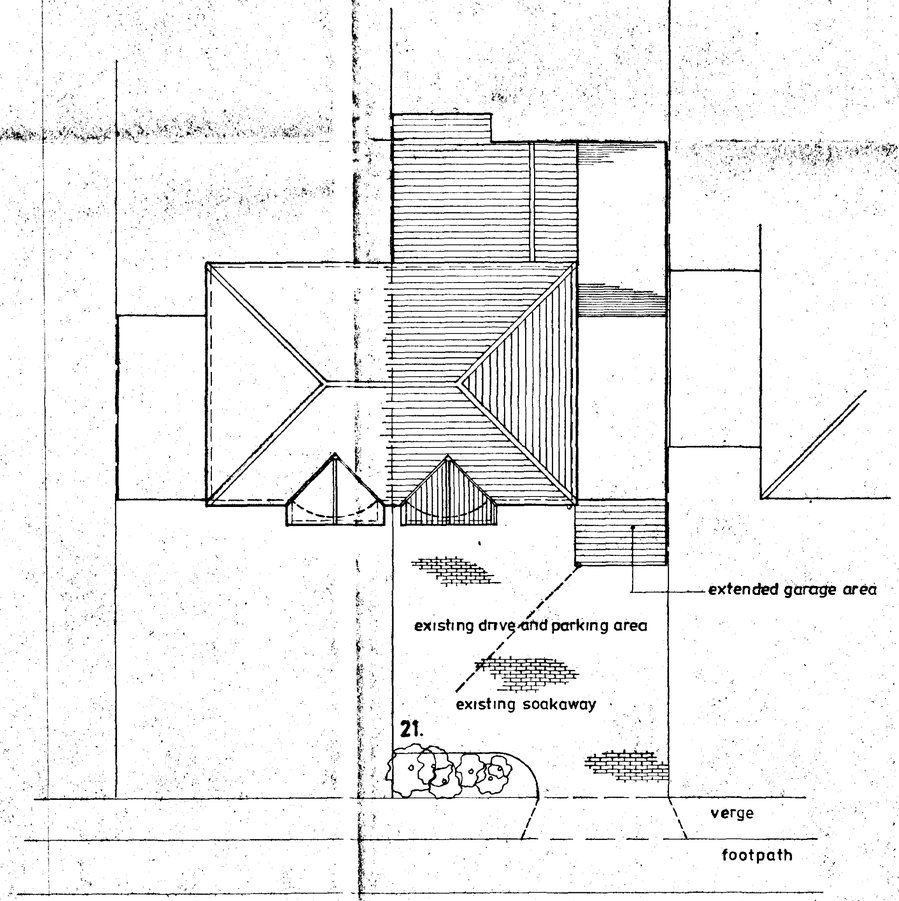

SITE LAYOUT & BLOCK PLAN scale 1·100

SO... HOU...
21 DEC 1995
Ref: H04/1233/95.
DETERMINED PLAN

Drawing No TS·C001·001

Date 15th December 1995

Revisions

Scales 1·100 & 1·50

PROPOSED EXTENSION
TO GARAGE AT
21 MILL LANE
DONINGTON
SPALDING LINCS
FOR MR & MRS J.T. CORCORAN.

DESIGN & BUILD
Jeppy Limited
Tel. (0205) 366531
Fax. (0205) 366531