
DETAILS ON THIS DRAWING ARE COPYRIGHT OF SIDEBOTTOM RICHARDSON CHENG LIMITED.THIS IS A CONFIDENTIAL DOCUMENT AND MUST NOT BE COPIED, USED OR DIVULGED IN ANY WAY WITHOUT PRIOR WRITTEN CONSENT

Notes


1. THIS DRAWING TO BE READ IN CONJUNCTION WITH ALL OTHER DARWINGS AND SPECIFICATIONS.

2. THE SPECIFICATION IN ALL RESPECTS SHALL BE IN ACCORDANCE WITH THE CURRENT LINCOLNSHIRE DESIGN GUIDE FOR RESIDENTIAL AREAS AND 'DEVELOPMENT ROAD AND SPEVIFICATION AND CONSTRUCTION'. PUBLICATIONS IN FORCE IN THE COUNTY AT THE TIME OF CONSTRUCTION.

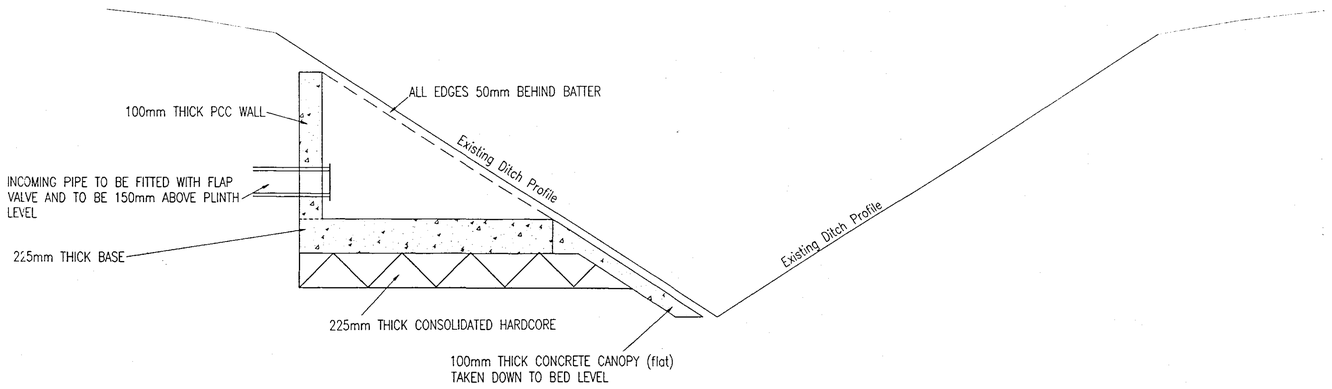

ADOPTABLE BRICK HEADWALL DETAIL (TO BLACK SLUICE INTERNAL DRAINAGE BOARD REQUIREMENTS)

SCALE N.T.S

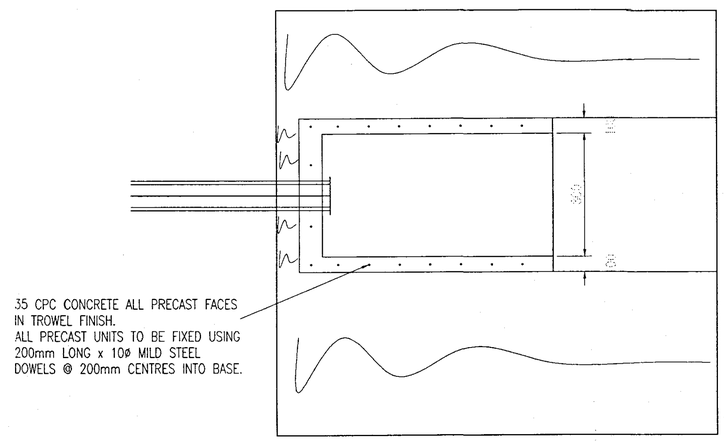

PLAN

SHDC
Planning & Development
- 6 SEP 2005
Ref: 1238/01

REV	DATE	REMARKS

STATUS TECHNICAL APPROVAL

SIDEBOTTOM RICHARDSON CHENG LTD.
15 HIGH STREET, SPALDING, LINCS. PE11 1TW
TEL: (01775) 712660 FAX: (01775) 712635
CONSULTING STRUCTURAL AND CIVIL ENGINEERS EMAIL: src@src.co.uk

PROJECT
Proposed Residential Development at Cowley Road Donington

TITLE
ADOPTABLE HIGHWAY HEADWALL DETAIL

DATE	July 2005	SCALE	AS SHOWN
DRAWN	SRC	CHECKED	
DESIGN	SRC	FILENAME	SRC 40304

DRG No. 40304/09 REV

DETERMINED PLAN

DETAILS ON THIS DRAWING ARE COPYRIGHT OF SIDEBOTTOM RICHARDSON CHENG LIMITED.THIS IS A CONFIDENTIAL DOCUMENT AND MUST NOT BE COPIED, USED OR DIVULGED IN ANY WAY WITHOUT PRIOR WRITTEN CONSENT