


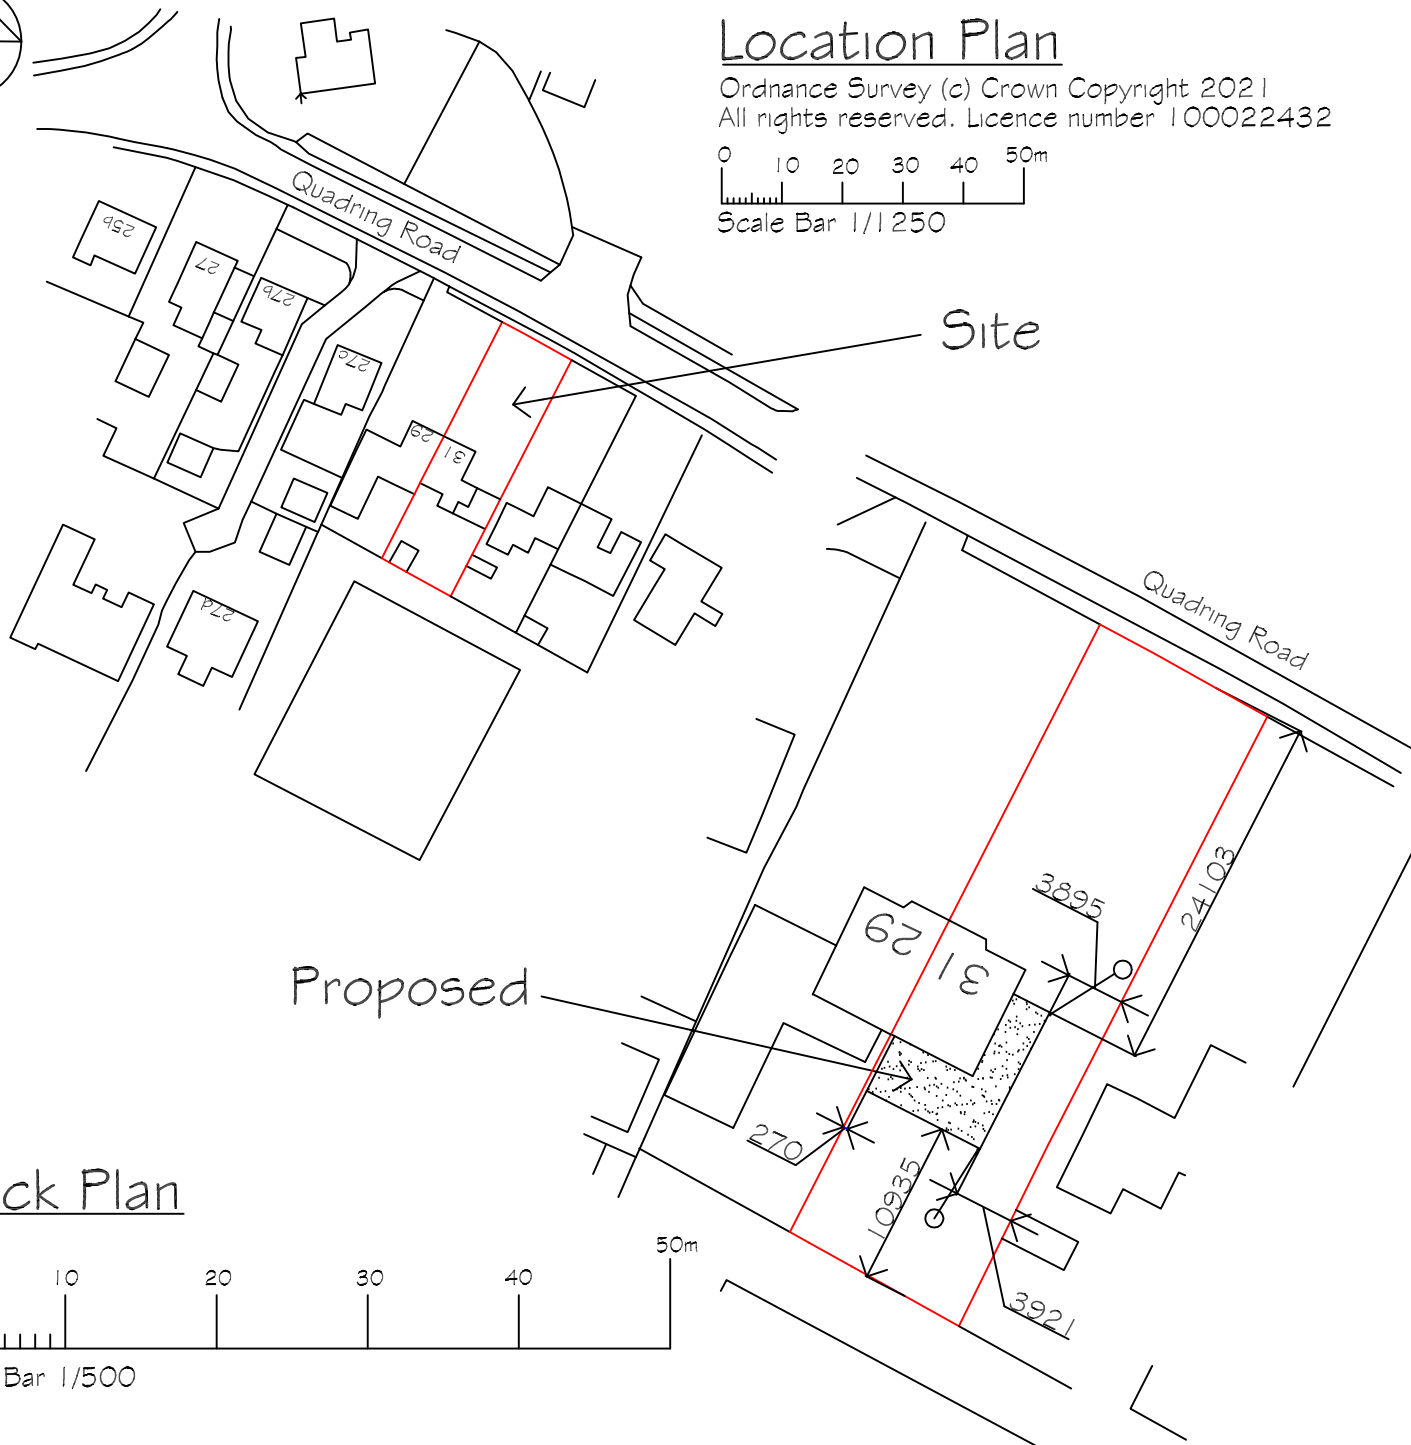


Location Plan

Ordnance Survey (c) Crown Copyright 2021
All rights reserved. Licence number 100022432

0 10 20 30 40 50m
Scale Bar 1/1250



Block Plan

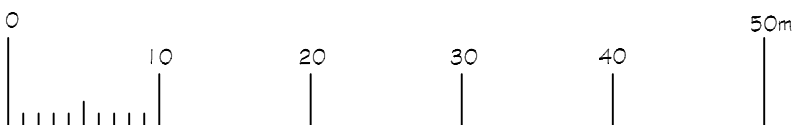

Scale Bar 1/500

REVISIONS BY DATE

DRAWN MJW DATE 29/11/21

SCALE As Shown CHECKED

CLIENT Mr. & Mrs. A. Gregg
31 Quadring Road
Donington
Spalding
Lincs PE11 4TD

PROJECT Proposed ground floor rear and side extension to existing dwelling

DETAILS Location & Block Plan



Malcolm Watson
architectural - detailing services
Residential - Commercial - Industrial - Agricultural
Planning & Building Regulations Submissions

13 Wimberley Way, Finchbeck, Spalding, Lincs. PE11 3RY.
Tel / Fax : 01775 767650
email : mjw.13@btinternet.com



DRWG No. 621/LP/BP/2021