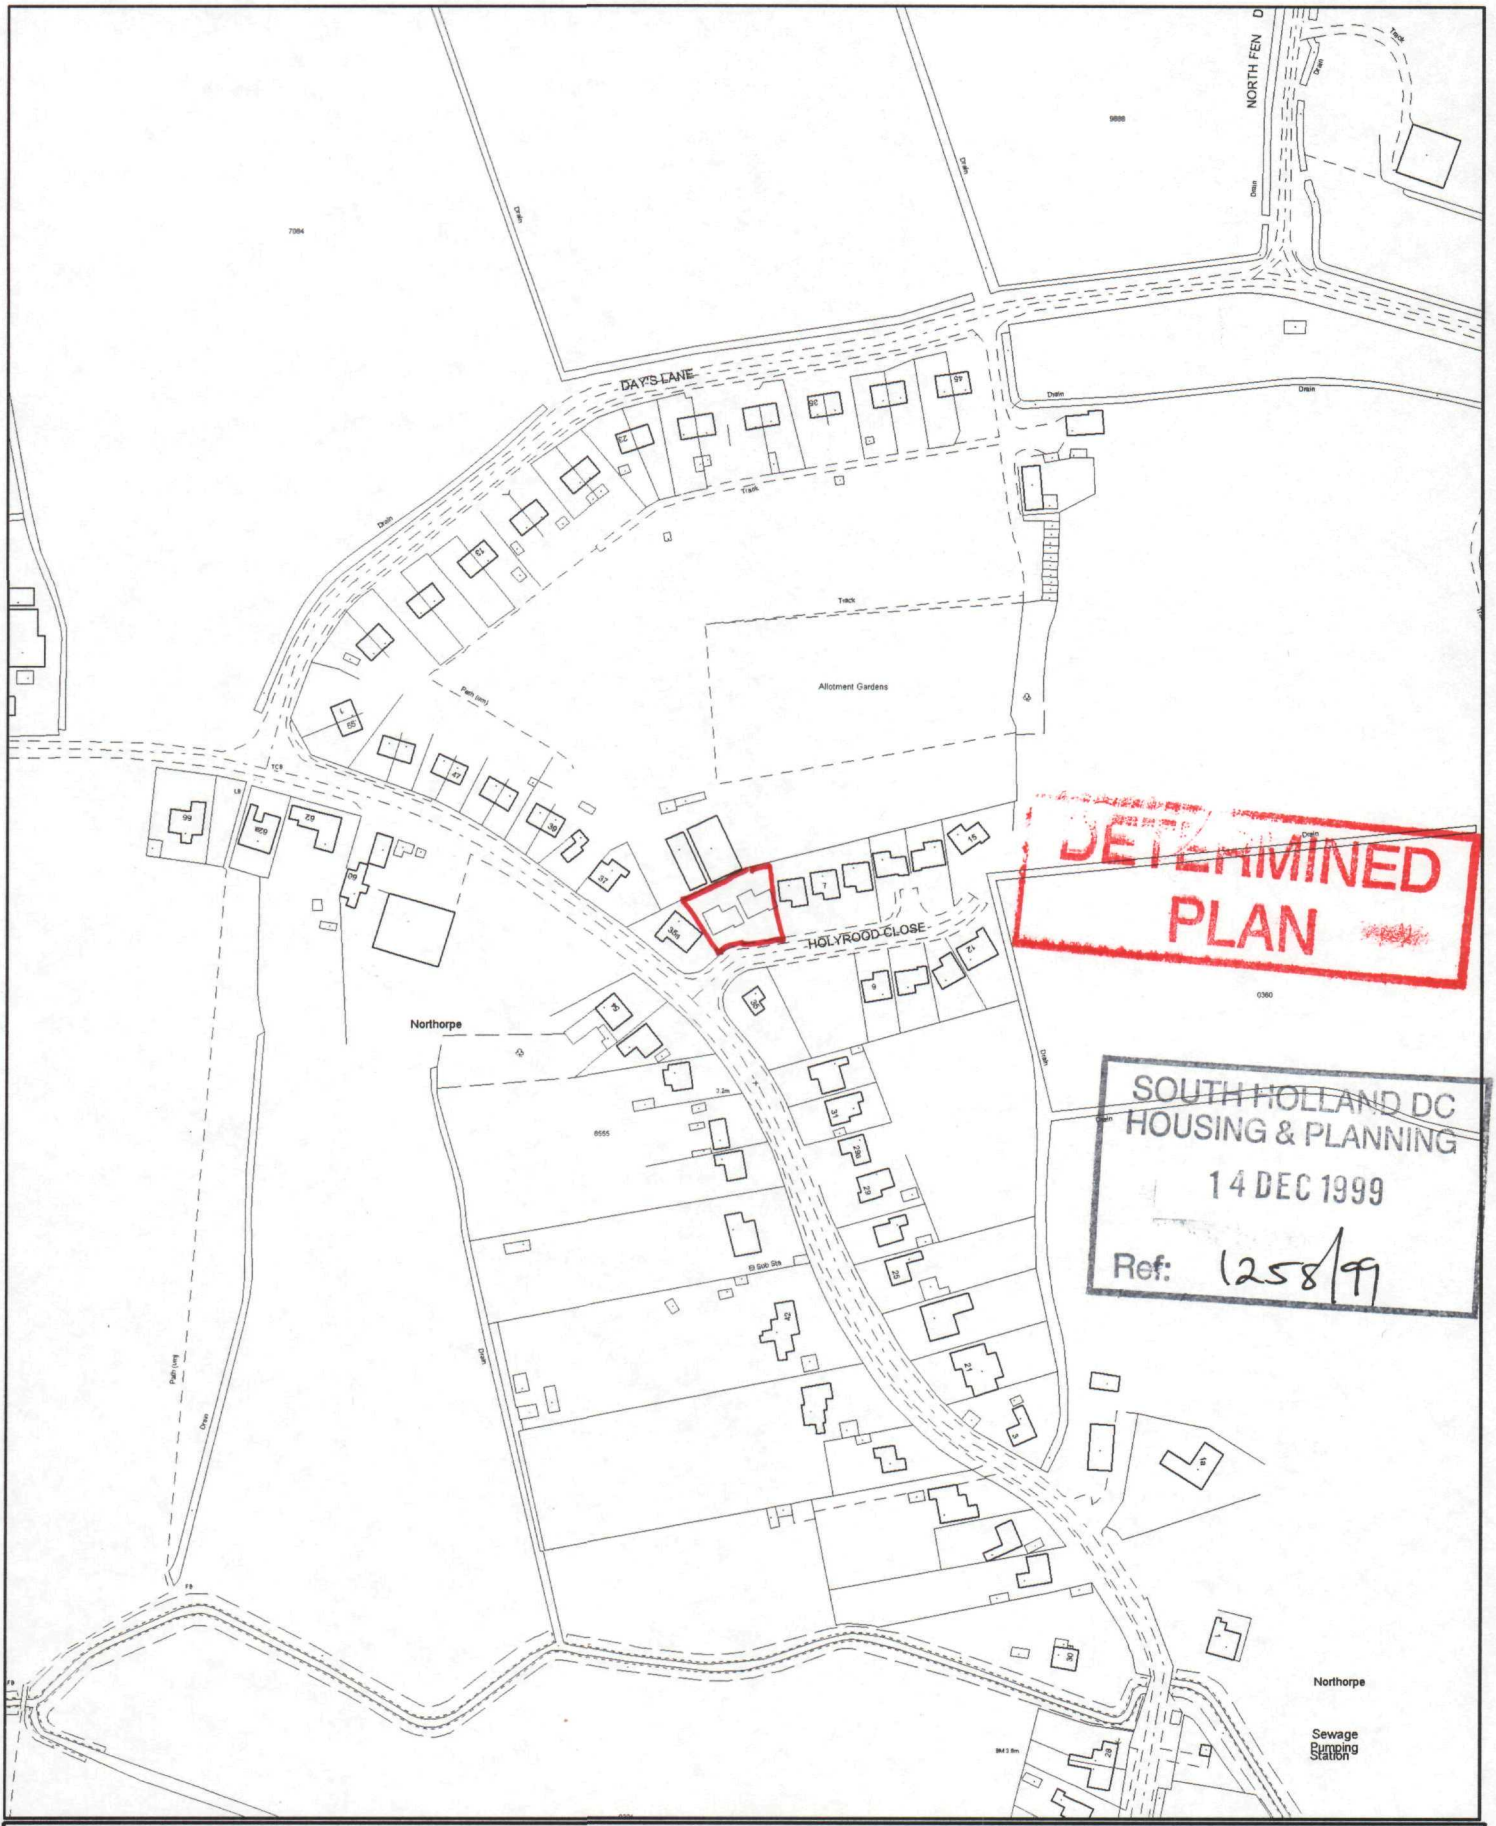


DETERMINED PLAN

SOUTH HOLLAND DC
HOUSING & PLANNING
14 DEC 1999
Ref: 1258/99


SOUTH HOLLAND DISTRICT COUNCIL

Council Offices, Priory Road, Spalding, Lincolnshire PE11 2XE

This copy has been produced specifically for the map return scheme purposes only. No further copies may be made.

Scale: 1:2500

This map is reproduced from Ordnance Survey material with permission of Ordnance Survey on behalf of Her Majesty's Stationery Office (c) Crown copyright. Unauthorised reproduction infringes Crown copyright and may lead to prosecution or civil proceedings. South Holland District Council LA079413 1999

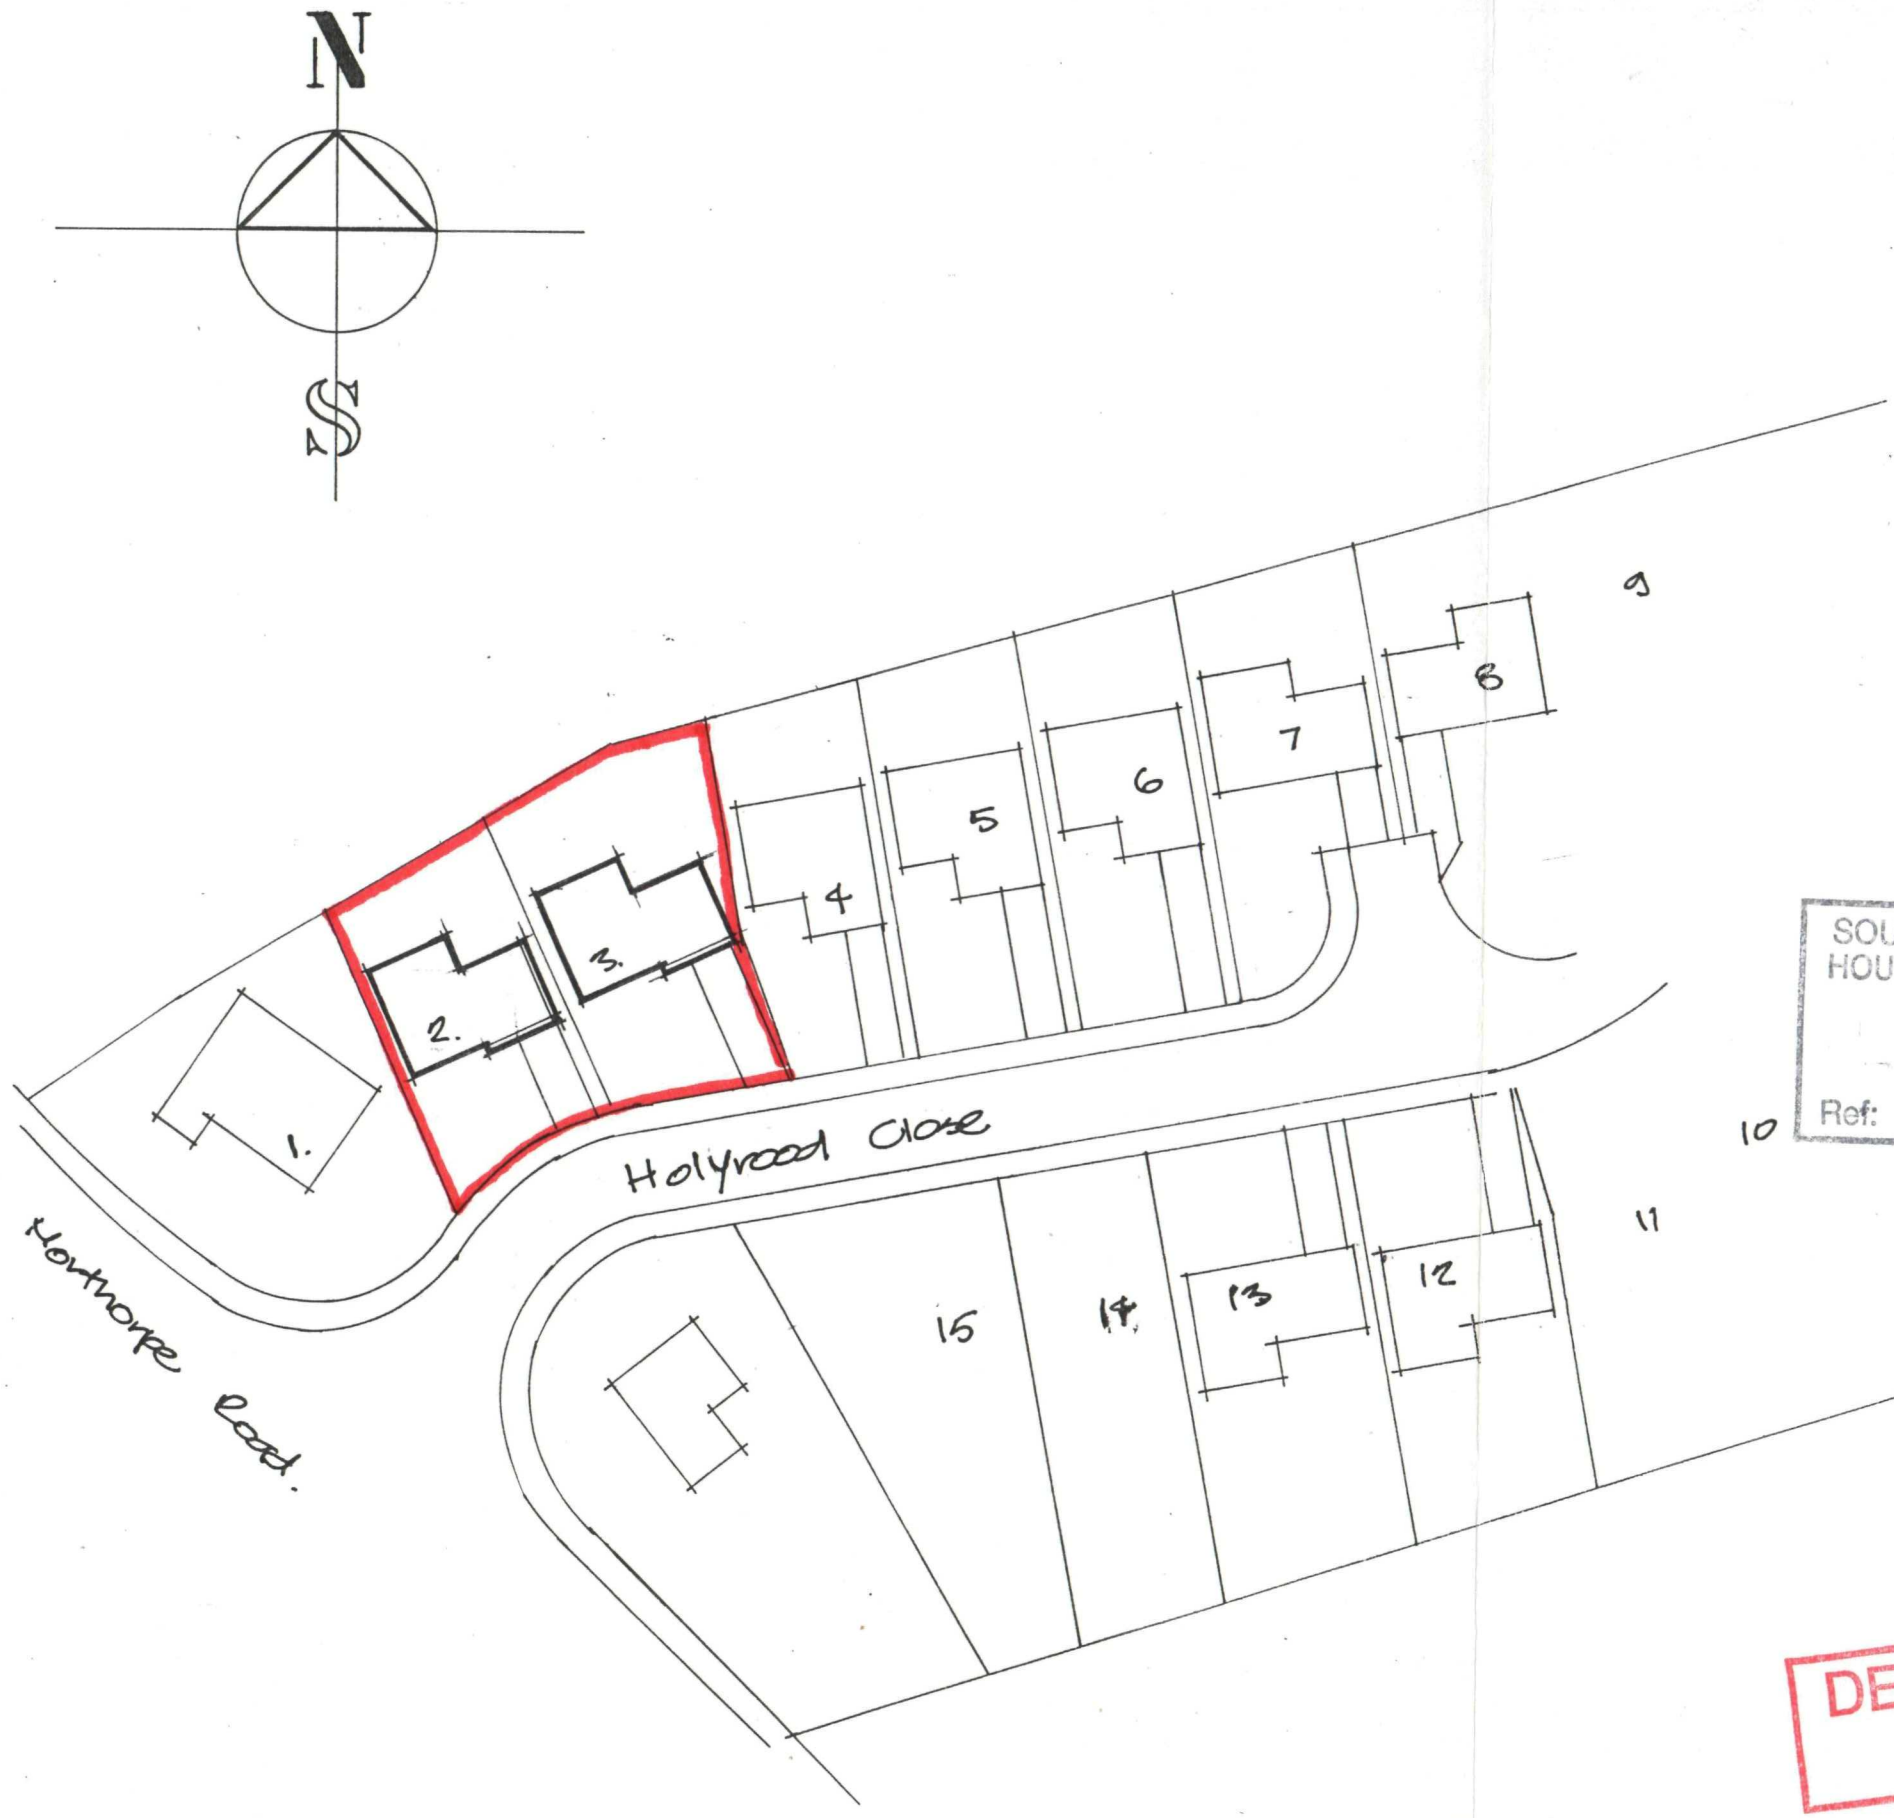

THIS DRAWING IS TO BE READ IN CONJUNCTION WITH THE SEPARATE BUILDING REGULATIONS SPECIFICATION NOTES DOCUMENT

ALL DIMENSIONS TO BE CHECKED ON SITE BY BUILDER AND UNDER NO CIRCUMSTANCES SHALL DIMENSIONS BE TAKEN FROM THE DRAWING AND USED FOR TENDERING, ORDERING OR CONSTRUCTION PURPOSES WITHOUT CHECKING THEM ON SITE FIRST

THIS DRAWING IS THE COPYRIGHT OF L A BUILDING DESIGN AND MAY NOT BE COPIED OR REPRODUCED IN ANY FORM WITHOUT EXPRESS CONSENT

L. A. BUILDING DESIGN
Architectural and Surveying Practice

55 Hannam Boulevard
Spalding
Lincolnshire
PE11 1LB

Tel/Fax (01775) 711437

Peter S. Lithgow MCIOB MBIAT
Member of the Chartered Institute of Building and
Member of the British Institute of Architectural Technologists

SOUTH HOLLAND DC
HOUSING & PLANNING
14 DEC 1999
Ref: 1258/99

project
PROPOSED DWELLINGS AND GARAGES AT
HOLYROOD CLOSE
DONINGTON NORTHORPE
SPALDING
LINCOLNSHIRE

client
GLENBRIDGE HOMES LIMITED

drawing
BLOCK PLAN

scale
1:500

date
NOV 99

job no
99/38

drg no revisions
02

DETERMINED
PLAN