


RAD
RAD
Boxroom
15mm
2.2m
3.1m
5.9m
FREE STANDING
RAD
15mm
3.8m
Bedroom 2
5.7m
15mm
Bedroom 1
28mm DROP TO GROUND FLOOR
4.9m
HOT WATER CYLINDER
2.9m
1.7m
28mm
Bathroom
RAD
RAD
FREE STANDING
RAD

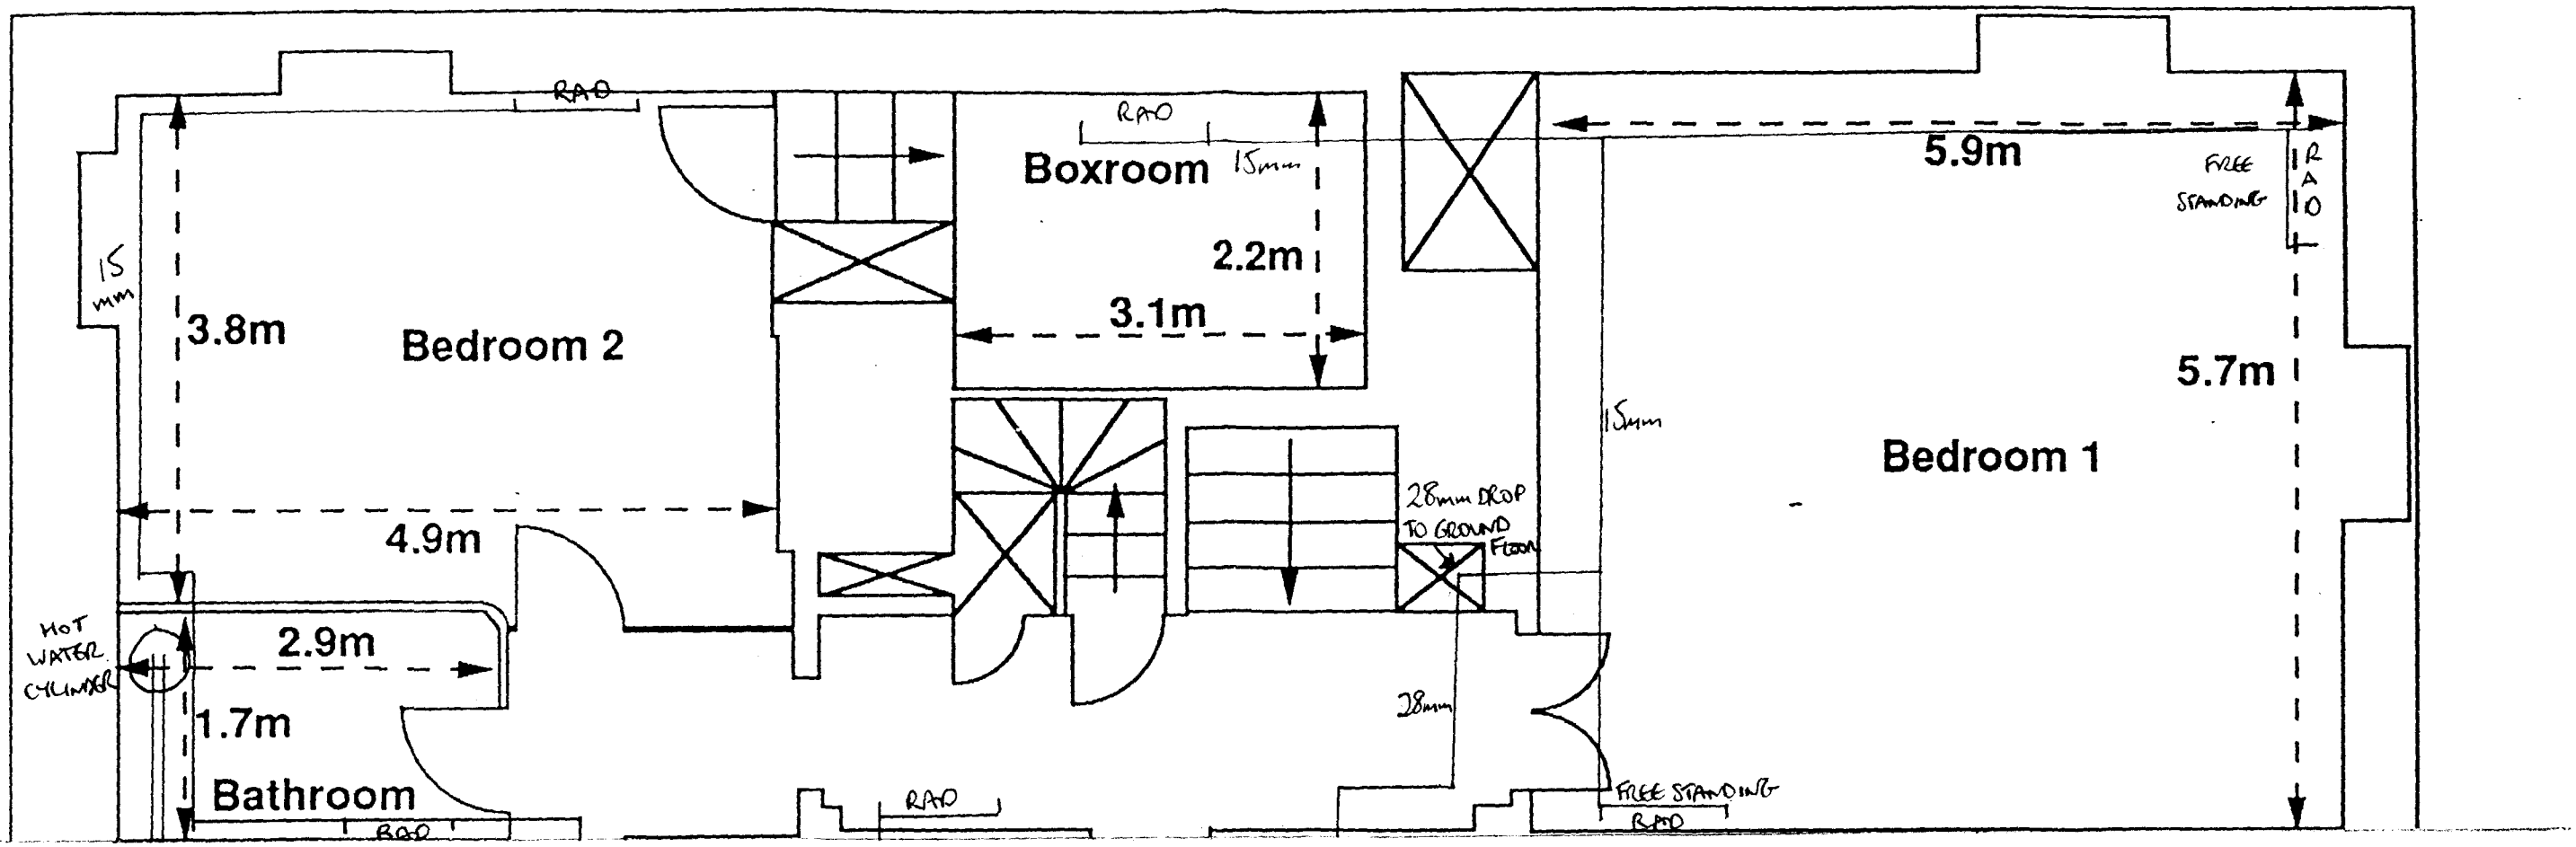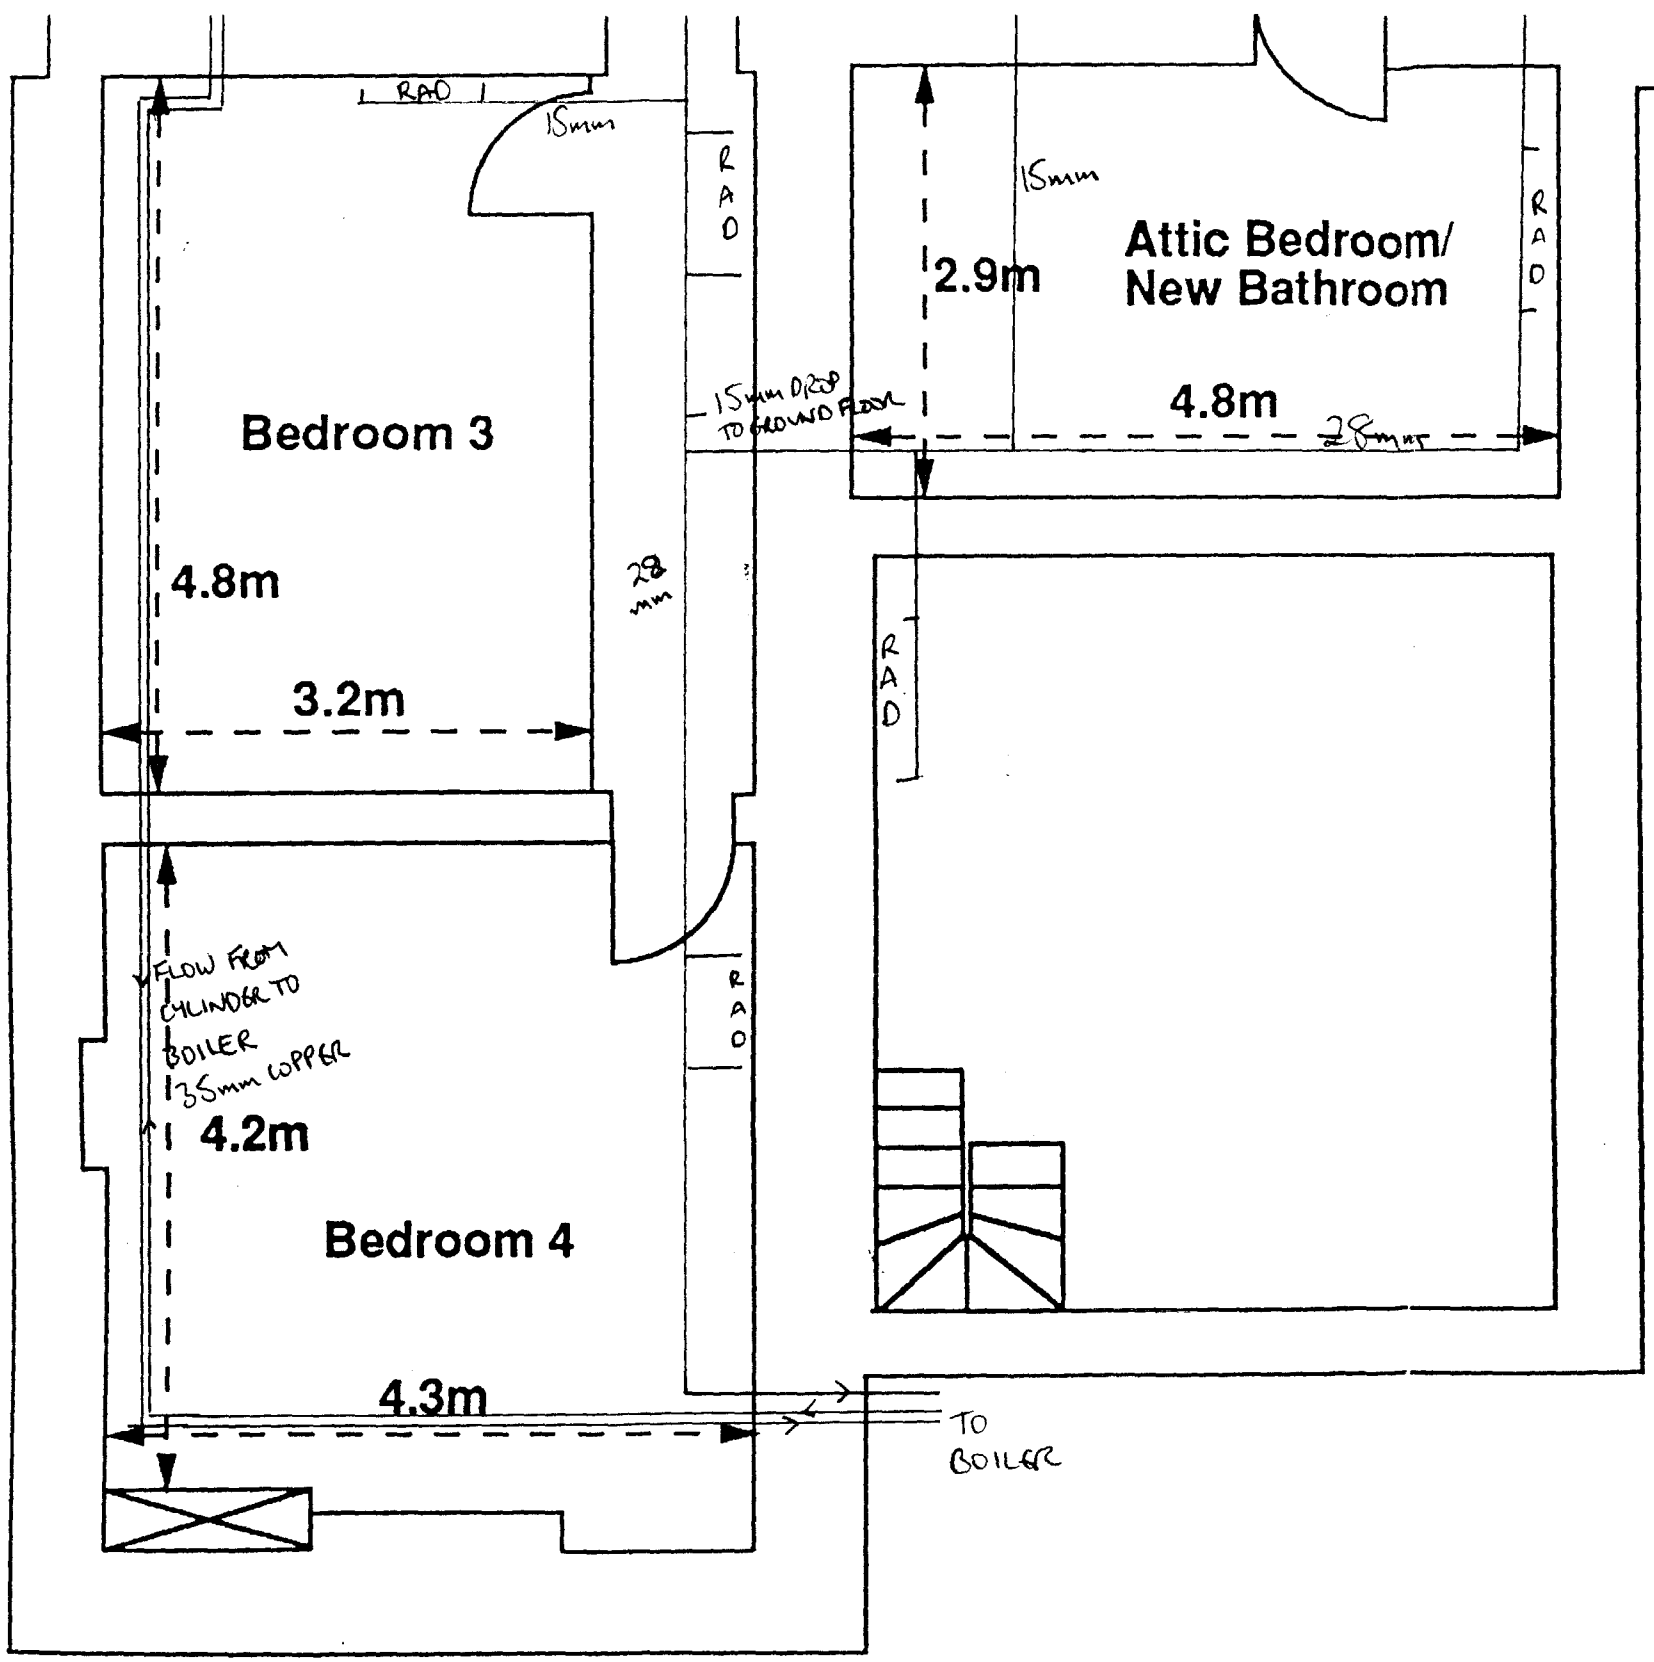

Wykes Manor
Donington Wykes
Lincs PE11 4SD

Drawings by Dylan Wiliam

Scale 1:50

N

1283/97

DETERMINED PLAN

First Floor


Ceiling height: 2.5m

Wykes Manor
Donington Wykes
Lincs PE11 4SD

Drawings by Dylan William

Scale 1:50

North-west elevation

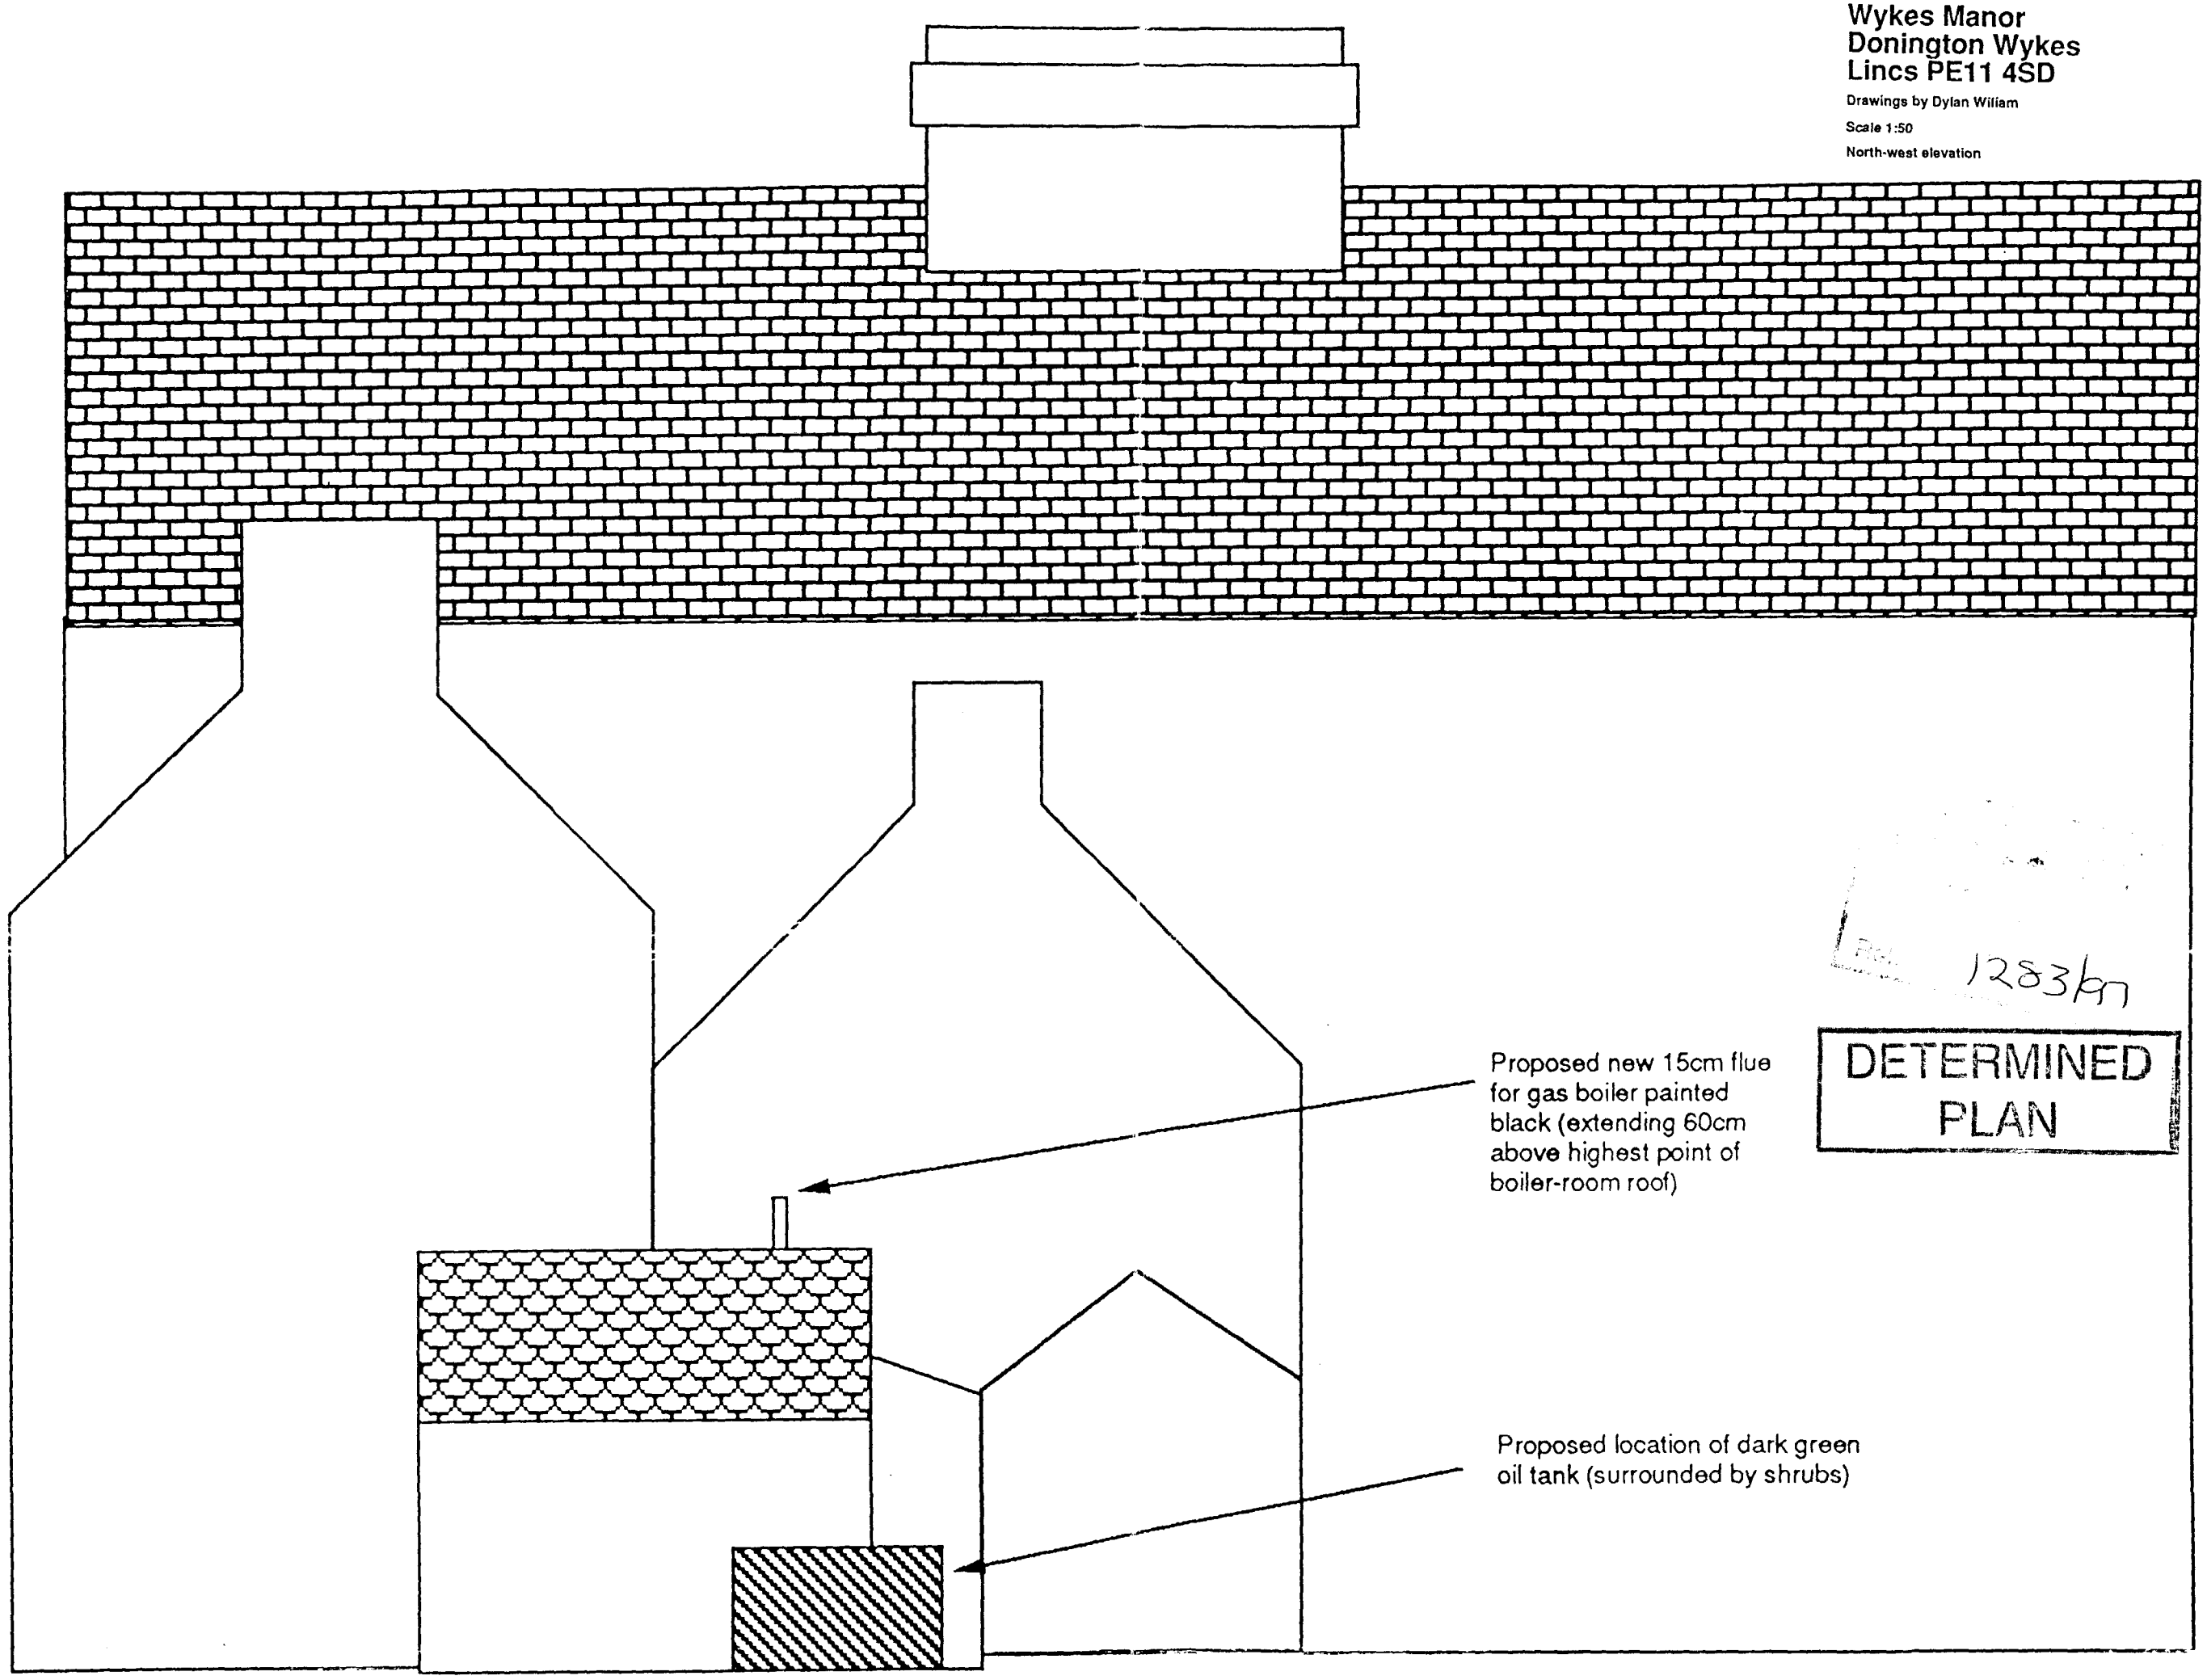

1283/97

DETERMINED PLAN

Wykes Manor
Donington Wykes
Lincs PE11 4SD

Drawings by Dylan Wiliam

Scale 1:50


RECEIVED
23 MAY 1997
Ref: 1283/97


N

Ground Floor

DETERMINED PLAN

Ceiling height: 3.0m

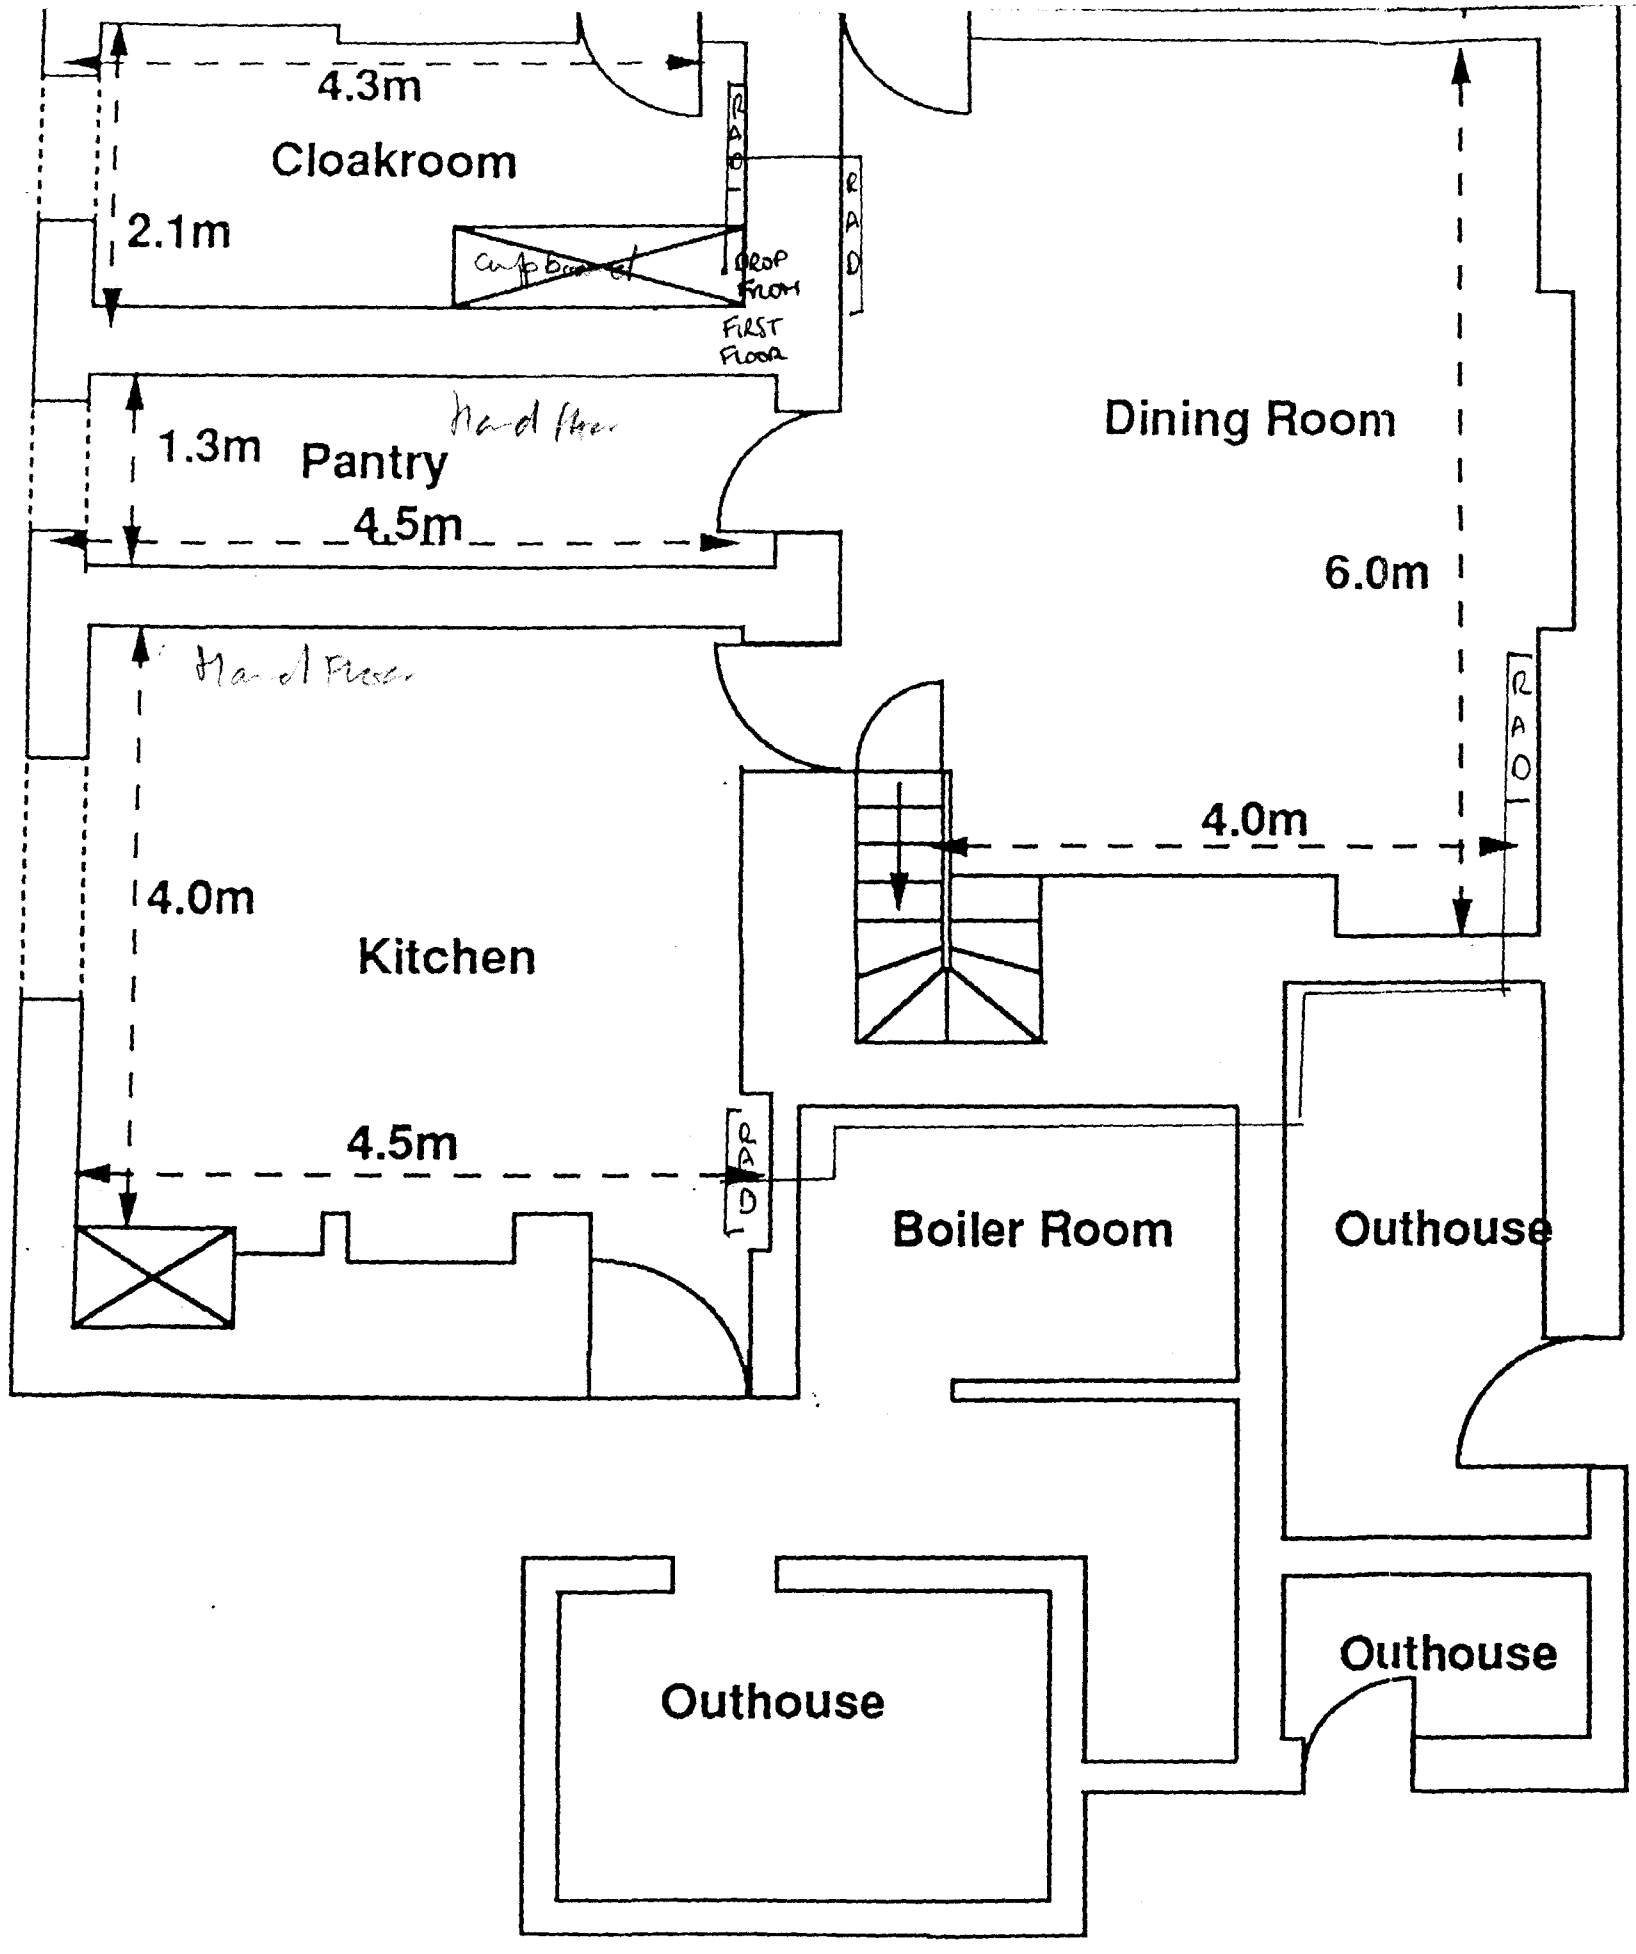

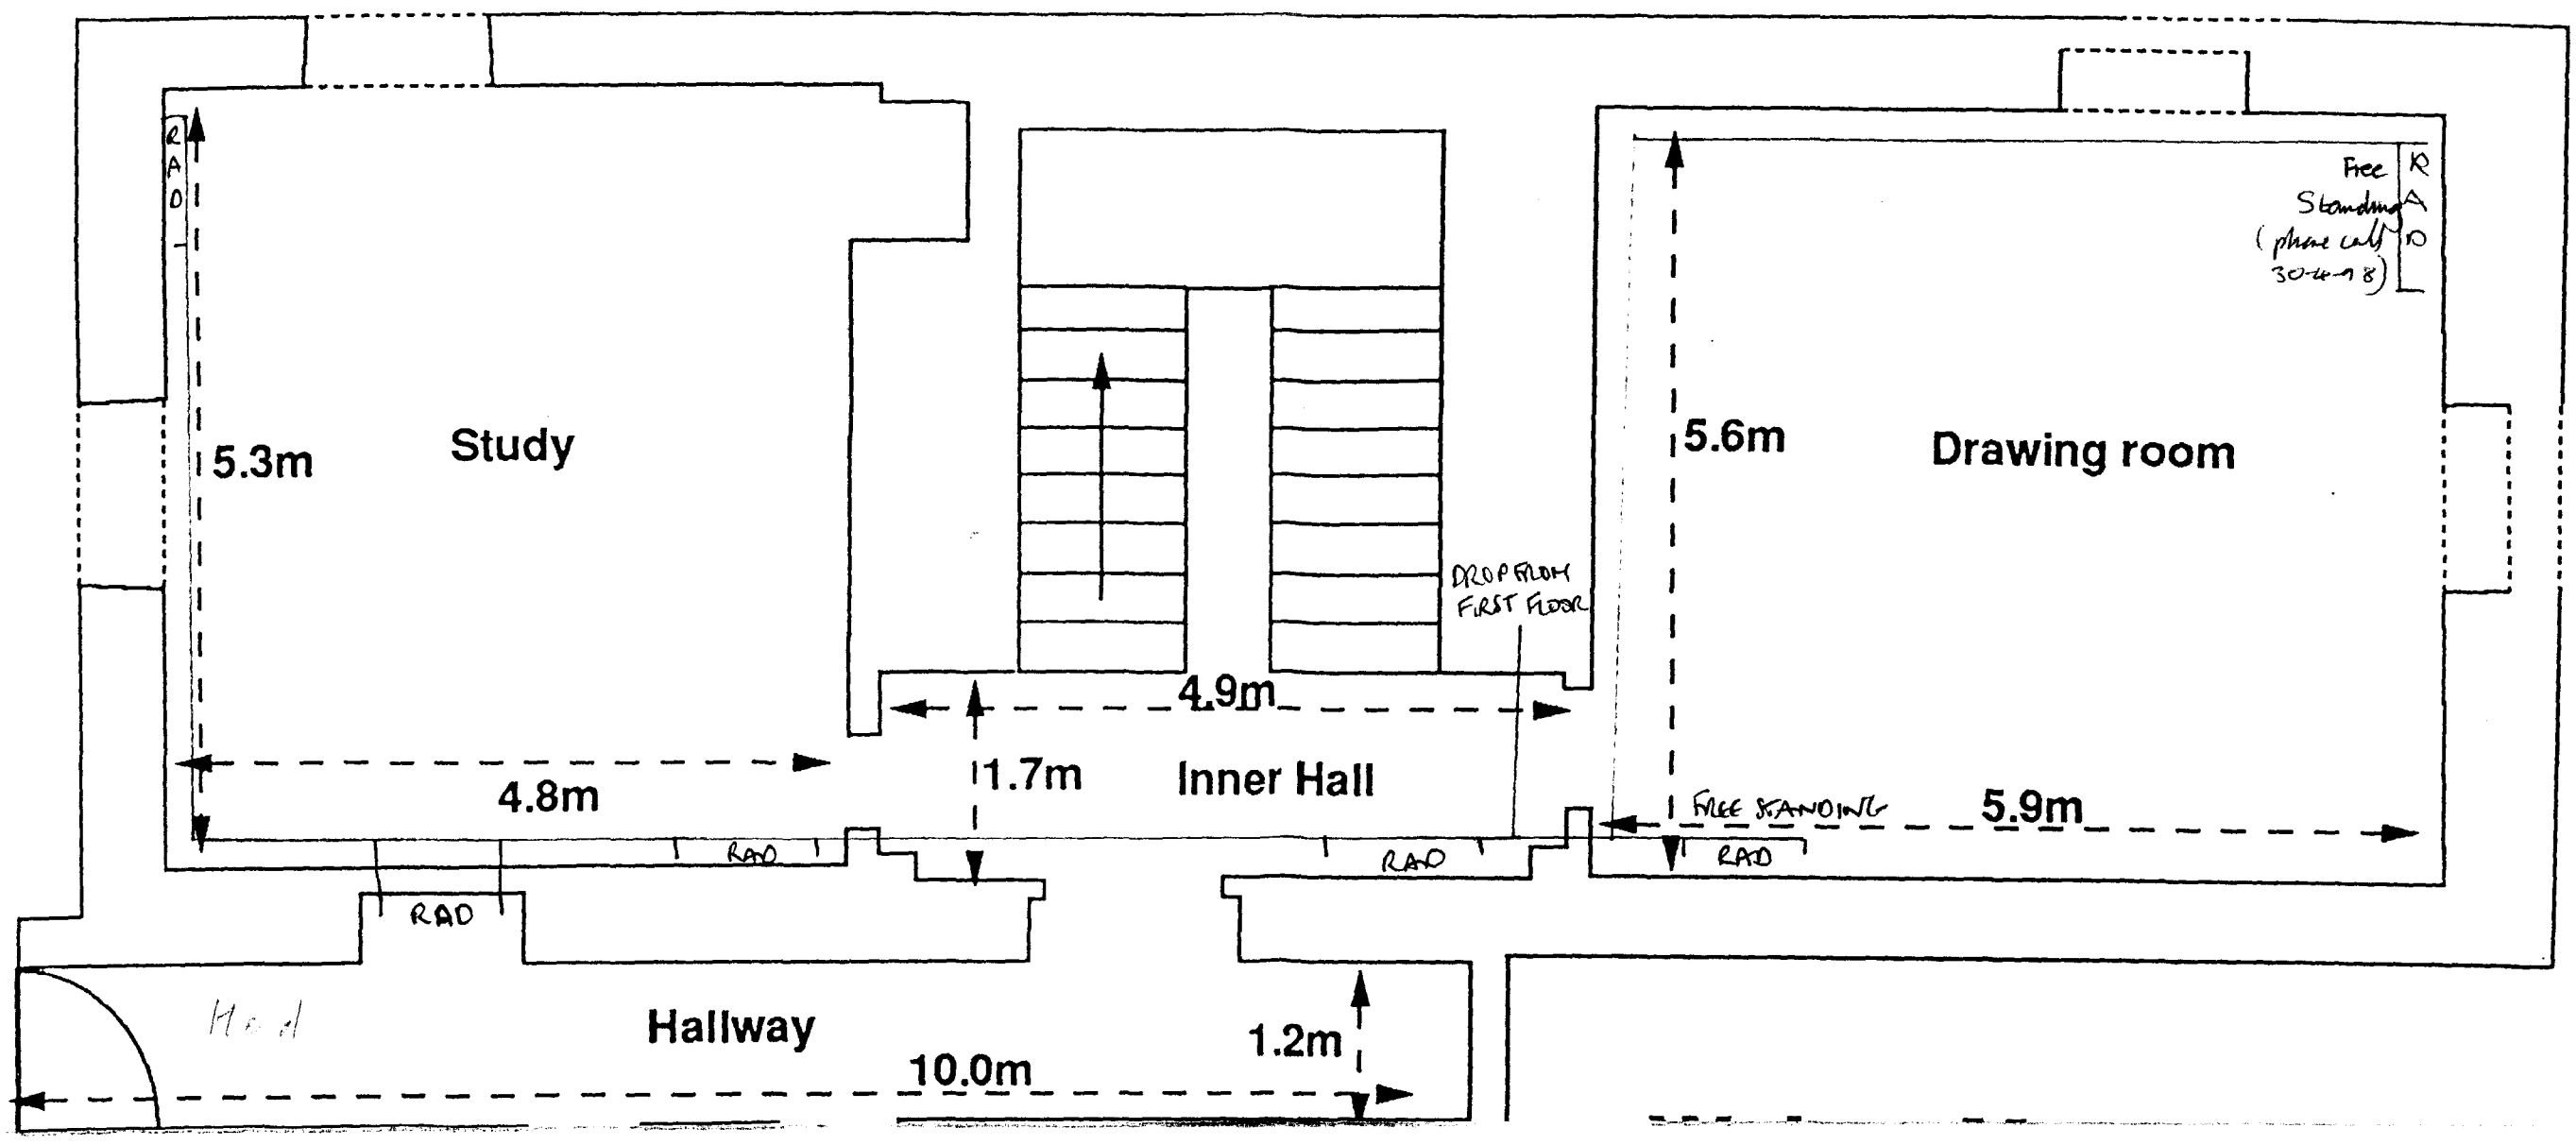
RAD
5.3m
Study
4.9m
1.7m
Inner Hall
4.8m
RAD
RAD
RAD
DROP FLOW
FIRST FLOOR
Free
Standing
(phone call
30-40 8)
RAD
5.6m
Drawing room
FREE STANDING
5.9m
RAD
Hall
Hallway
10.0m
1.2m