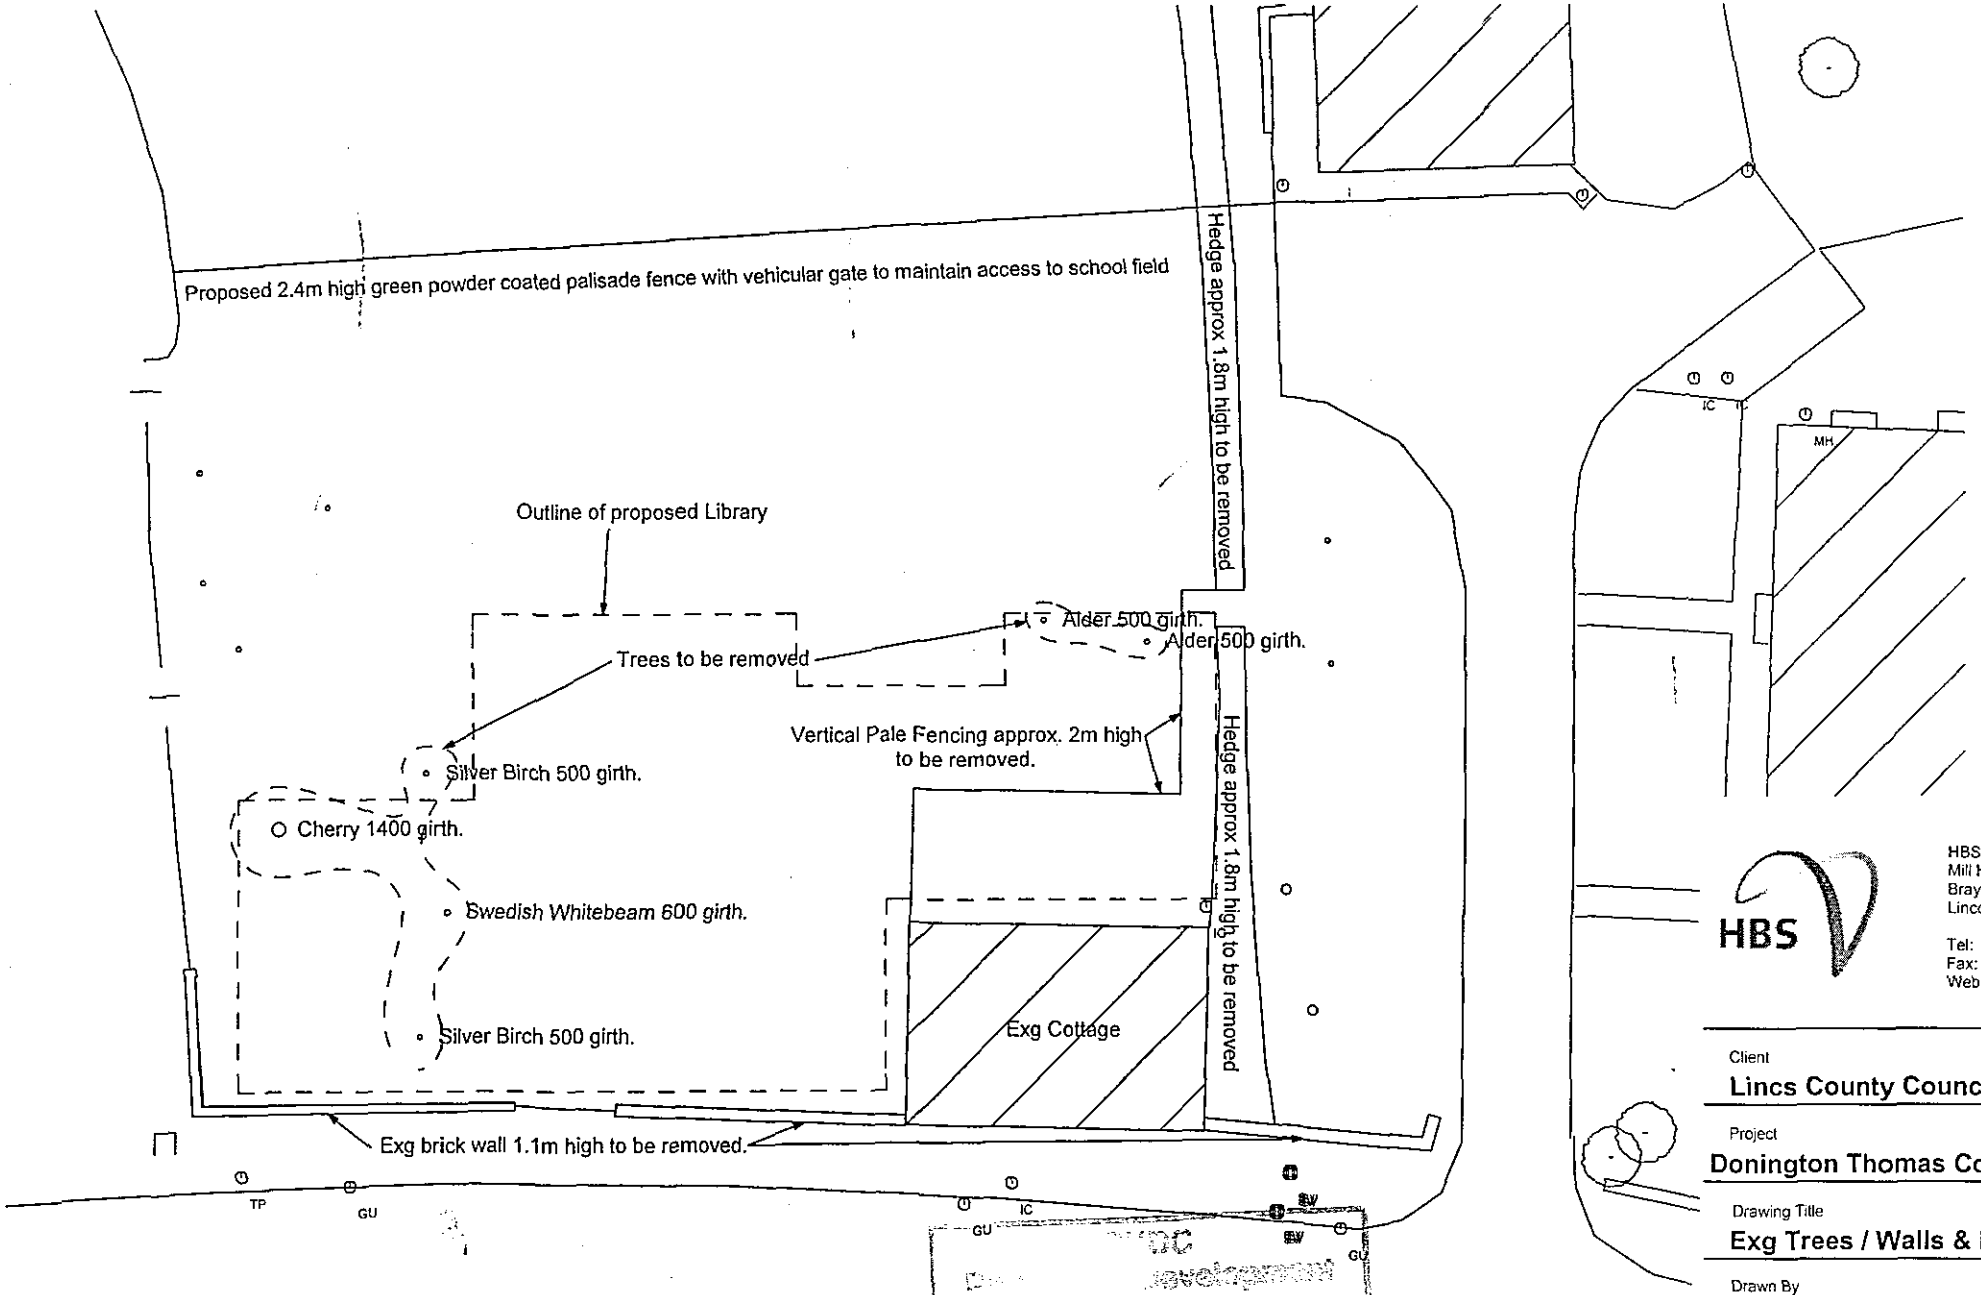


DETERMINED PLAN

30 OCT 2003

Ref 1313/03

HBS Business Services
Mill House
Brayford Wharf North
Lincoln, LN1 1YT

Tel: 01522 836836
Fax: 01522 516050
Web: www.hbs.uk.com

Client
Lincs County Council

Project
Donington Thomas Cowley - Library

Drawing Title
Exg Trees / Walls & Proosed Fence.

Drawn By	Checked By
R Loukes	S Priscott

Scale	Date
1:250	16 10 03

Project No.	Drawing No.	Revision
XT622001	PL 06	