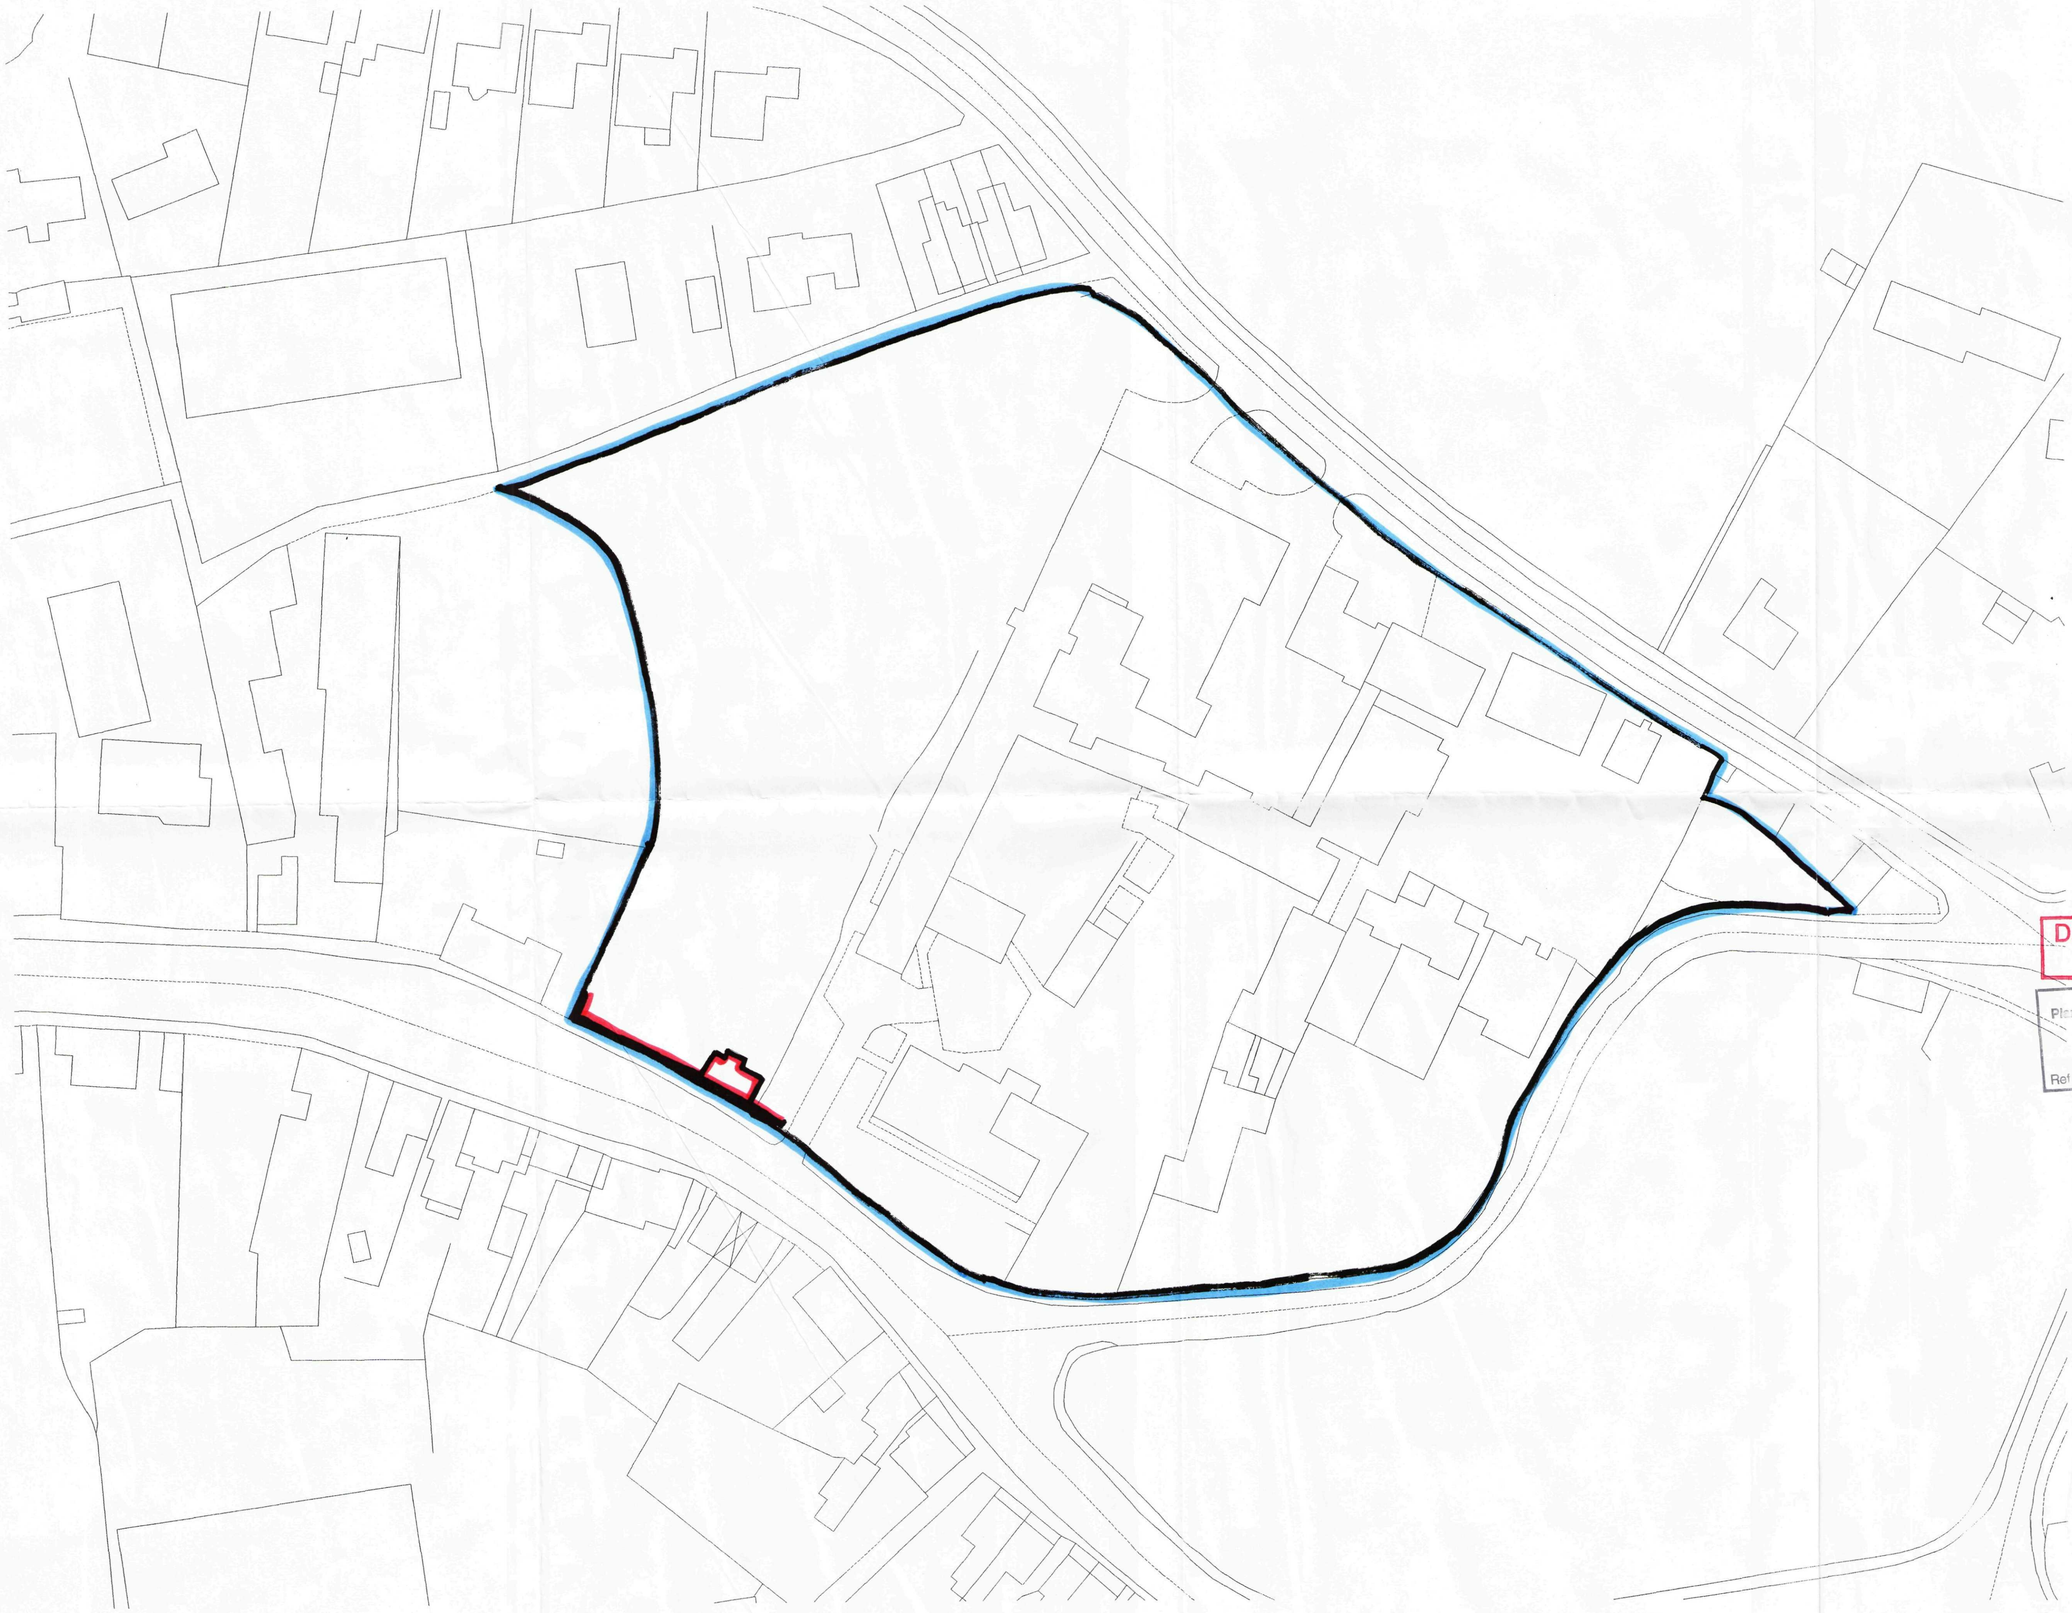


All Dimensions and Levels to be verified on site.
Only Figured Dimensions to be used.
Do not scale this drawing.
Any discrepancies to be notified to the originator of this drawing immediately.
If in doubt, ask.
Copyright is reserved by them and the drawing is issued on the condition that it is not copied, reproduced, retained, or disclosed to any unauthorised person, either wholly or in part without consent.

N

This copy has been made by or with the authority of Lincolnshire County Council pursuant to Section 47 of the Copyright, Designs and Patents Act 1988 ("the Act"). Unless the Act permits a relevant exception to copyright, the copy must not be copied without the prior permission of the copyright owner.

DETERMINED PLAN

SHDC Planning Development
30 OCT 2003
Ref 1313/03

Highways & Planning Directorate
23 OCT 2003
Planning & Conservation

Rev.	Date	Description	By	Chk'd

HBS

HBS Business Services
Mill House
Brayford Wharf North
Lincoln, LN1 1YT

Tel: 01522 836836
Fax: 01522 516050
Web: www.hbs.uk.com

Client
Lincs County Council

Project
Donington Thomas Cowley - Library

Drawing Title
Demolition

Drawn By	Checked By
R Loukes	S Priscott

Scale	Date
1:500	06 10 03

Project No.	Drawing No.	Revision
XT622001	PL 05	

Drawing Status
Planning