

PROPOSED CATTLEYARD AT DOVECOTE FARM, DONNINGTON, SPALDING, LINCS. PE11 4XE. FOR MR & MRS. R. BOTTERHILL


SCALE :- 1:100

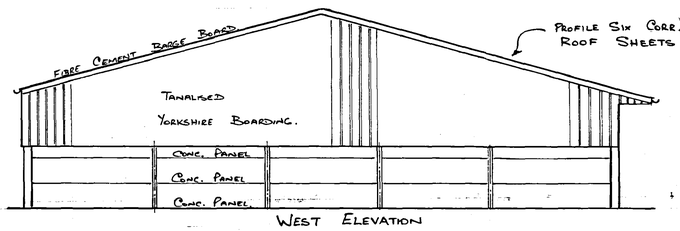


WEST ELEVATION

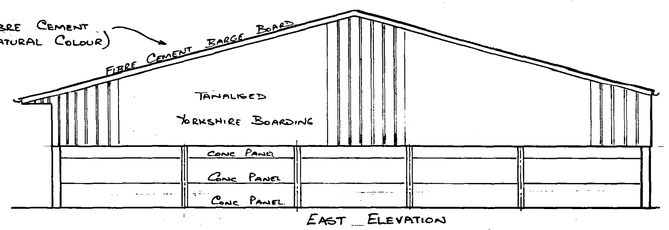


EAST ELEVATION

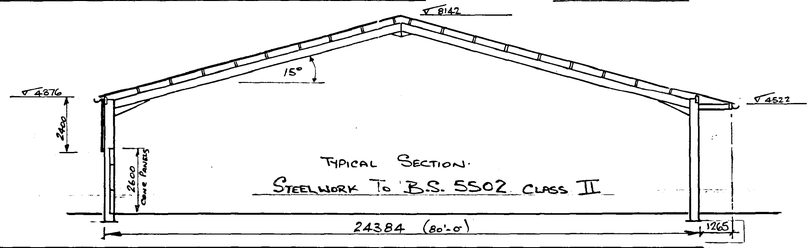


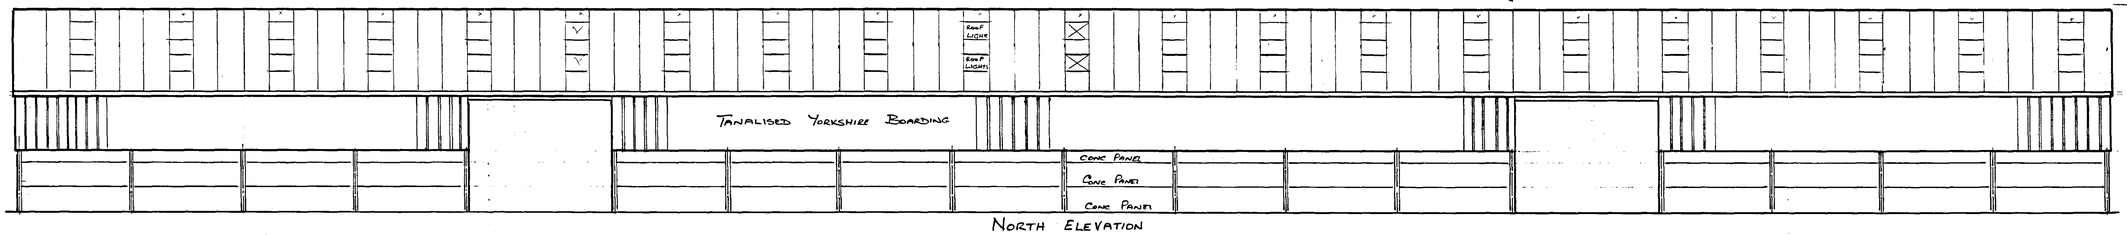


NORTH ELEVATION

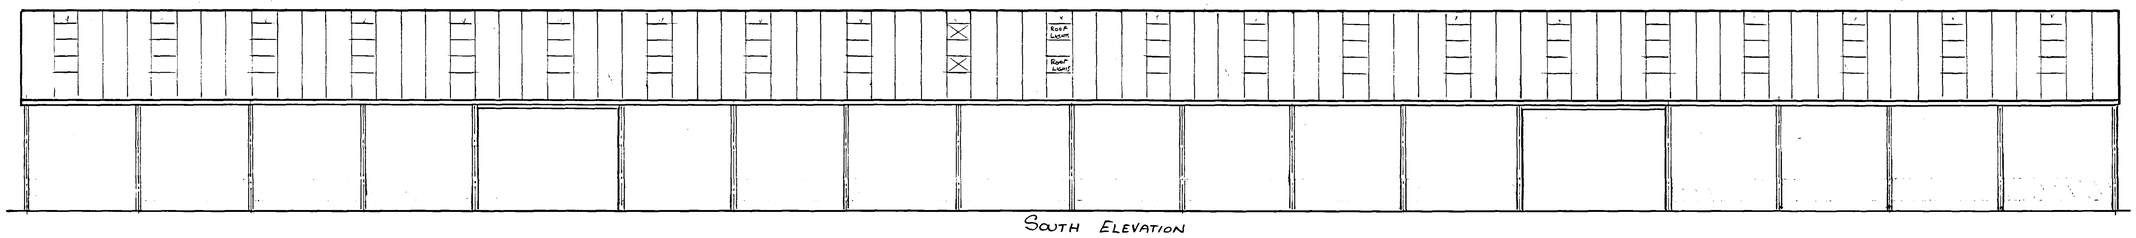

SOUTH ELEVATION

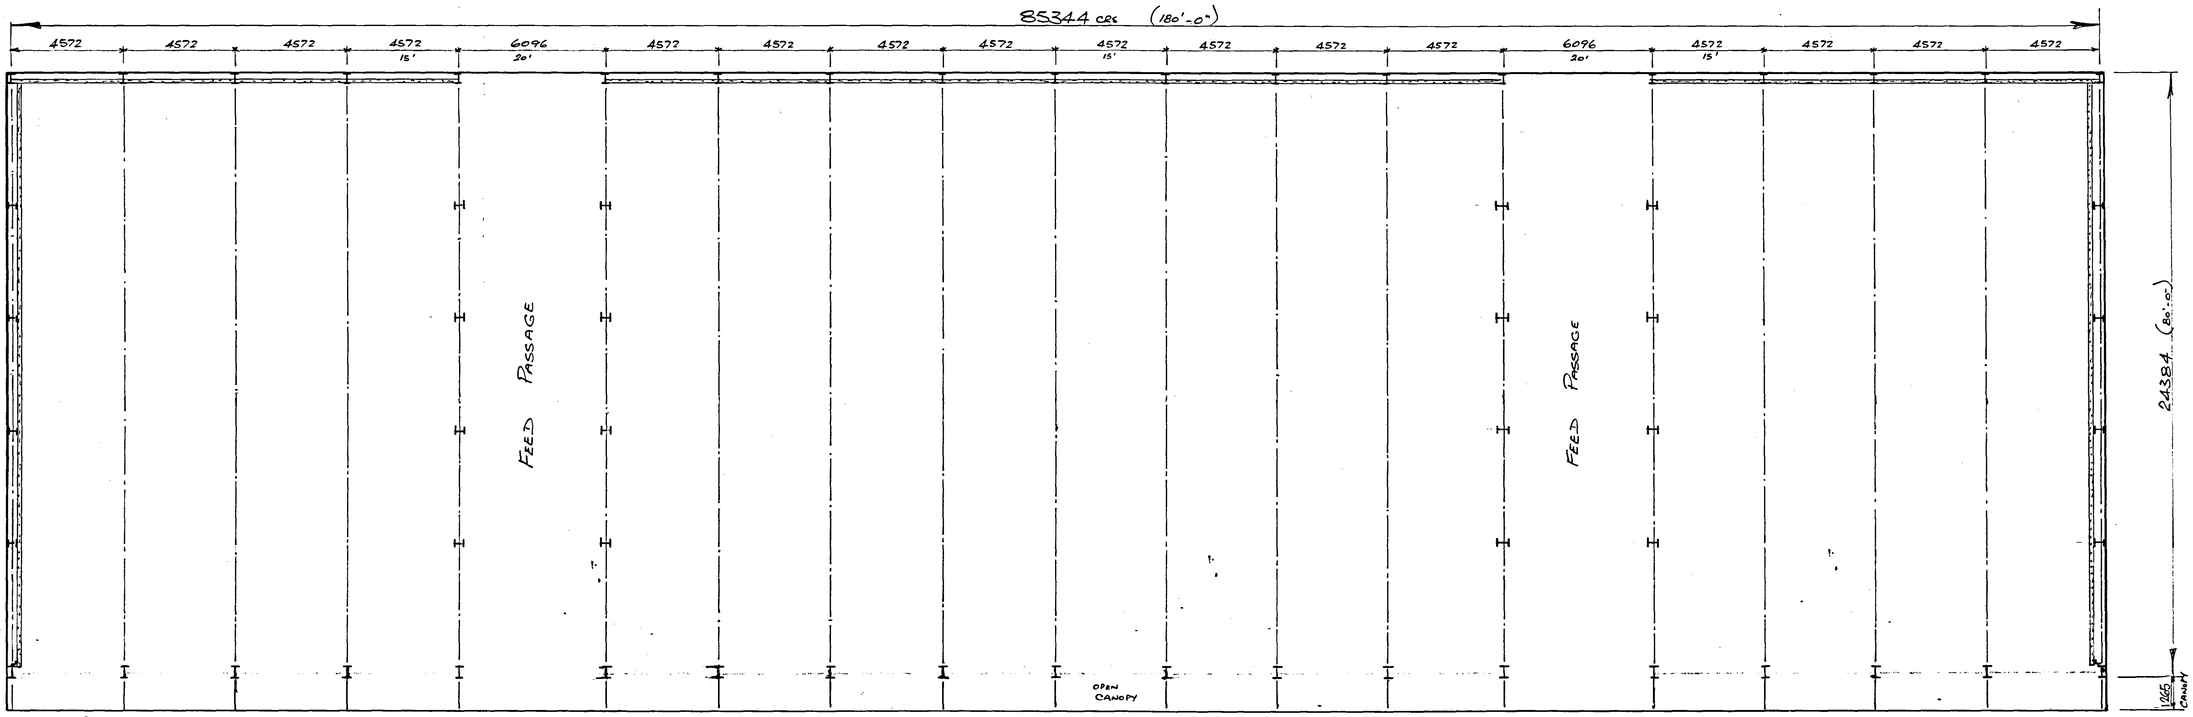

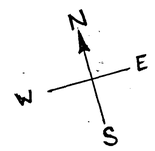

PLAN VIEW

SHDC
Planning & Development
28 SEP 2007
Ref: 1314/07

SEPT. 07

DRG Nº 2959/1