North

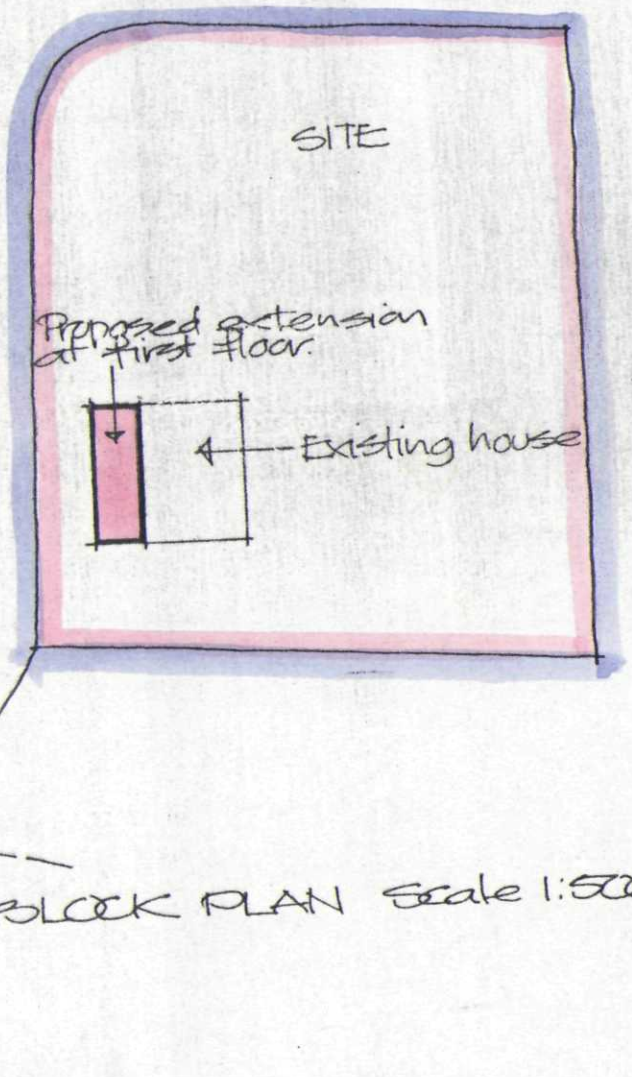

BLOCK PLAN Scale 1:500

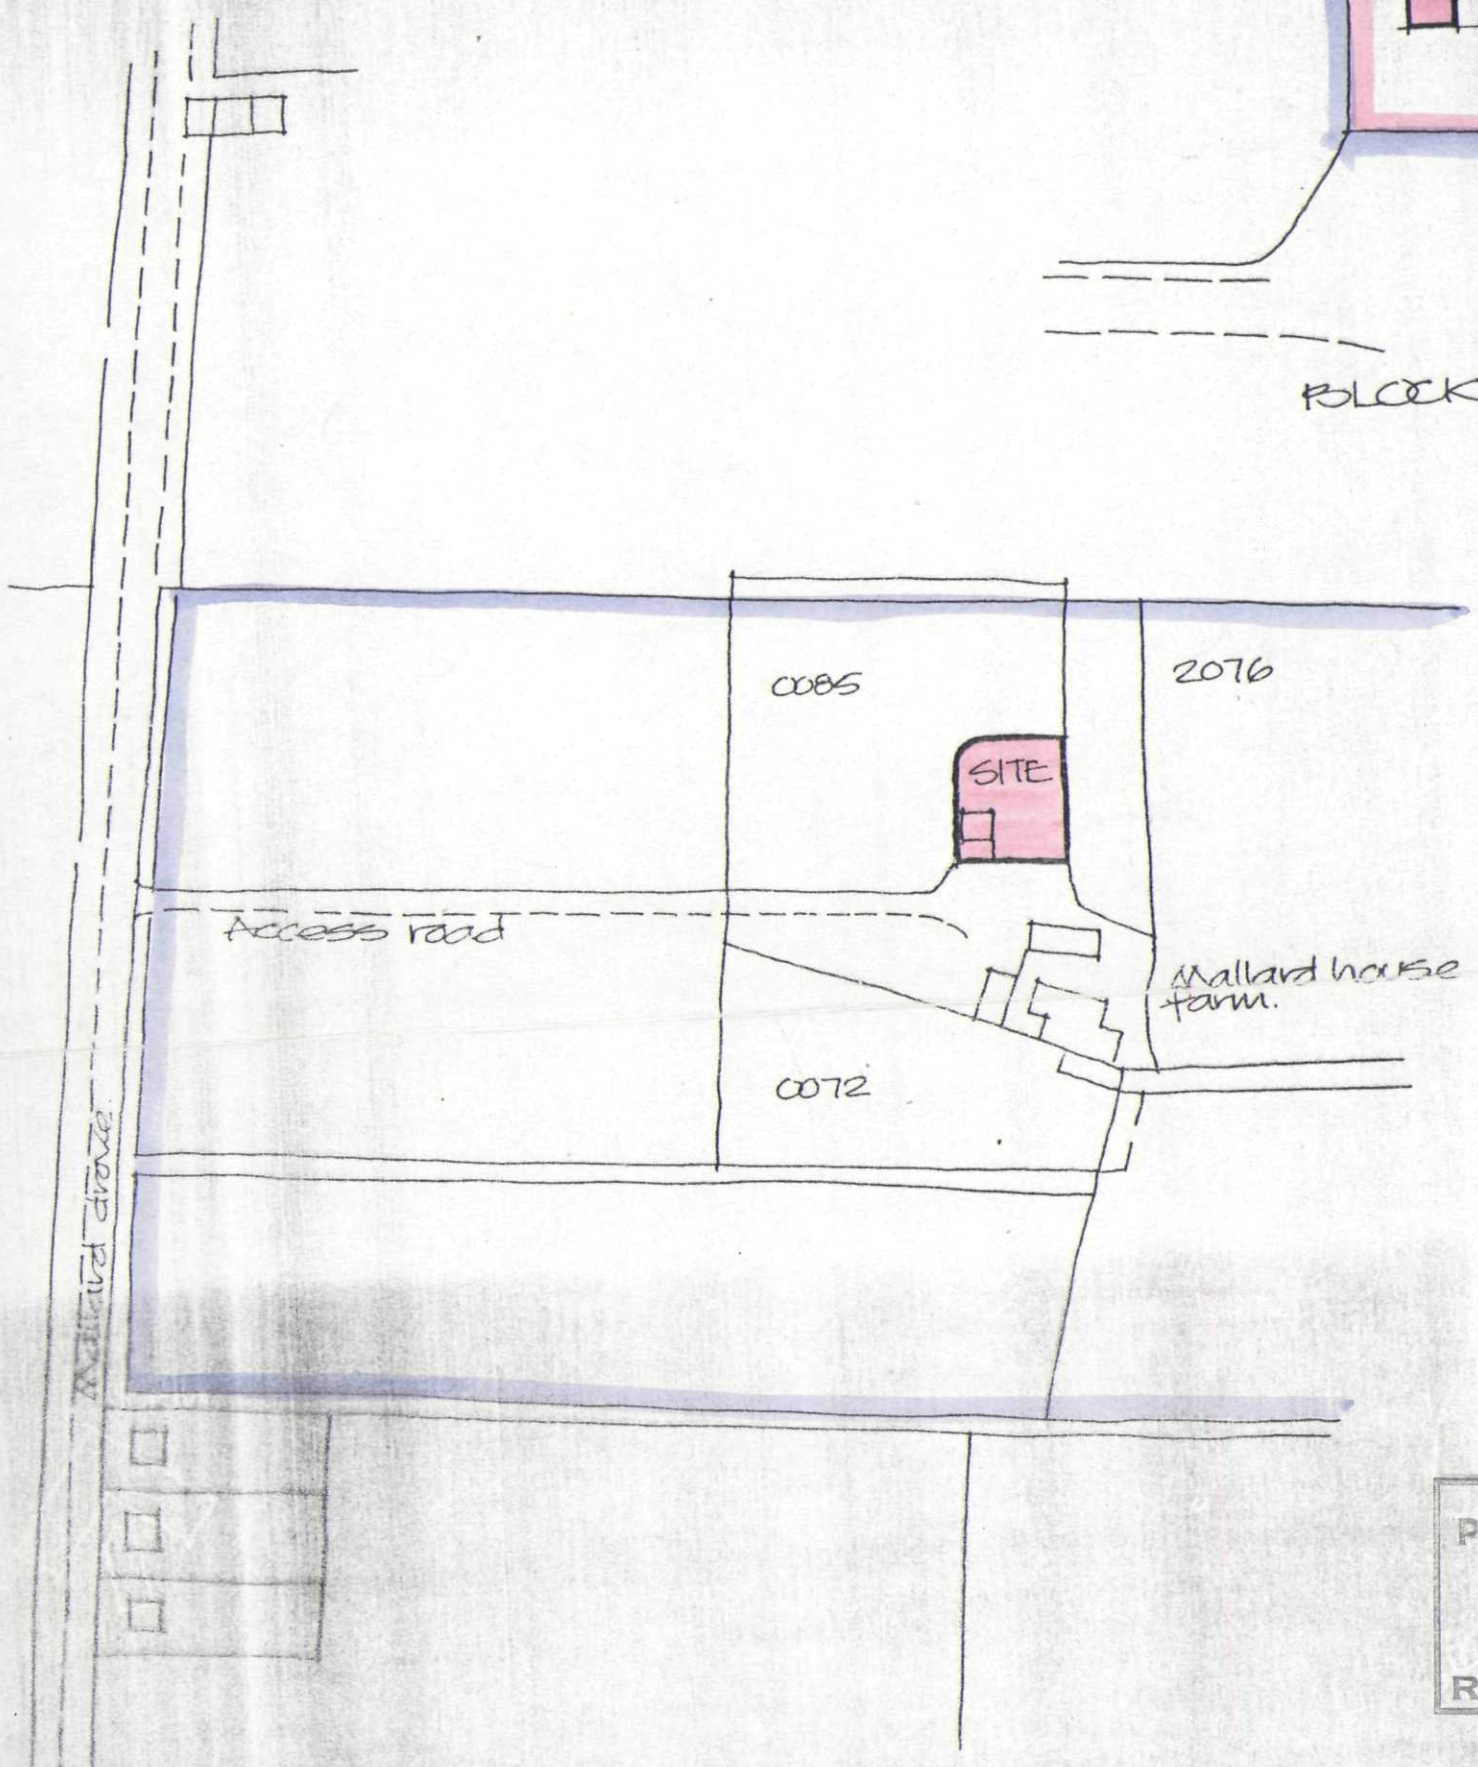

LOCATION PLAN Scale 1:2500

SHDC
Planning & Development
- 6 OCT 2004
Ref: 1332/04

PROPOSED EXTENSION AND ALTERATIONS TO HOUSE MALLARD HOUSE FARM, MALLARD HURN, DONINGTON.

Alan Hornsby
Architectural Services Ltd
Little Acre, Peak Hill, Cowbit,
Spalding, Lincs. PE12 6AW
Tel: Holbeach (01406) 380591

Drg.no. 04/56/02 Aug 04.

DETERMINED PLAN

DETERMINED PLAN