Do not scale off this drawing

All site dimensions to be checked before work commences.



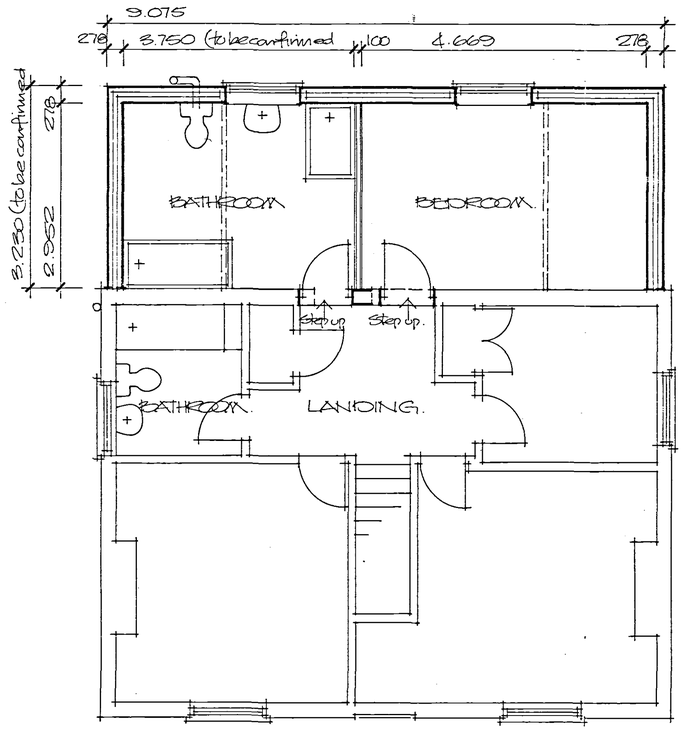

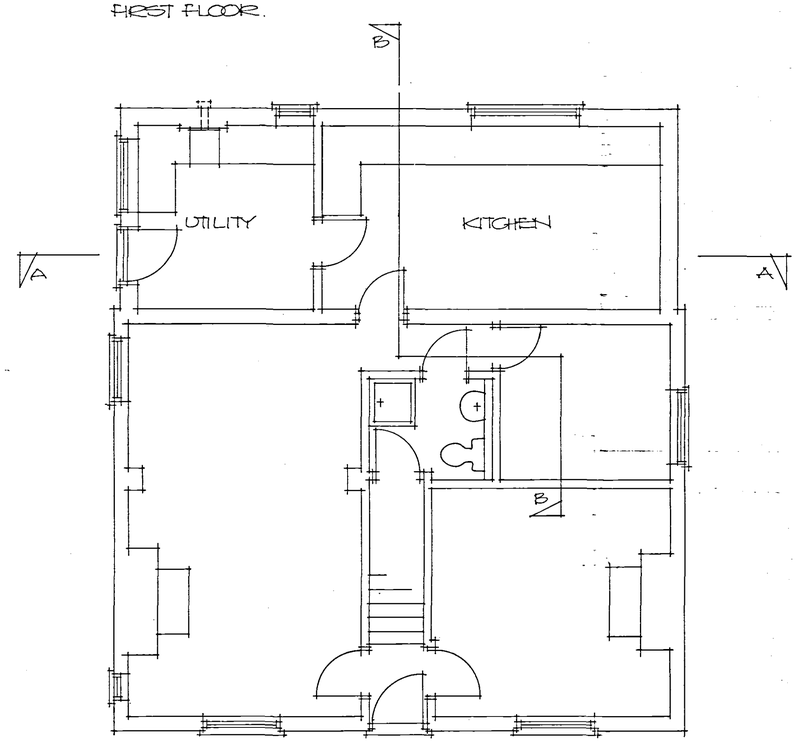

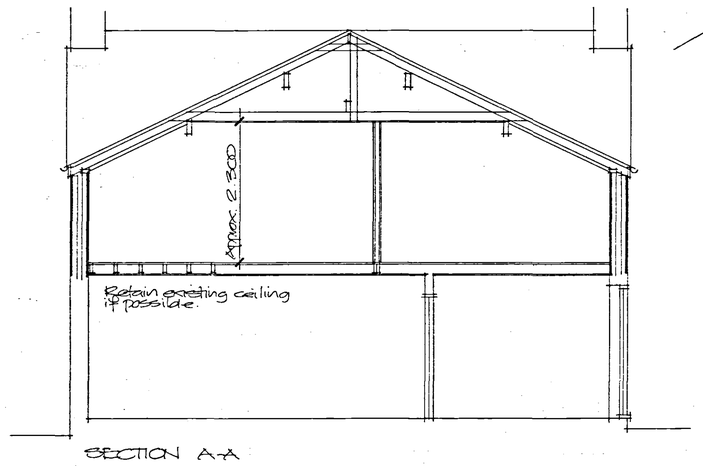

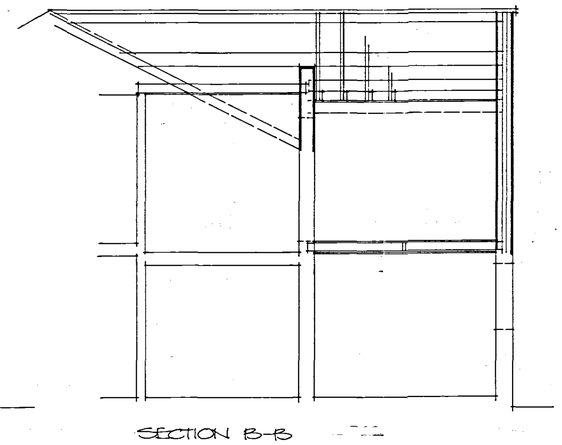

SHDC
Planning & Development
- 6 OCT 2004
Ref: 1332/04

DETERMINED PLAN

Project
PROPOSED EXTENSION TO EXISTING HOUSE
MALLARD HOUSE FARM,
MALLARD HORN,
DONINGTON.

ALAN HORNSBY
ARCHITECTURAL SERVICES
'Little Acre'
Peak Hill, Cowbit,
Spalding, Lincs. PE12 6AW
Tel. Holbeach (01406) 380591

Client
MR & MRS A.C.TWELL

Scale 1:50/1:100
Date Aug.04

Drg. no.
04/56/01

Summit DS(UK) 0096