


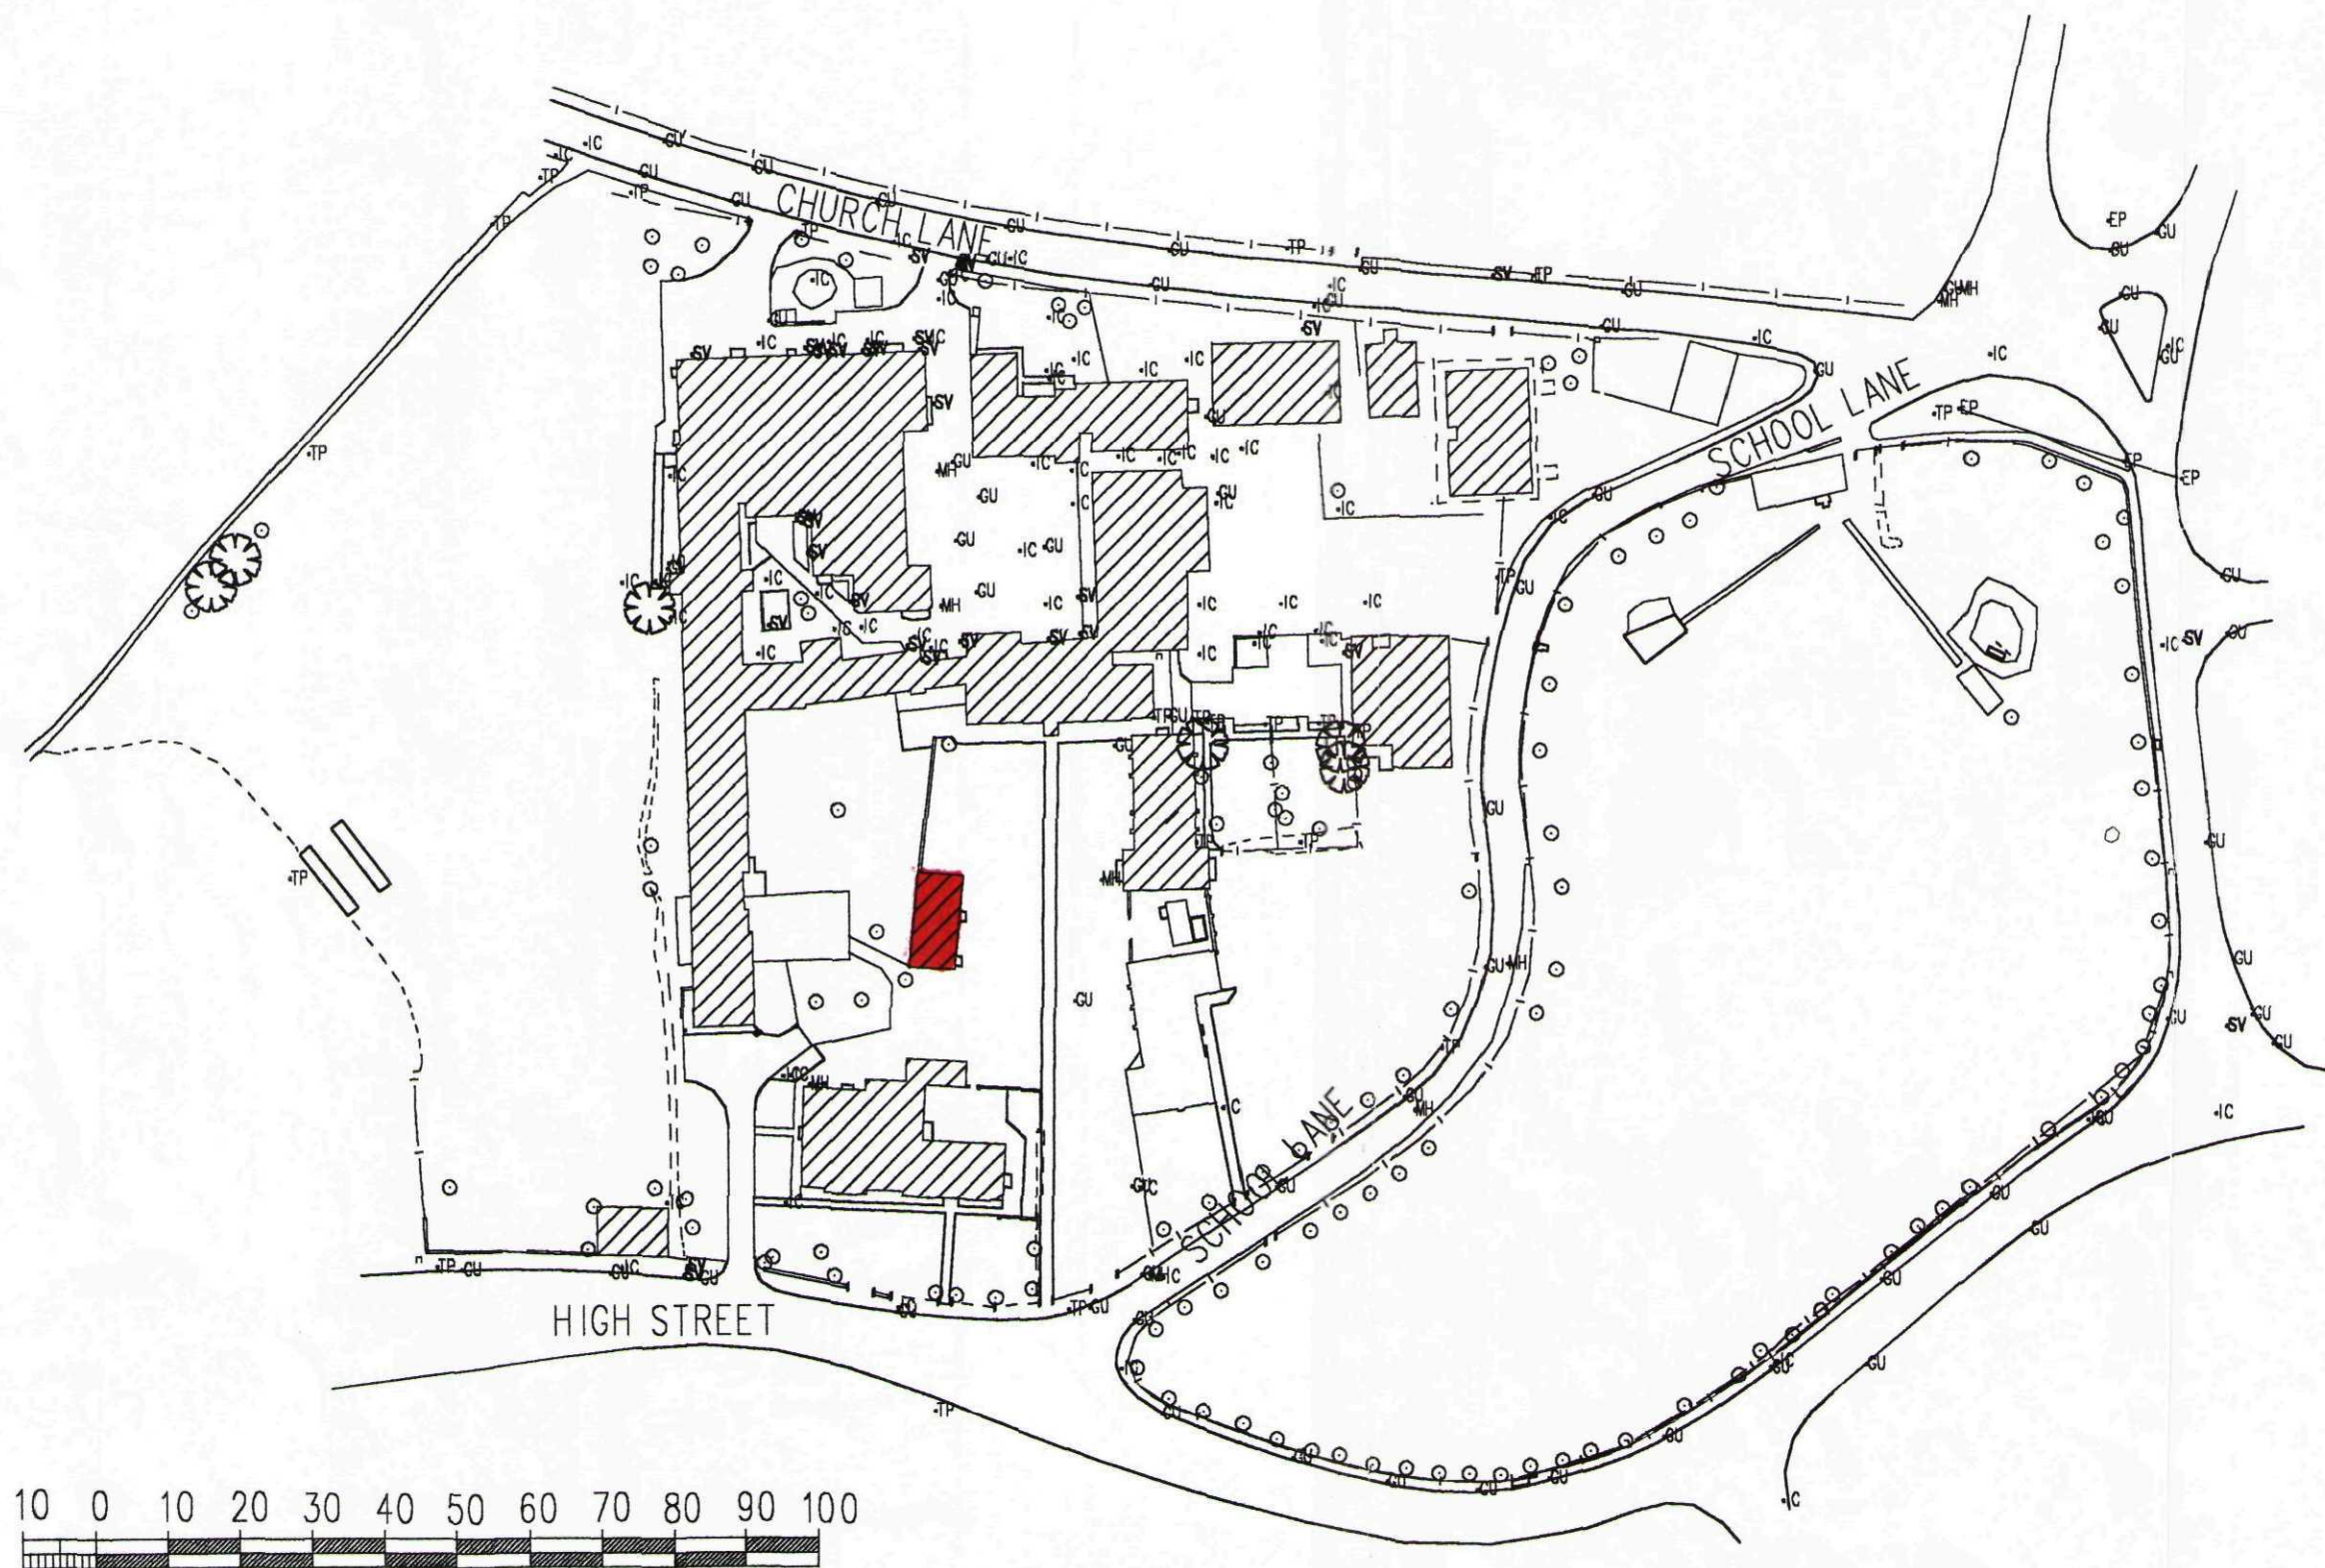

**DETERMINED
PLAN**

SHDC
Planning & Development
12 OCT 2004
Ref: 1368/04

Highways & Planning
Directorate
20 SEP 2004
Planning &
Conservation



MILL HOUSE
BRAYFORD WHARF NORTH
LINCOLN LN1 1YT

TEL: 01522 836836
FAX: 01522 516050
WEB: www.hbs.uk.com

TITLE Donington Cowley Secondary School			
UPRN H0151	DREE 925/4507	DATE September 2002	PREPARED BY PROPERTY RECORDS
SCALE 1:1000	DRAWN/TEL. NO. SMK x2604	SHEET NO. 1 of 1	