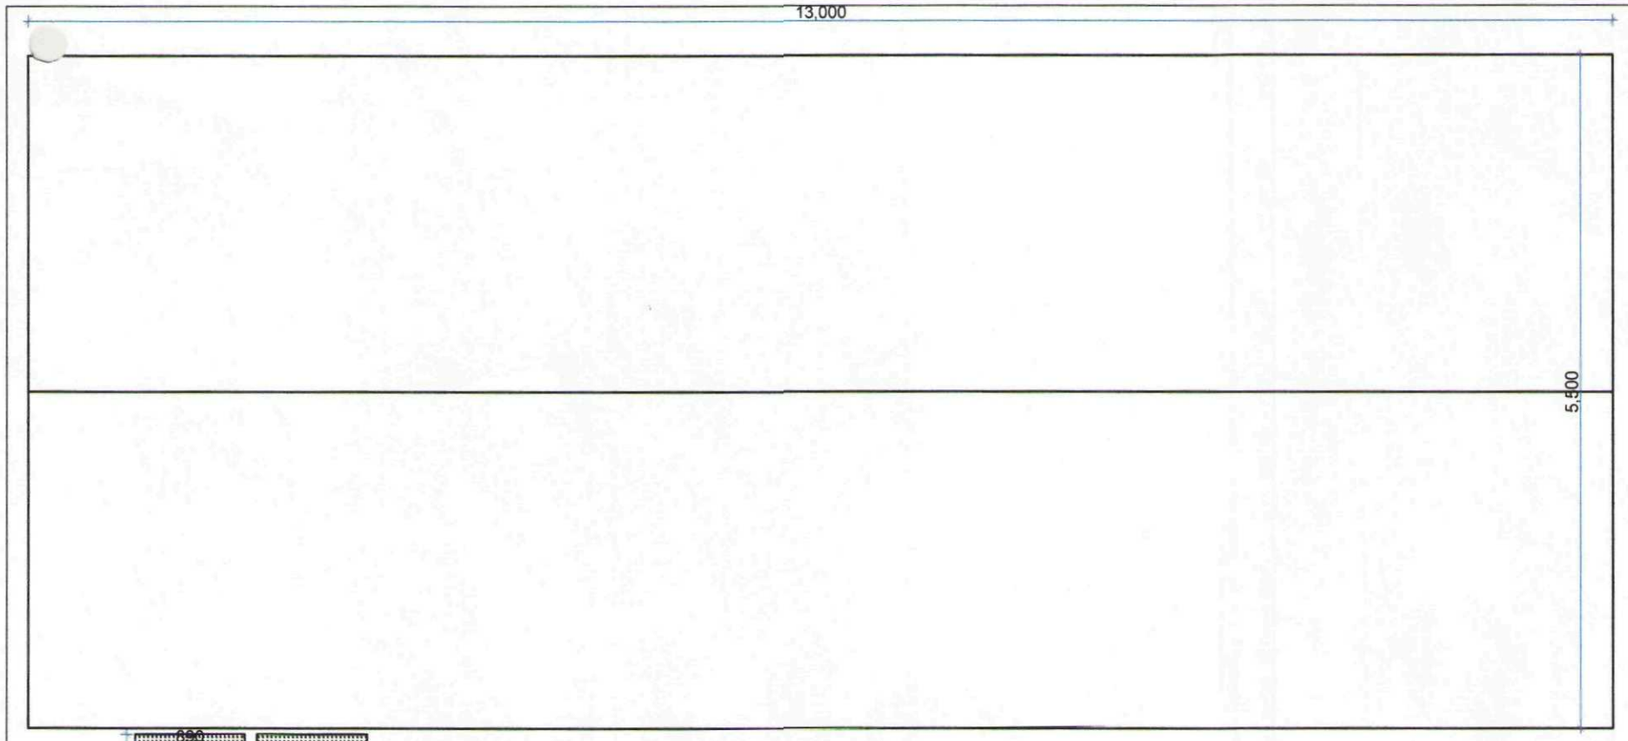

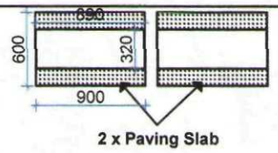

ICT Building - Plan

Highways & Planning Directorate
- 8 NOV 2004
Planning & Conservation

All Dimensions and Levels to be verified on site.
Only Figured Dimensions to be used.
Do not scale this drawing.
Any discrepancies to be notified to the originator of this drawing immediately.
If in doubt, ask.
Copyright is reserved by them and the drawing is issued on the condition that it is not copied, reproduced, retained, or disclosed to any unauthorised person, either wholly or in part without consent.

DETERMINED PLAN

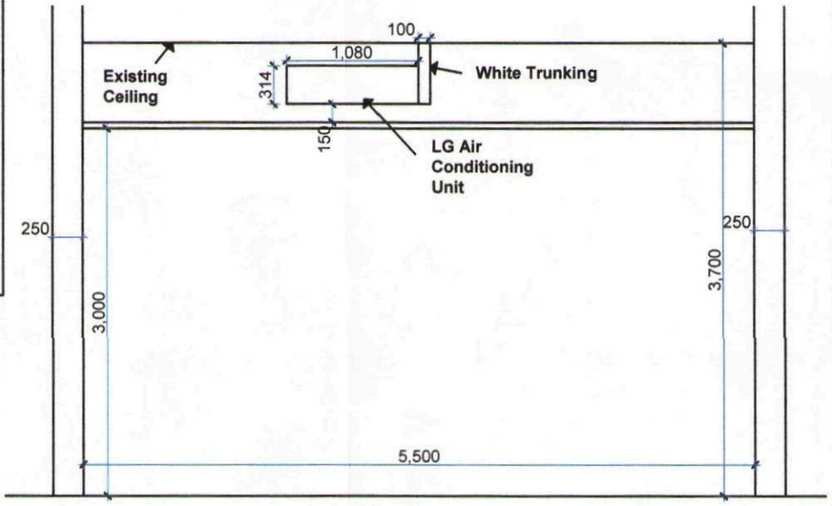

ICT Building - End Elevation

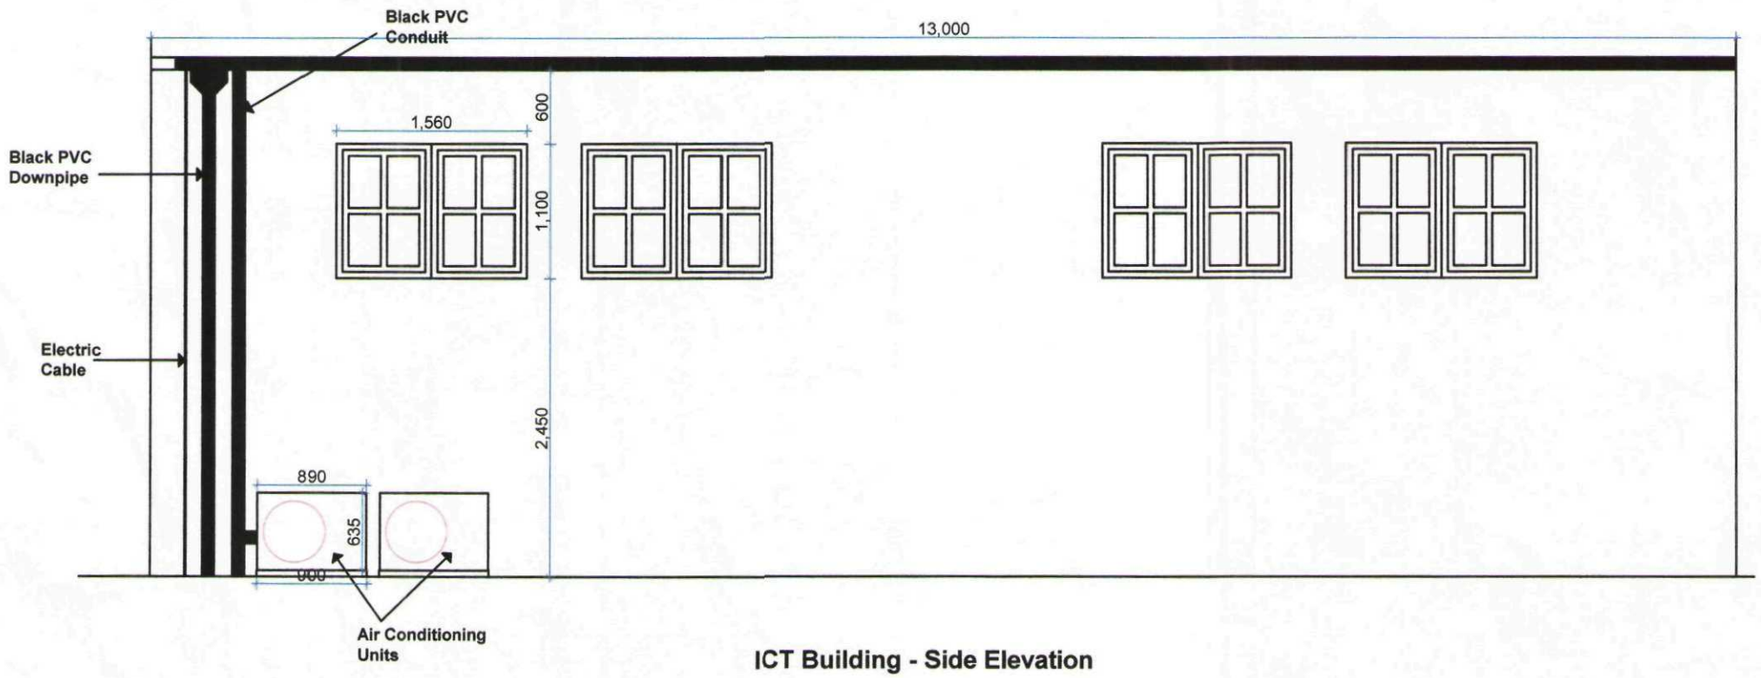

ICT Building - Side Elevation

HBS Business Services
Mill House
Brayford Wharf North
Lincoln, LN1 1YT

Tel: 01522 836836
Fax: 01522 516050
Web: www.hbs.uk.com

Client
Donington The Thomas Cowley High School

Project
Installation of air conditioning unit

Drawing Title
Planning - ICT Building - Plan & Elevation

Drawn By	Checked By
MWM	DWR

Scale	Date
1:50	05/11/04

Project No.	Drawing No.	Revision
DC/622/MW6	001	#####